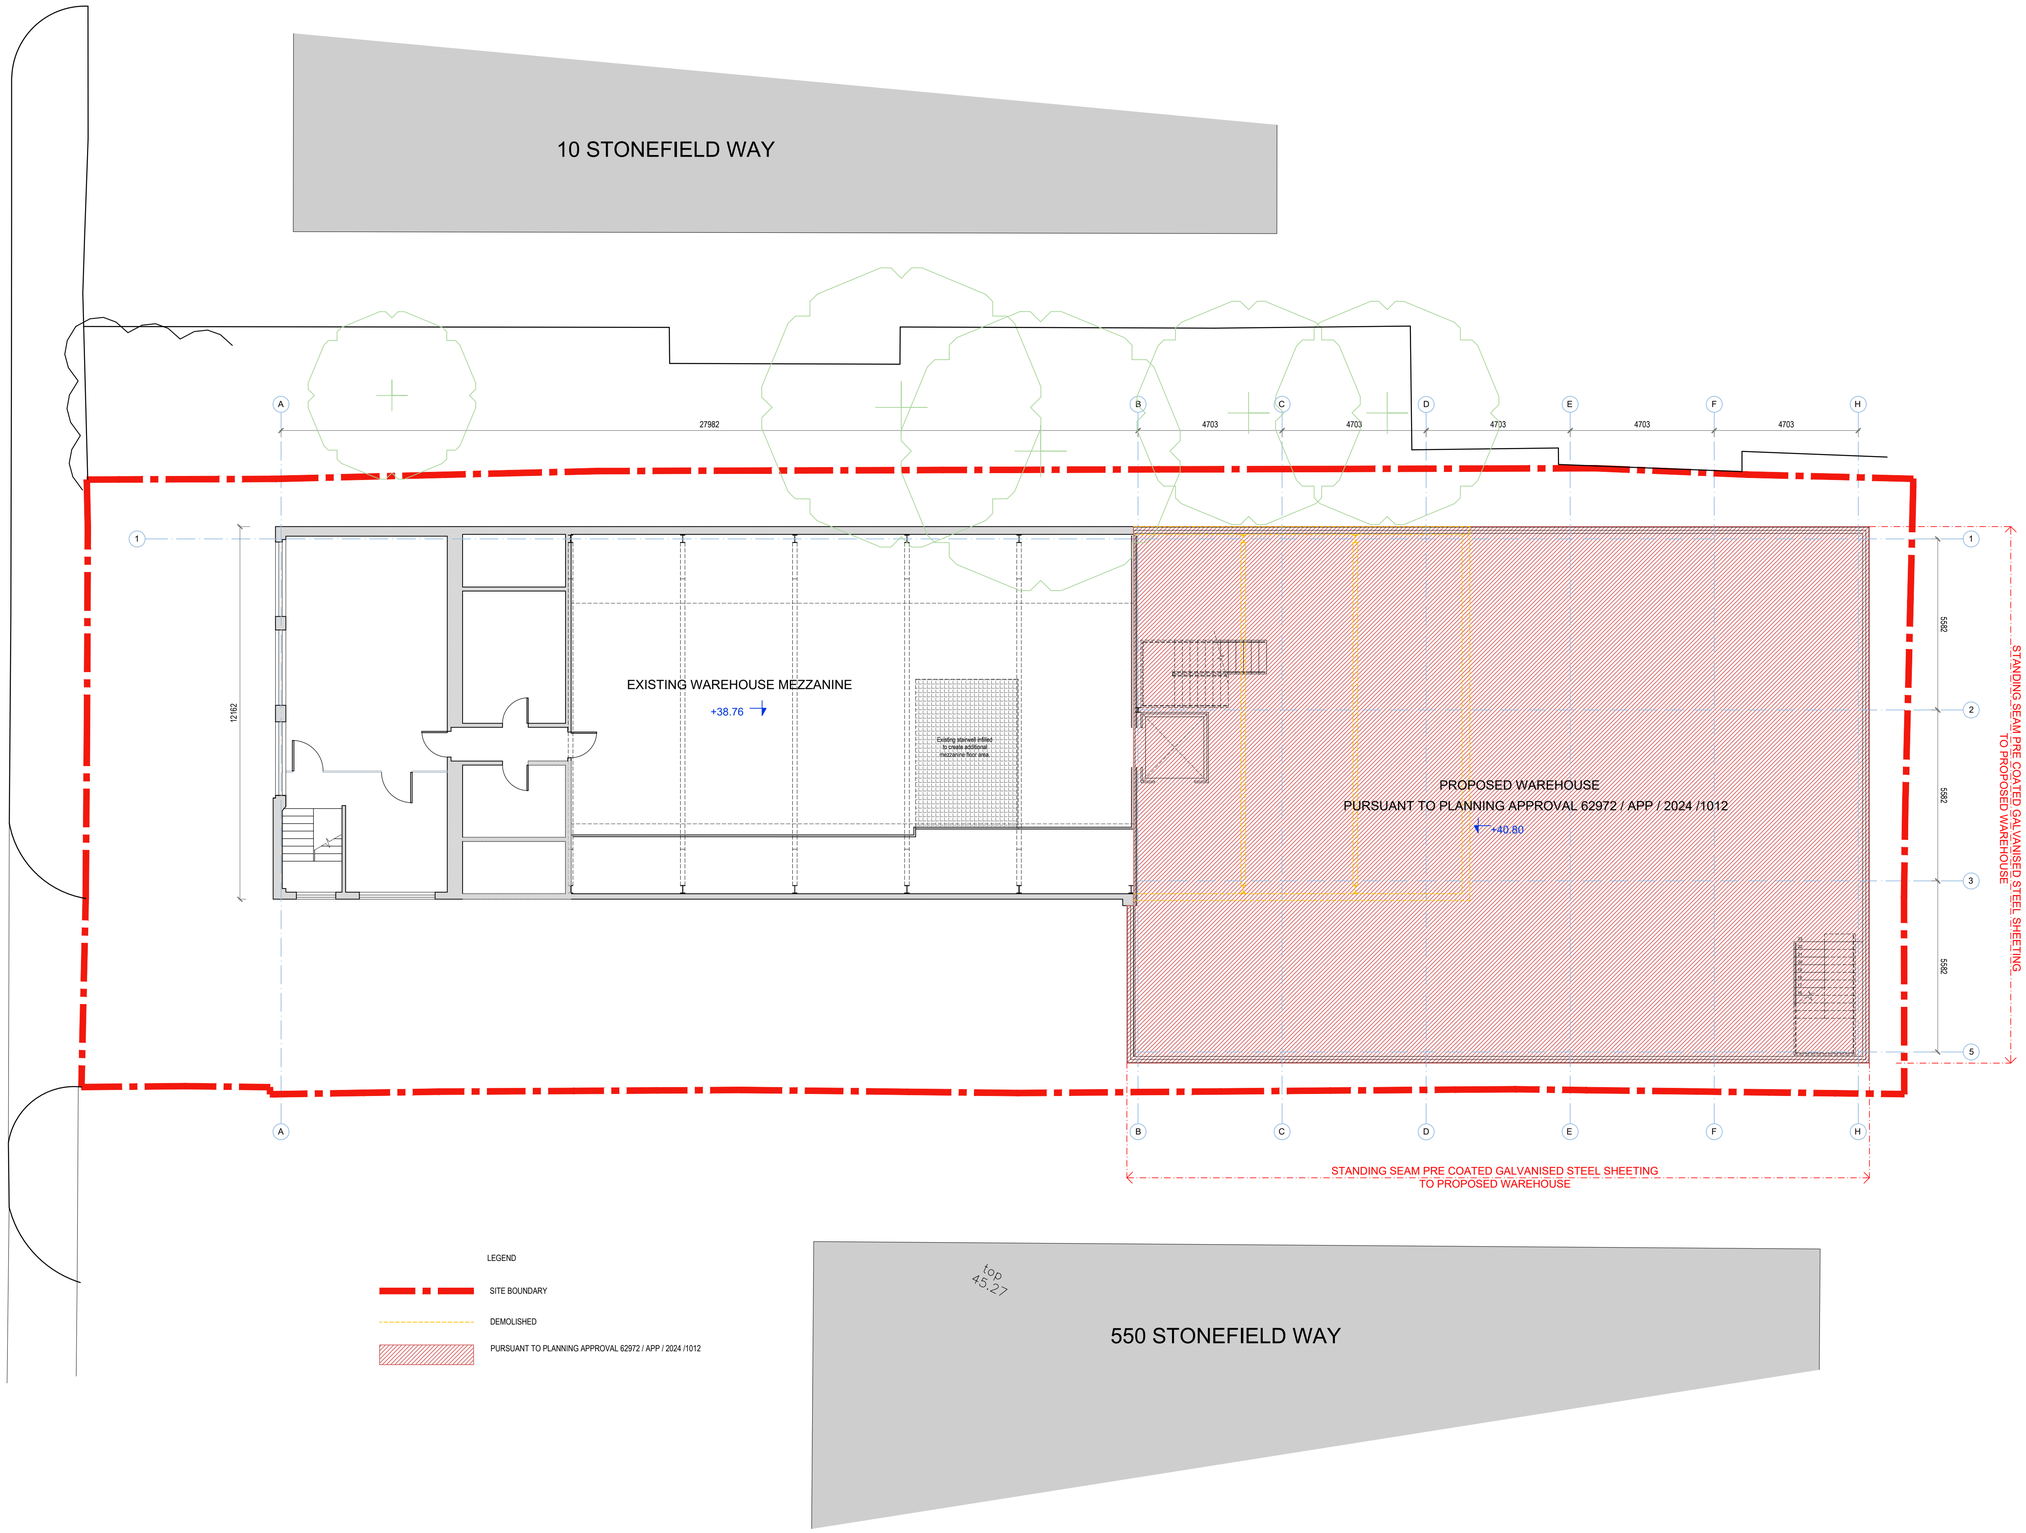

PROPOSED FIRST / MEZZANINE FLOOR PLAN

0 Scale 1:100 5m 10m

Amendments/Notes

Rev.	Detail	By	Date

PLANNING

All dimensions and levels to be checked on site by contractor prior to preparation of shop drawings and commencement of work on site.
This drawing and the copyrights and patents therein are the property of the Architect and may not be used or reproduced without consent.
This drawing is to be read in conjunction with all relevant consultants and/or specialist's drawings/documents and any discrepancies or variations are to be notified to the Architect before the affected work commences.
All works on site are to be carried out fully in accordance with current CDM regulations and recommendations, current Building Regulations, British Standards and Codes of Practice as appropriate.

Project

546 STONEFIELD WAY
RUISLIP
-
-

Drawing

PROPOSED FIRST / MEZZANINE FLOOR PLAN

SEABROOK ARCHITECTS
CHARTERED ARCHITECTS
Unit17, Chiltern Court, Asheridge Road,
Chesham, Bucks HP5 2PX
Tel: 01494 778918
e-mail: info@seabrookarchitects.co.uk

Drawn By	DM	Date	OCT 2025
Checked By	JS	Date	-
Approved By	-	Scale	1:100@A1
Drawing No.	6153 PL103	Rev.	D