


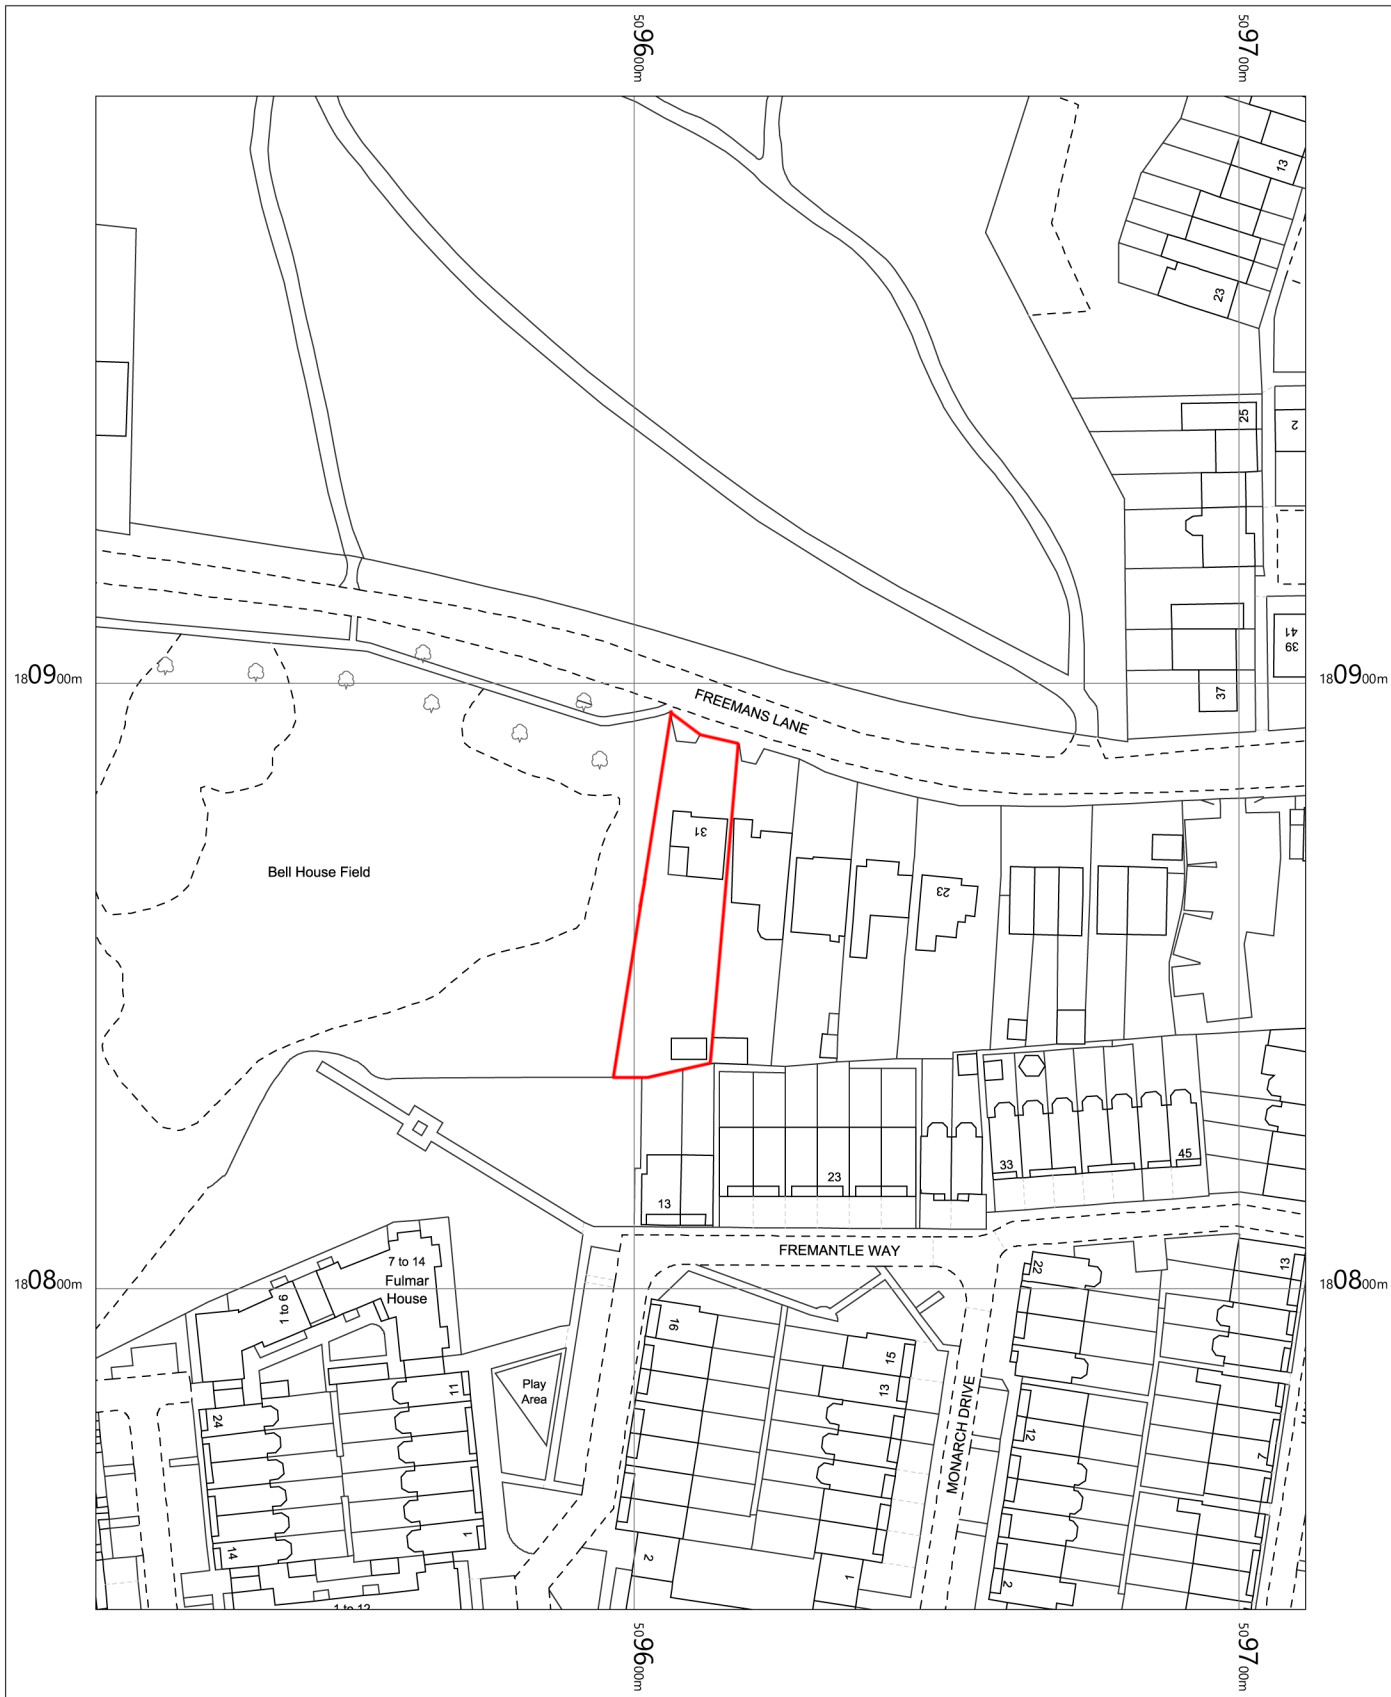

31 Freemans Lane
 Hayes
 Hillingdon
 UB3 2NQ

OS MasterMap 1250/2500/10000 scale
 Tuesday, July 6, 2021, ID: M4P-00974742

1:1250 scale print at A4, Centre: 509611 E, 180872 N

©Crown Copyright Ordnance Survey. Licence no. 100057546

