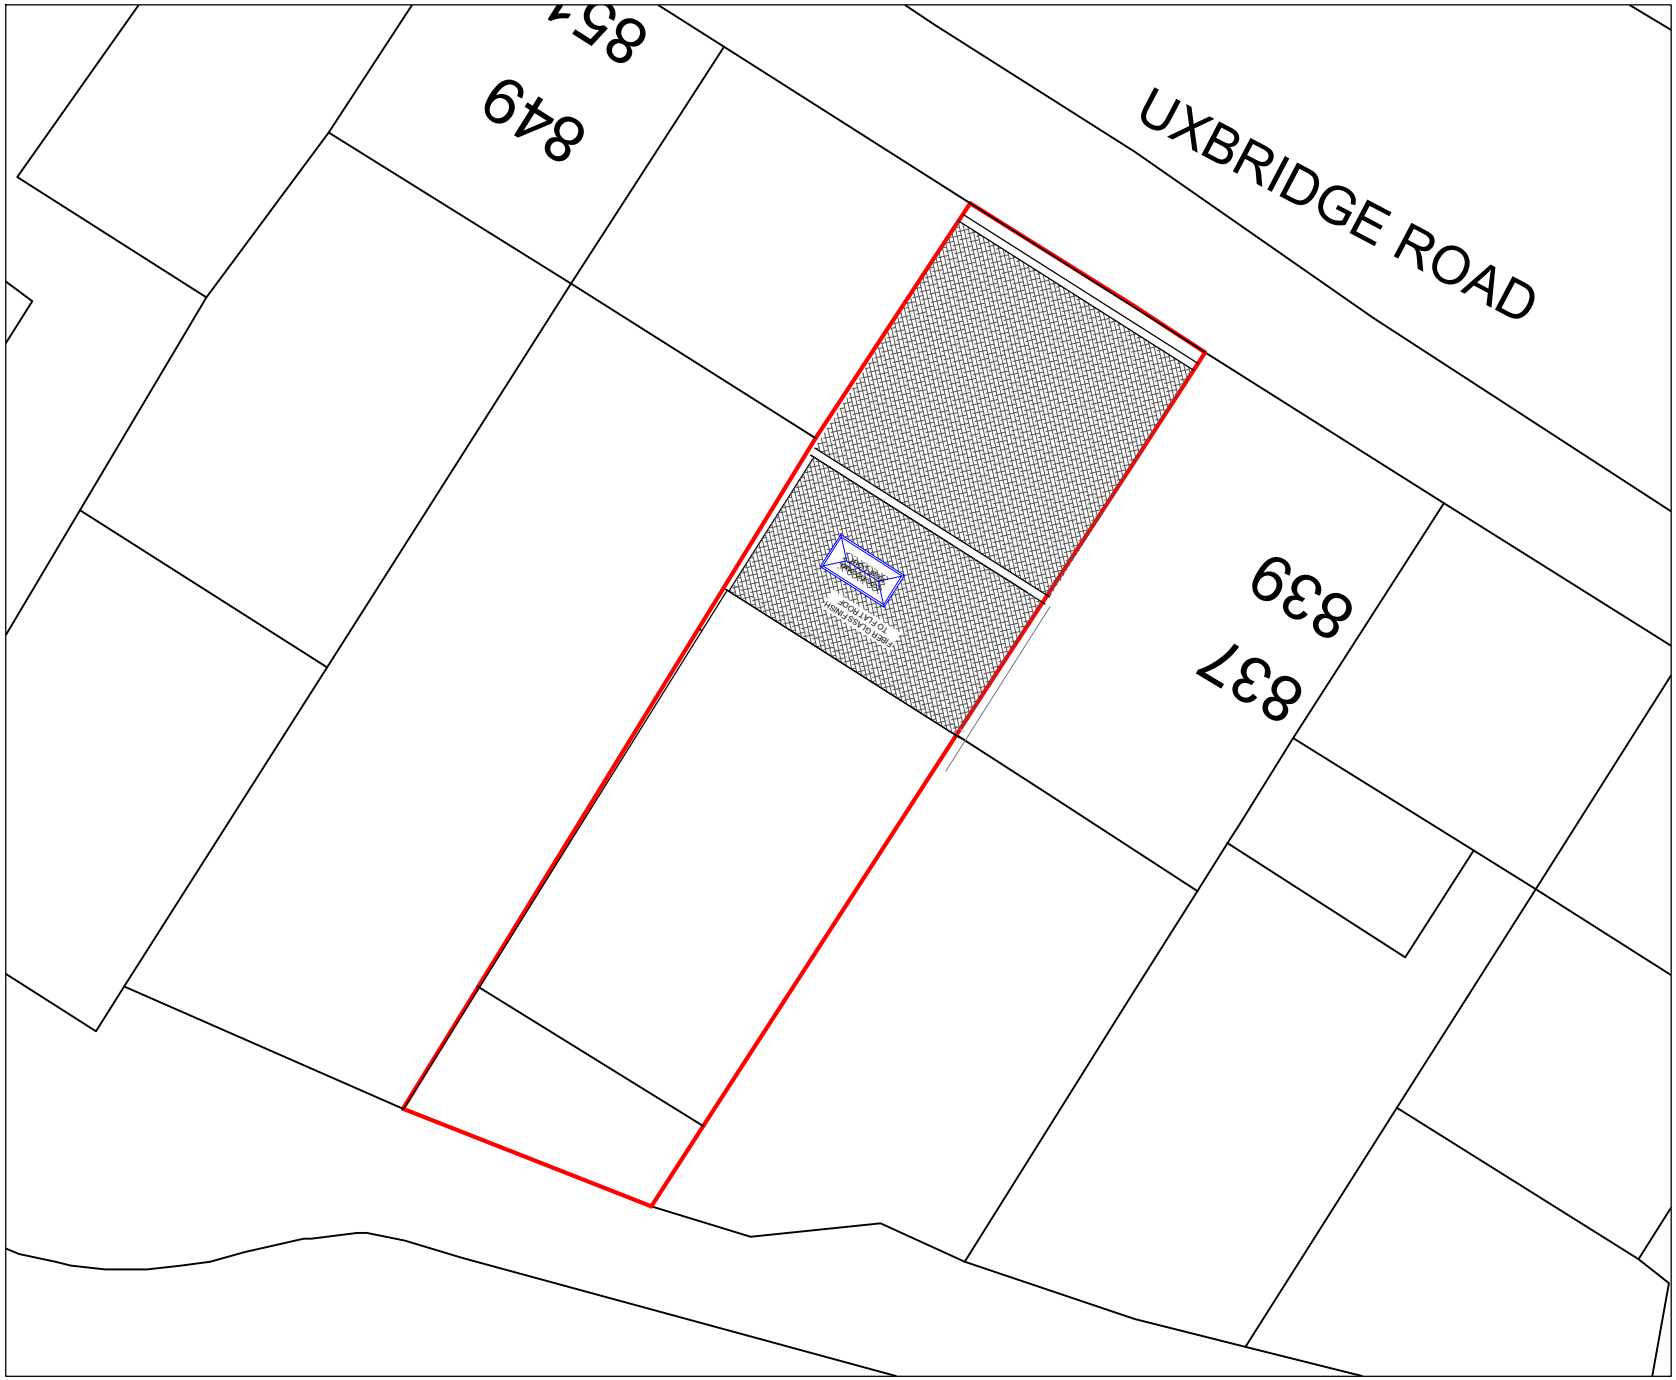


NOTES :

A	MAY 2022	REAR SITE ADJUSTED	
	Date	Revisions	

Client:
BHANOT CORPORATION LTD.

Job Title

843 UXBRIDGE ROAD
HAYES
UB4 8HZ

Drawing Title

BLOCK PLAN

Scale: 1 : 200 (A4)
Date: JANUARY 2022
Checked by: | Drawn by: RS

Drg No.	Rev.
TP/460/R05	A