



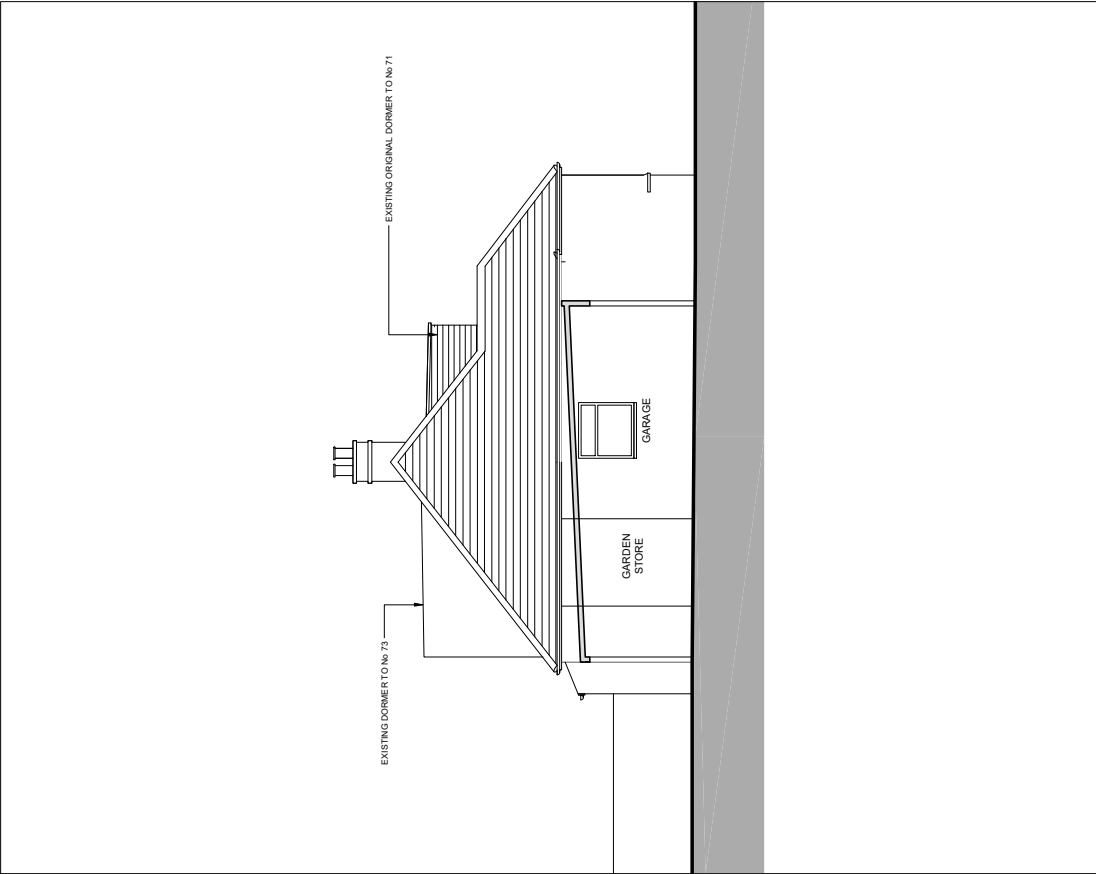

EXISTING SECTIONAL SIDE ELEVATION 2
SCALE 1:100 @ A3

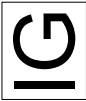

17 Bryant Road,
Hayes, UES GL11
P: 020 8621 5985
M: 077 7251 1767
www.lintergroup.co.uk

COPYRIGHT
This drawing has been produced by
InterGroup Ltd and is not to be reproduced by
any other party for any purpose.
Site survey to be conducted before any
work is commenced. All dimensions
to be reported to InterGroup Ltd.

BAR SCALE:



SITE LOCATION PLAN
SCALE 1:1250 @ A3

E X I S T I N G

PROJECT:
71 HILLSIDE ROAD, NORTHWOOD, HA6 1PZ

DRAWING No:

IGD 2120 / SV04

EXISTING SECTIONAL SIDE ELEVATION 2 AND SITE LOCATION

SCALE:
1:100 & 1:1250 @ A3

DATE:

08/07/2021