


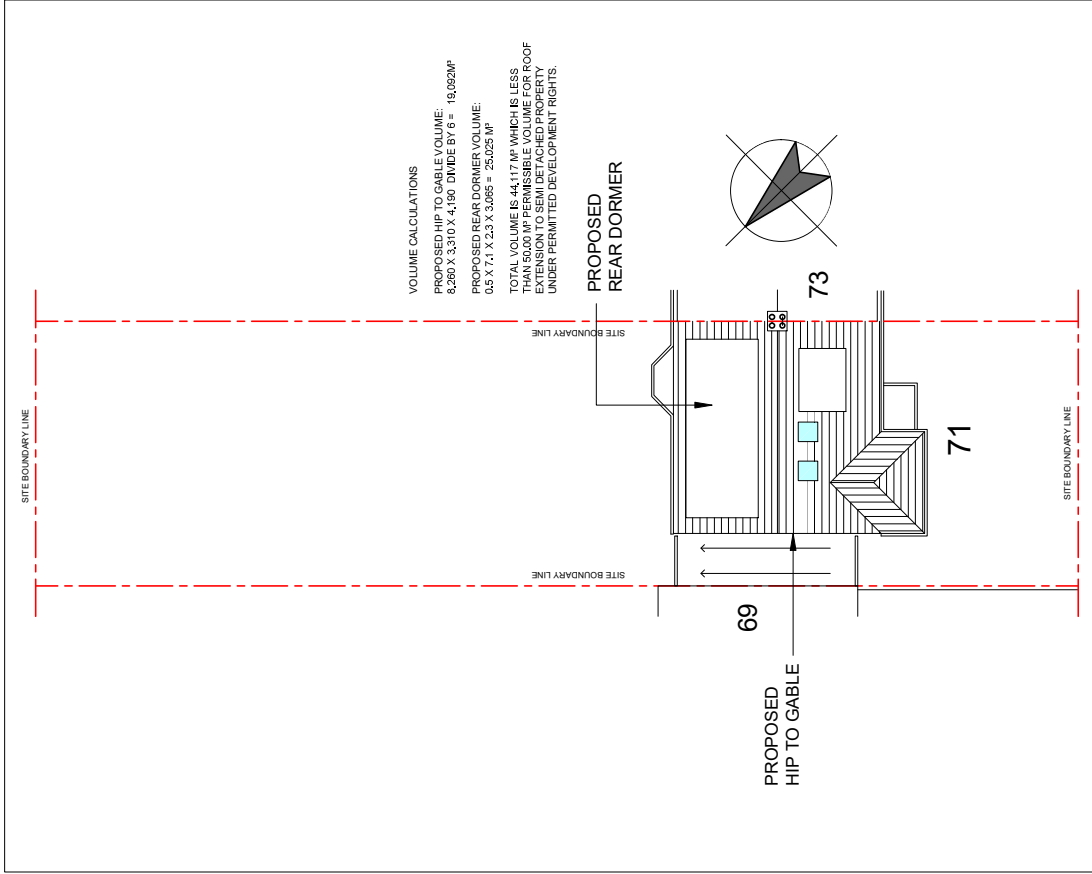

PROPOSED BLOCK PLAN
SCALE 1:200 @ A3

COPYRIGHT

This drawing has been produced by InterGroup Ltd and is not to be reproduced by any other party for any purpose.

Site survey to be conducted before any building work is carried out. Any discrepancies to be reported to InterGroup Ltd.

1:100 @ A3

PROJECT: 71 HILLSIDE ROAD , NORTHWOOD, HA6 1PZ

DRAWING TITLE:
PROPOSED
SECTIONAL SIDE ELEVATION 2 AND
BLOCK PLAN

SCALE:	DATE:
1:100 & 1:1250@A3	JUNE 2021