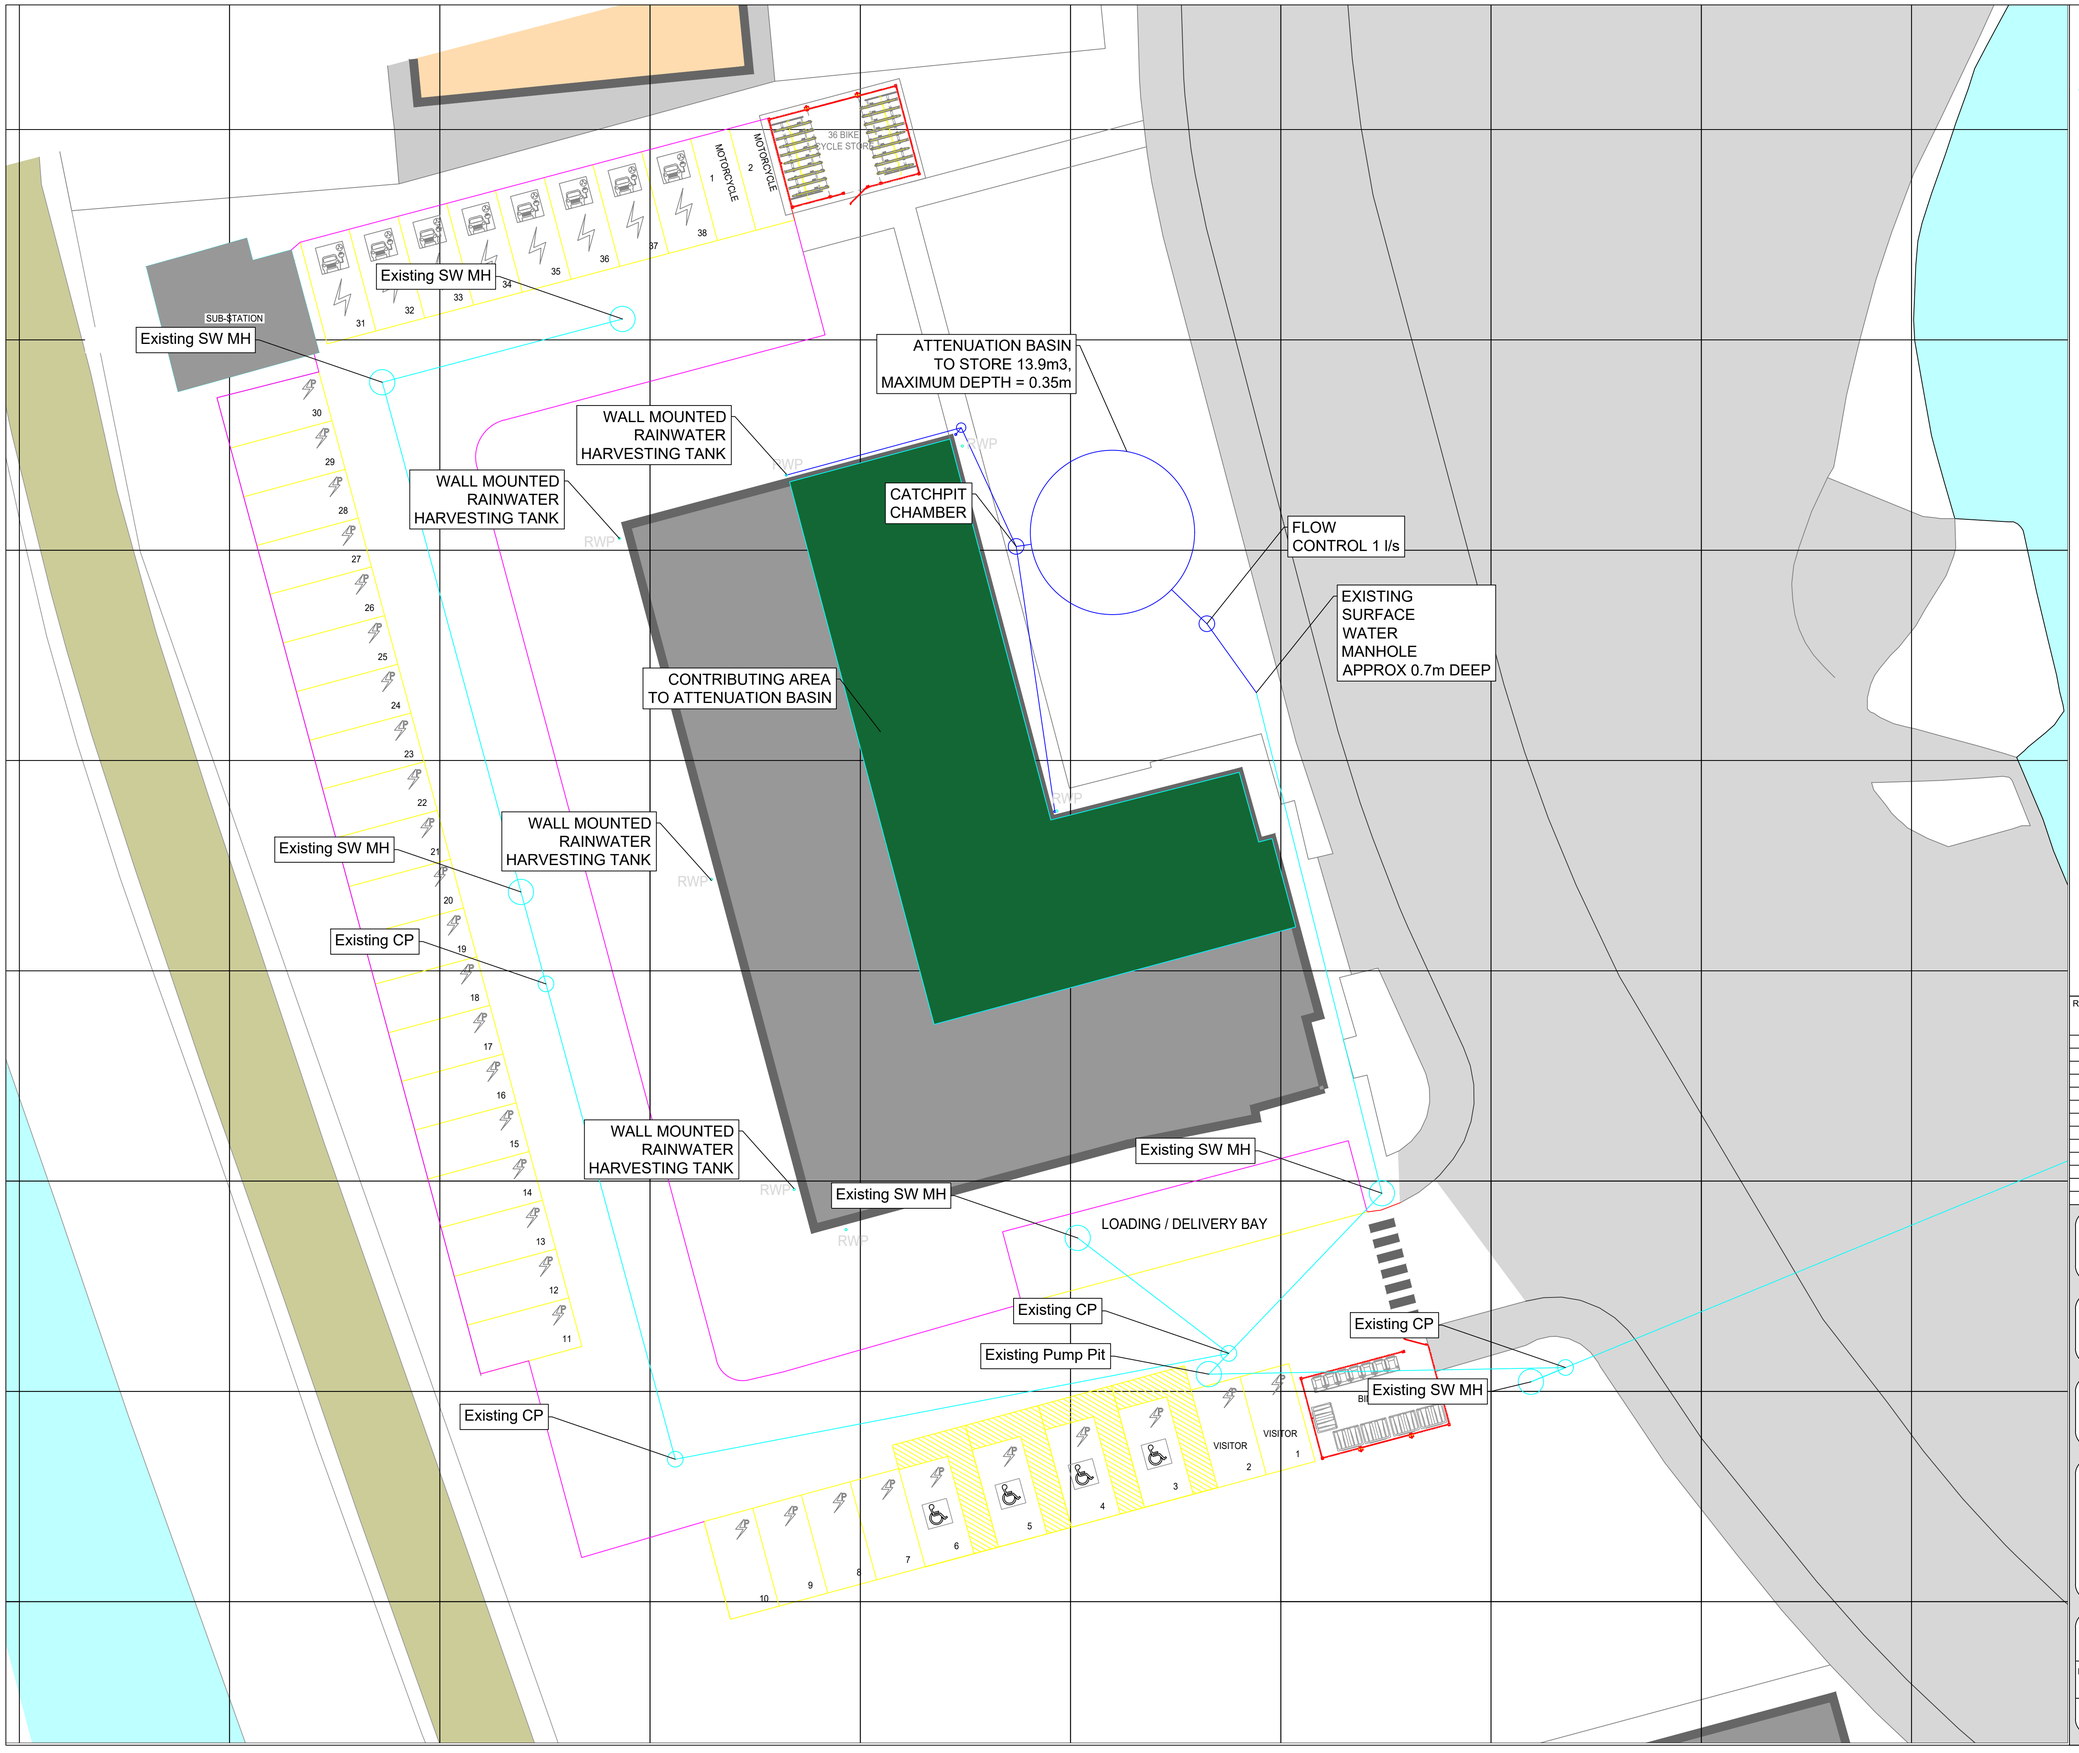

KEY

EXISTING SW PIPE

EXISTING SW MANHOLE

REV	DATE	DRAWN	DESCRIPTION	CHECK	APPR.
A	02-11-23	E.D	For Information	SL	SL

PROJECT:
Otter House

TITLE:
SuDS Layout and Location Plan

CLIENT:
Klifer Developments Ltd

Nimbus ENGINEERING CONSULTANTS
www.nimbusengineering.co.uk
info@nimbusengineering.co.uk

CHECKED BY:	DATE:	APPROVED BY:	DATE:
S.L	02-11-23	S.L	02-11-23
DRN BY: E.D	SCALE: N.T.S	DRAWING NUMBER: C2981-01	REV: A
DATE: 02-11-23	SIZE: A1		