




(S-6.)

OS Sitemap

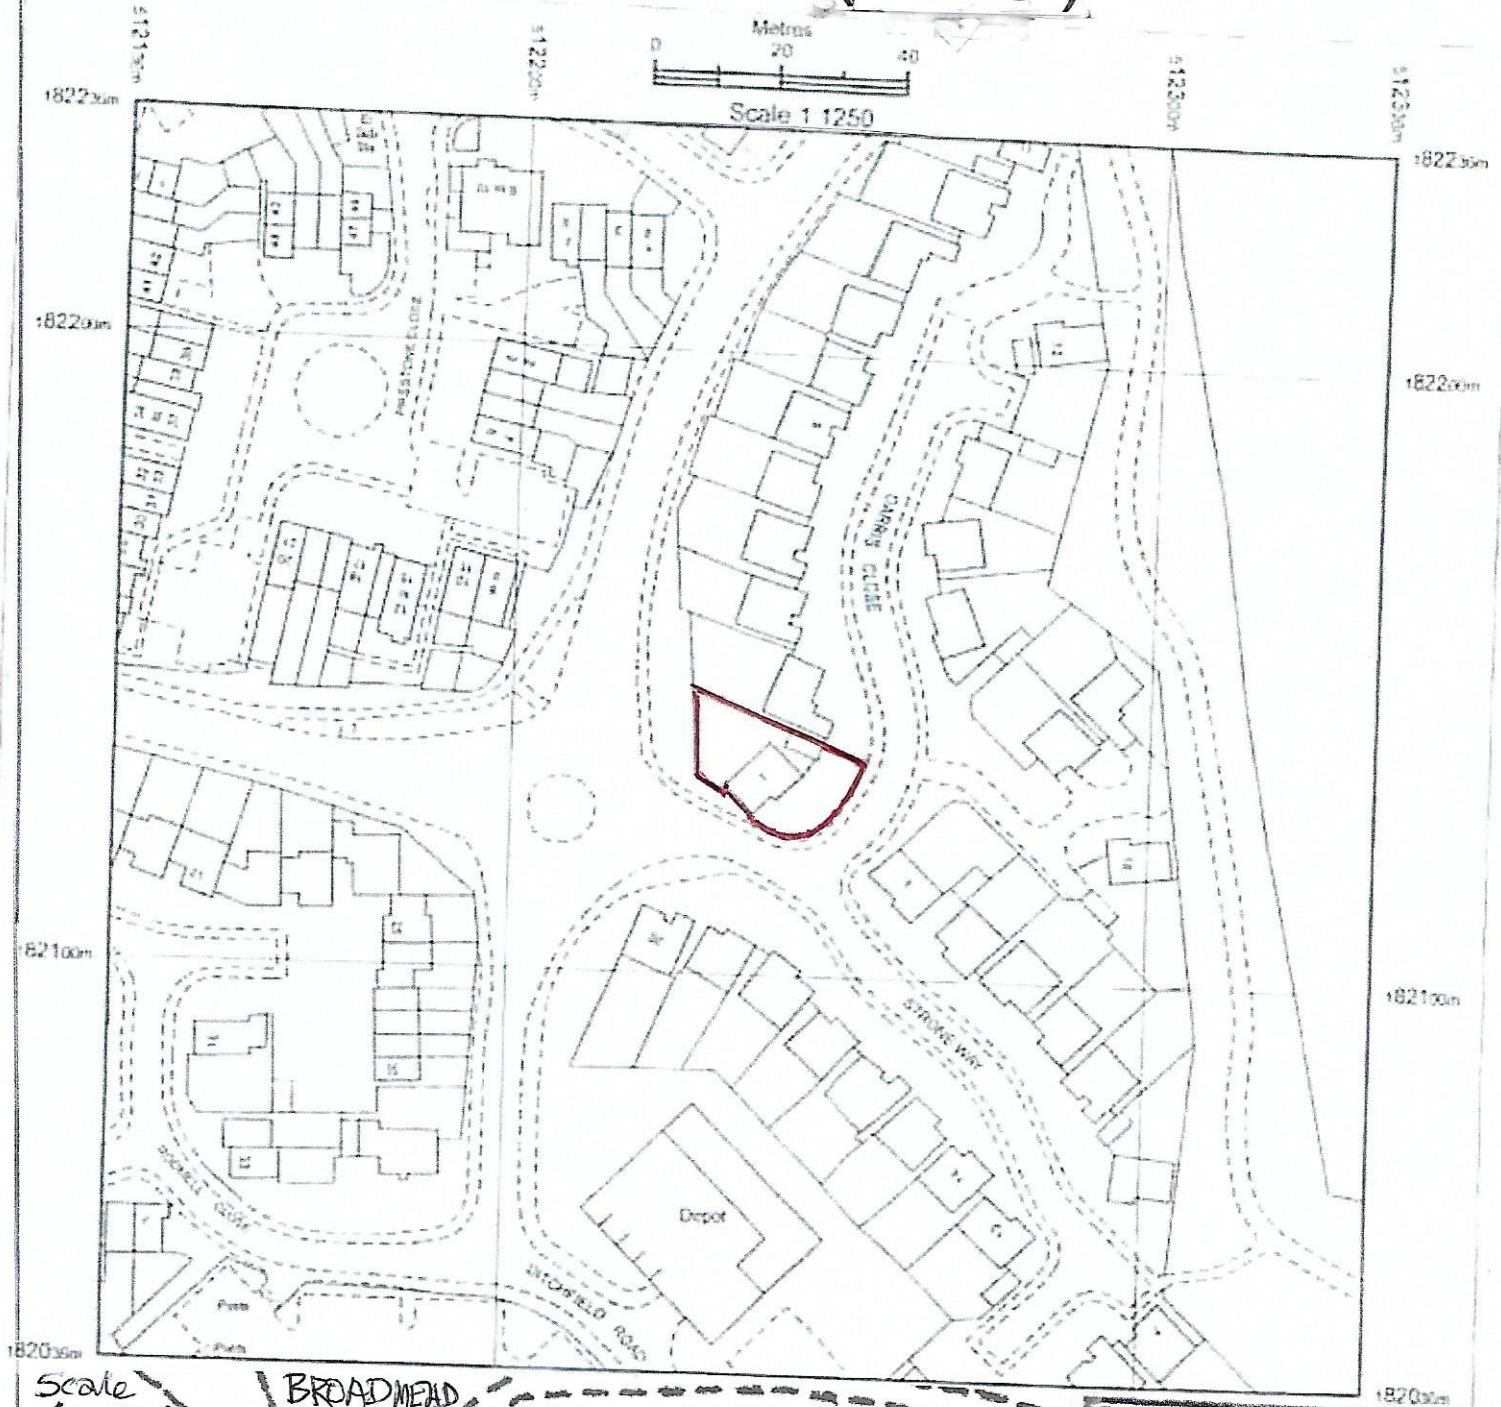

Scale (1:500)

LOFT EXTENSION.

BROADMEAD ROAD.

BLOCKPLAN.

EXISTING HOUSE.

STROKE WAY.

DARRI CLOSE

350 YD

Dr.P.Kumar (M) 079 463
1 Darri Close Hayes Middx.
London UB4 9RY.

DRAW_IT

Architectural Technician/Consultant

Mr.Money Qadri

Agent

6,Avian Ave; Curo Park,
Frogmore St Albans,
Herts.
AL2 2FG

Mobile: 07949 035 715

draw_it@hotmail.com

Proposal/
LOFT CONVERSION.