

Proposed Roof Lights to be No Higher than 150 mm above Existing Roof Line (S*4)

DRAW IT
Architectural Technician/Consultant
Mr. Money Qadri
Agent

6, Avian Ave; Curo Park,
Frogmore St Albans,
Herts.
AL2 2FG

Mobile: 07949 035 715

draw_it@hotmail.com



(FOR VELUX WINDOWS, 1-3.)
PROPOSED FRONT ELEV. 1:100

0 1 2 5 10
SCALE BAR 1:100

DRAWN BY:
Shaani

DWG/NOS:-
D/OI/F/K-1/A

HHPA,
FOR

SHEET/NOS
S*4, of, S*6.

COUNCIL
REF/NOS:-

Dr. P. Kumar (M) 079 463
1 Derris Close Hayes Mill X. LONDON
London UB4 9RX

DATE:-
22/03/2020.

DETACHED
HOUSE


PLANNING PORTAL
REF/NO S*4-PRD

REV: Date
Scale: AS SHOWN

PROPOSED DORMER WITH HUNGED TILES

Side Facing
Windows to be Obscure
Glazed and Unopenable
below 1.7M above F.E.L.

All Materials used to
match with Existing.
DRWN/BY:
SHAANI.

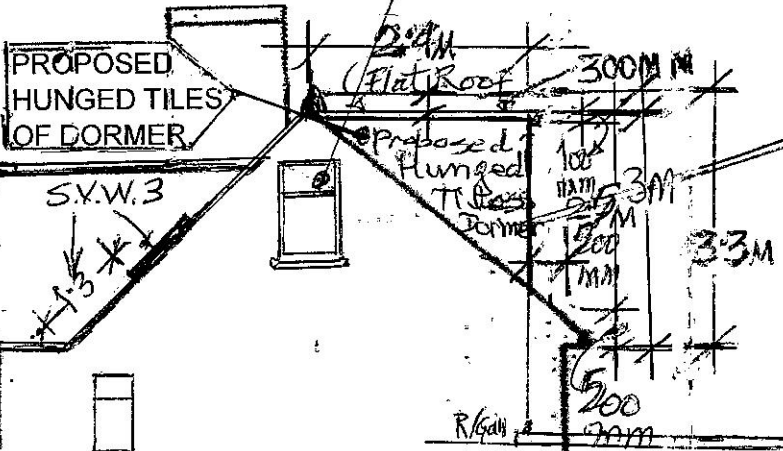

PROPOSED HUNGED TILES OF DORMER

PROPOSED SIDE (L-R) ELEV. (1:100)

Proposed (H/2) (Right to Left)
2 (Side) from H/2
1:100 Side Elevation
LOFT, CONVERSION

GYM