


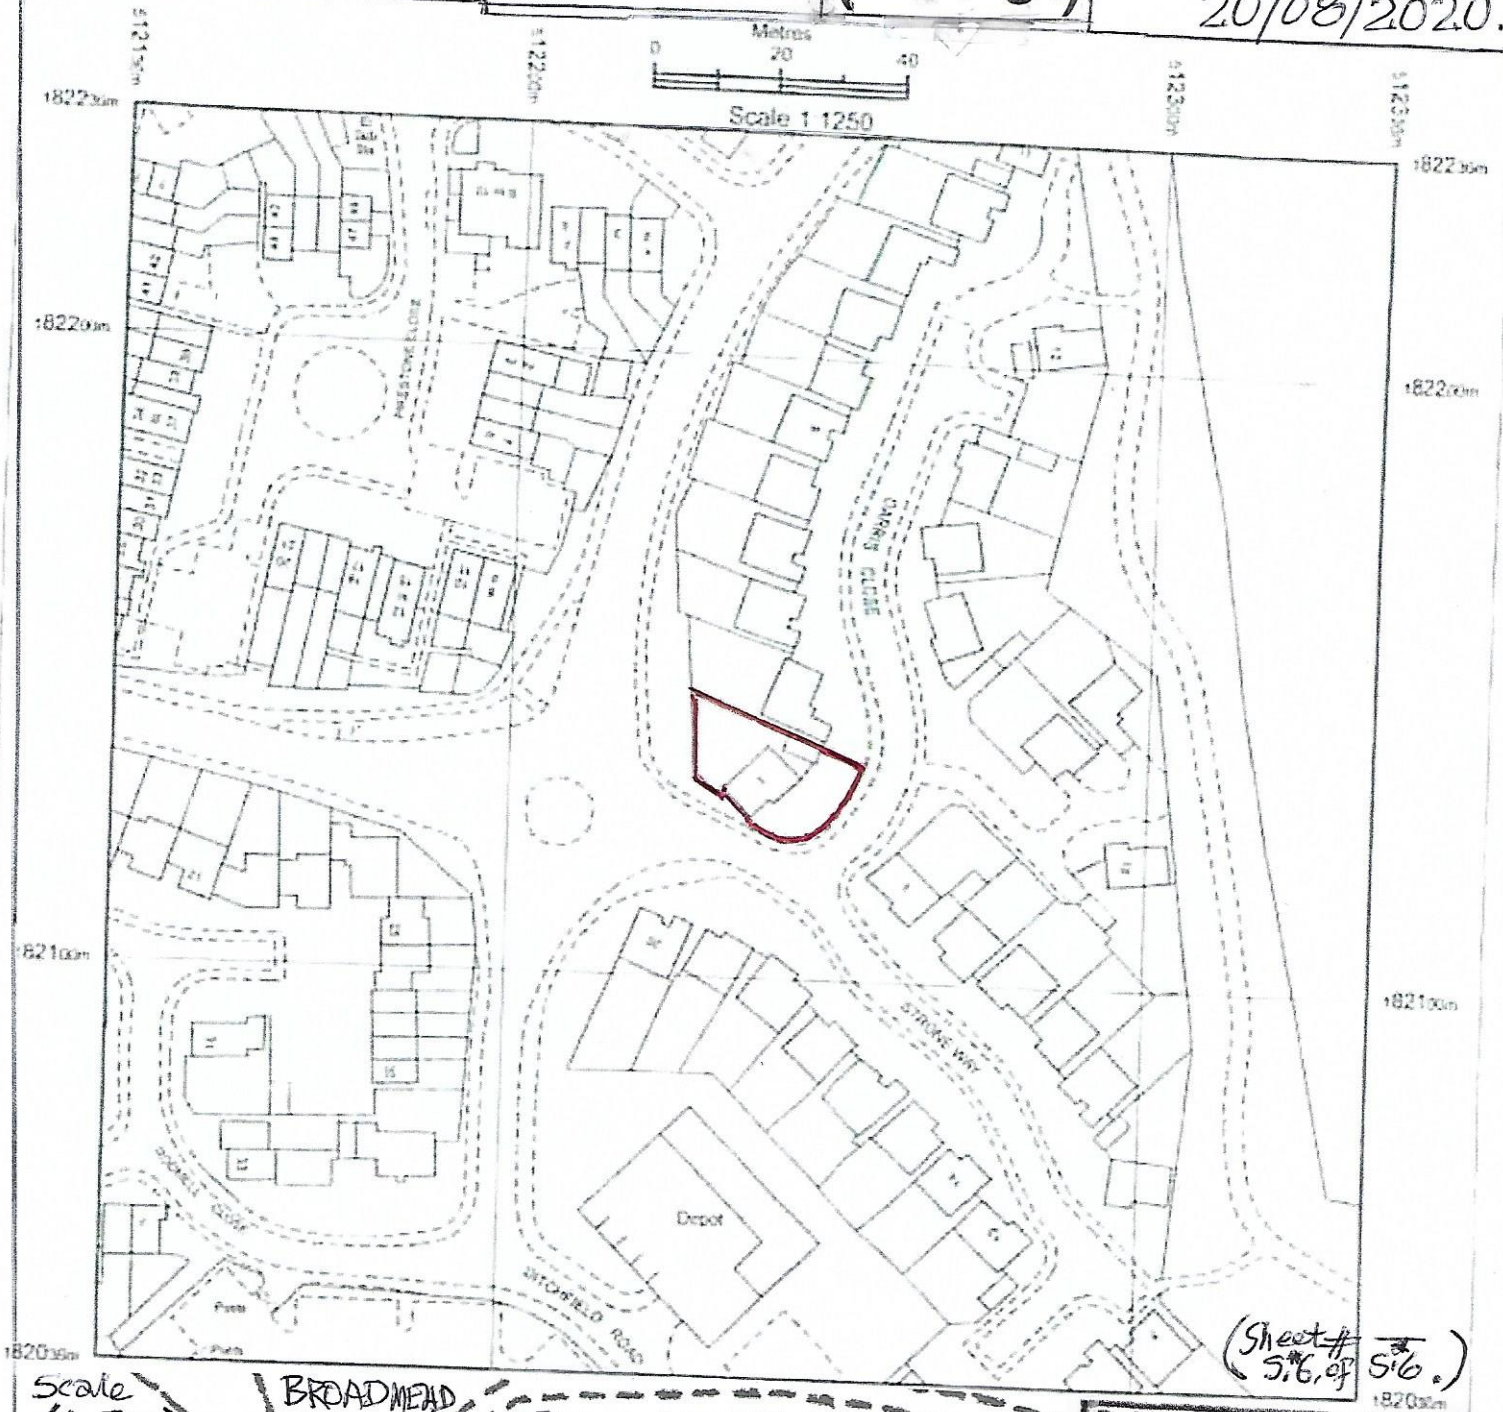

(Sheet # 5*6 of 5*6.)

Scale (1:500)

BROADMEAD ROAD

BLOCK PLAN.

LOFT REAR EXTENSION.

EXISTING HOUSE

STONE WAY

DARRI CLOSE

Dr. P. Kumar (M) 079 403 1111
1 Darri Close Hayes Middlesex
London UB4 9RX.

DRAW IT

Architectural Technician/Consultant

Mr. Money Qadri

Agent

6, Avian Ave; Curo Park,
Frogmore St Albans,
Herts.
AL2 2FG

Mobile: 07949 035 715

draw_it@hotmail.com

Proposal/
LOFT CONVERSION.