



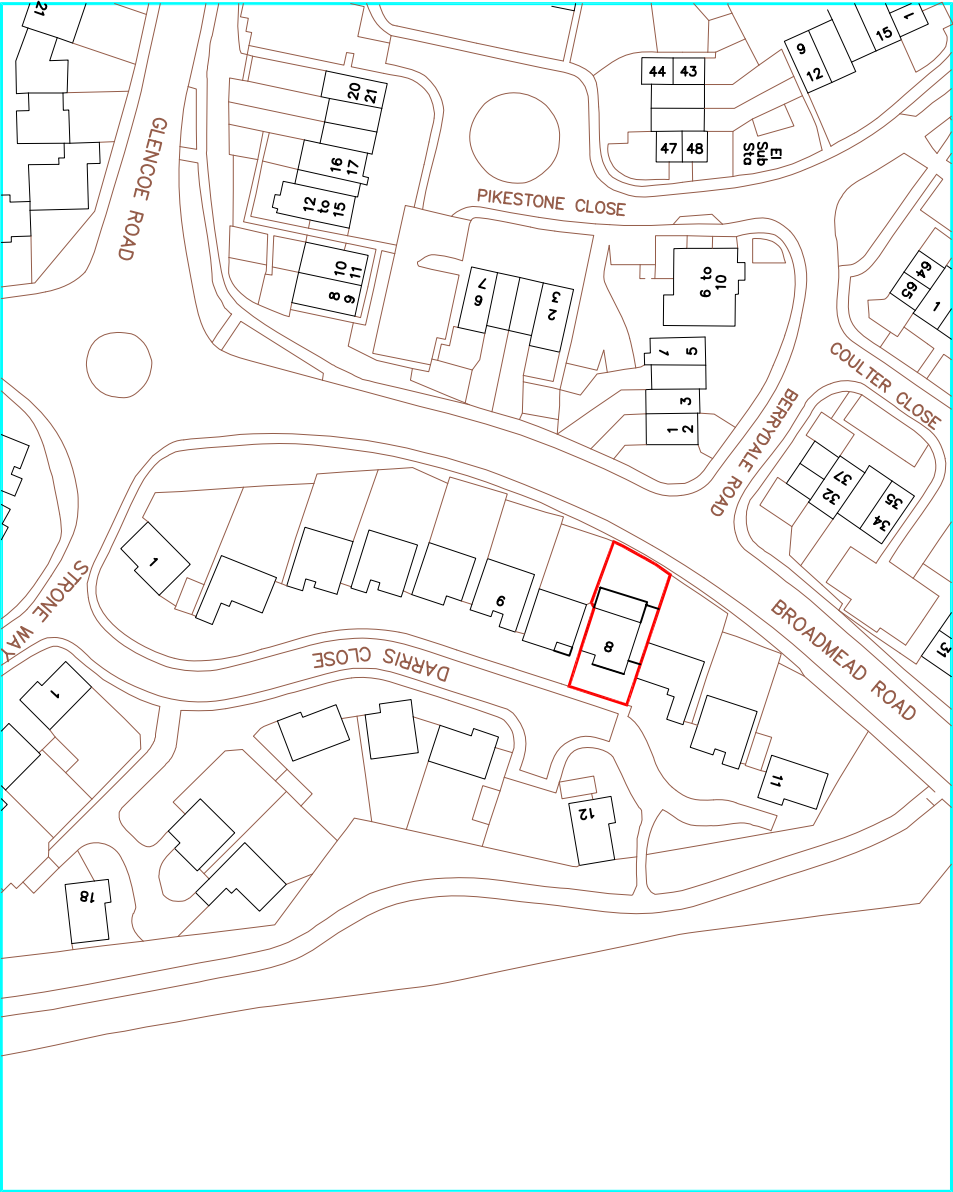

Location Plan 1:1250

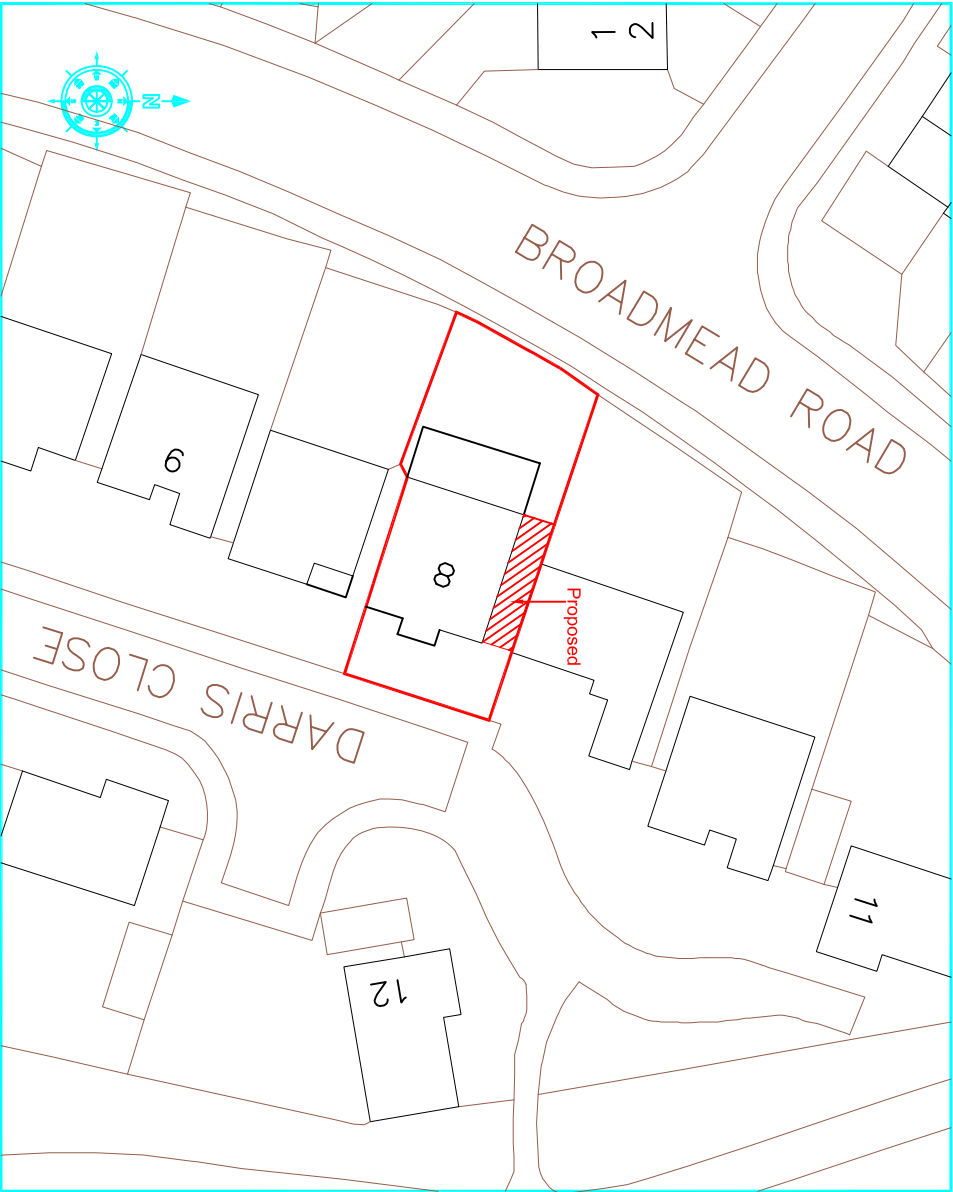

Block Plan 1:500

rev			

These drawings should be approved by local Authority
No dimensions to be scaled from this drawing. All dimensions to be checked on site. This drawing is copyright and should not be reproduced without permission of the Architects.

client:

Mr. Des Farrell

project:

8 Darris Close
Hayes
UB4 9RX

drawing:

Location & Block Plans

scale: As Shown date: Mar 2021 drawn:

07 / 10

rev: