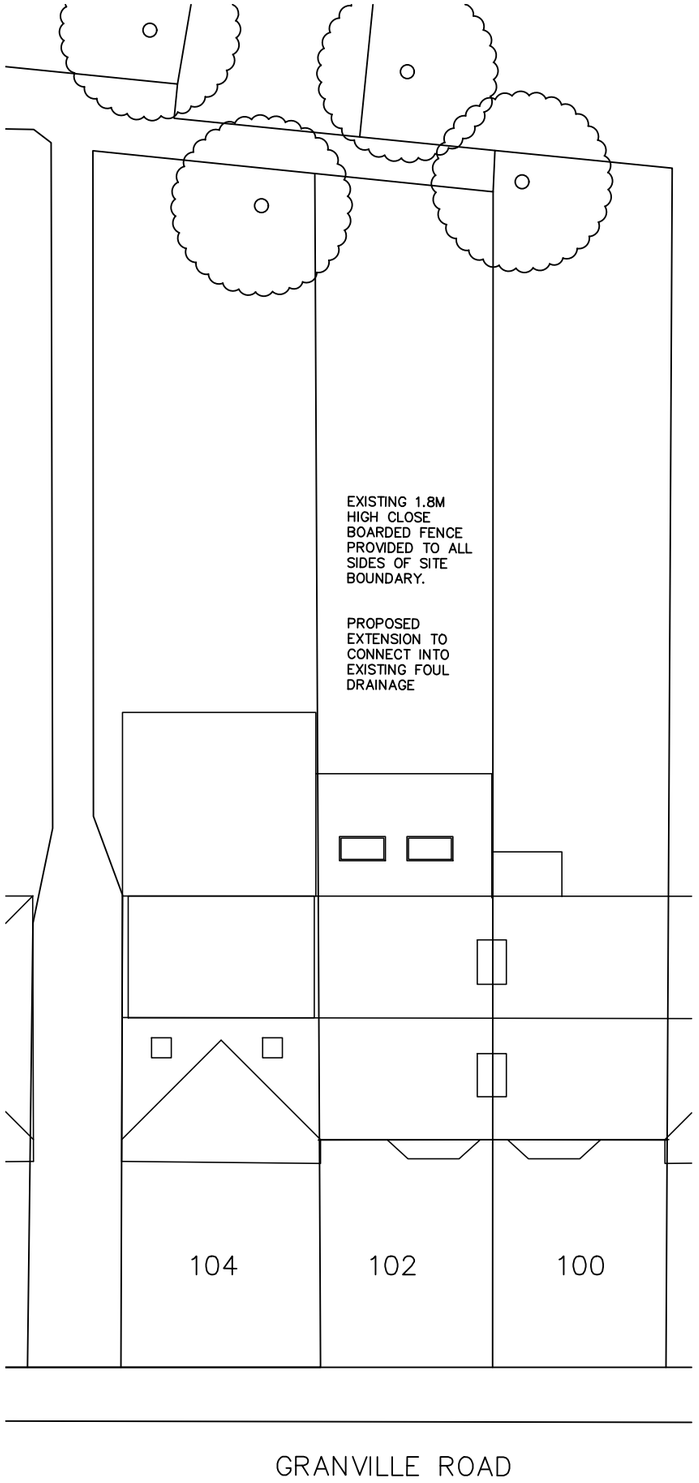

NOTES ©

All stated dimensions to be verified on site and the Architect notified of any discrepancies.
This drawing to be read in accordance with the specification/Bills of Quantities and related drawings.

0 50

Scale bar 50mm at 1:1

REV	DATE	NOTE	IN
B	29.04.17	REAR EXTENSION REDUCED TO 4M DEEP	JB
A	23.11.16	SITE PLAN SCALE CORRECTED	JB

Project

PROPOSED REAR EXTENSION

Title

PROPOSED SITE PLAN

FOR
102 GRANVILLE ROAD
HILLINGDON
UXBRIDGE, UB10 9AG

Scale	Date
1:200 @ A3	NOV 2016
Drawn	Checked

Drawing Number: GR/PL04

Revision: B