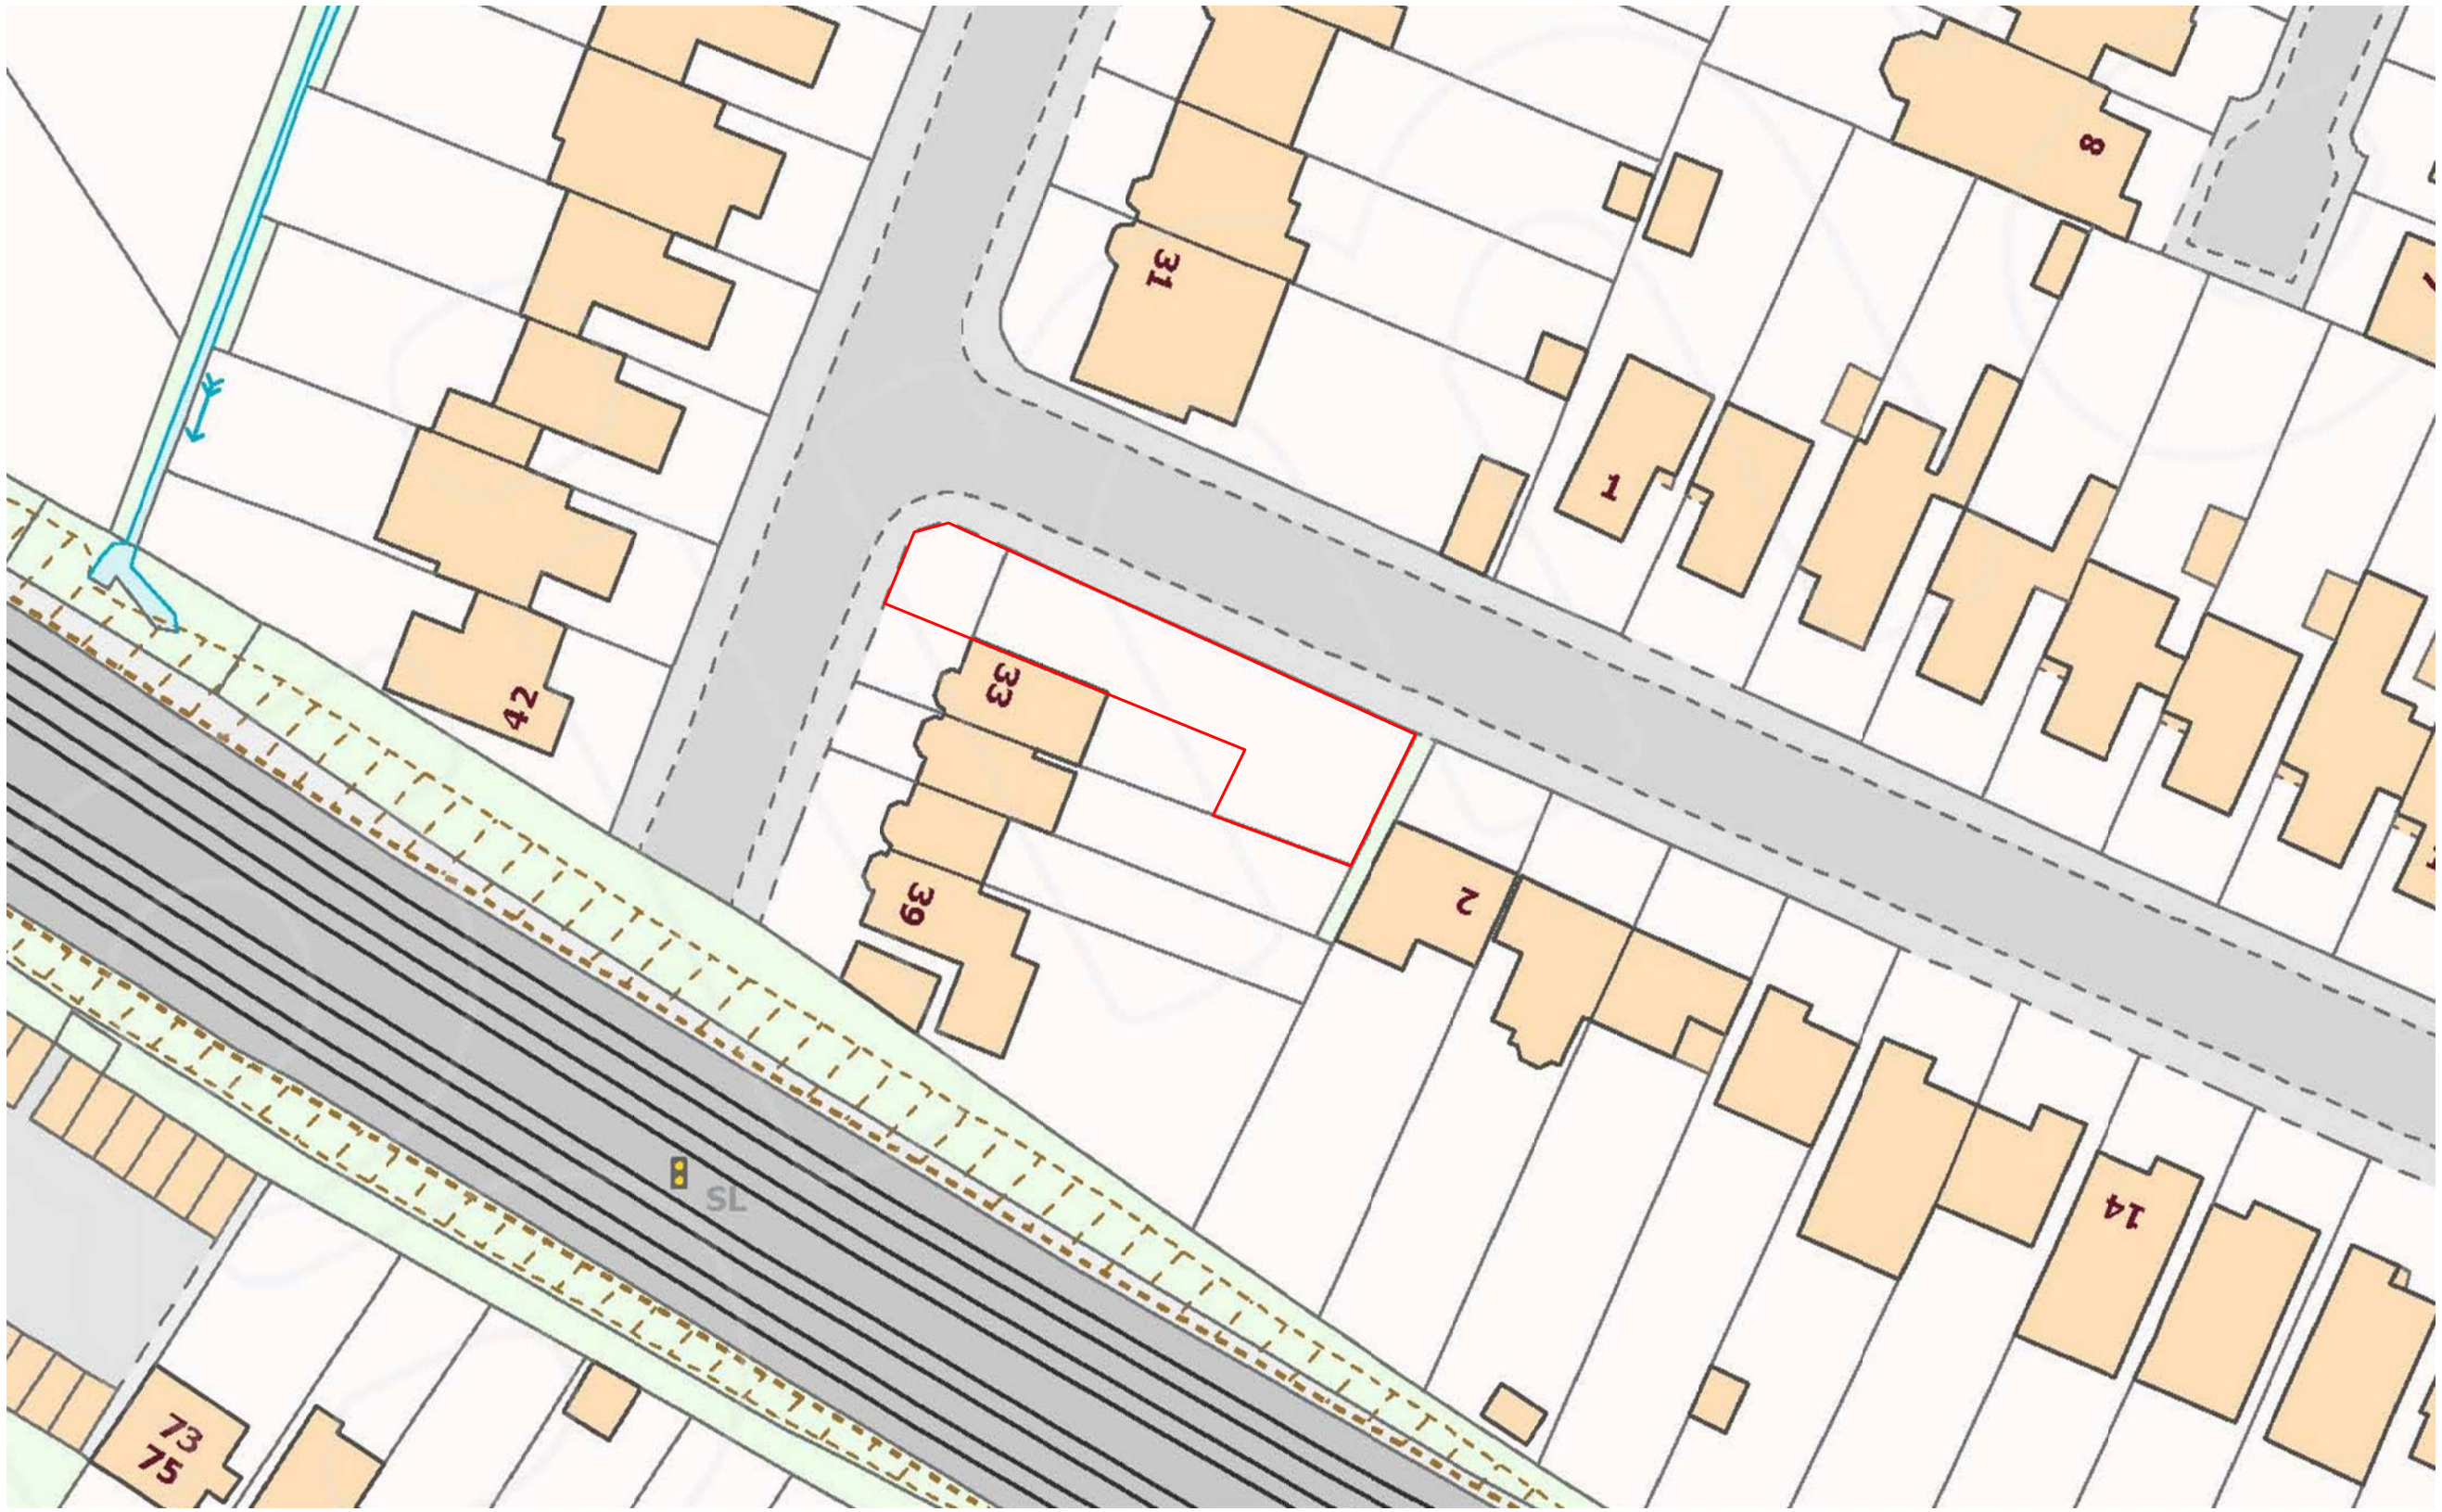


N

1:500

10m 0 10m 20m 30m 40m 50m

1 Existing Site Plan
1:500

NOT FOR CONSTRUCTION

Notes

This drawing must not be scaled. Use figured dimensions.

All dimensions are to be verified and checked on site. Any discrepancies that are, or become apparent should be reported to Tom Bestwick.

This electronic data has been prepared, in part, from archived hand drawn material and is indicative only. The envelope setting out is based on Ordnance Survey information. It must not be taken to represent contract documentation, nor as evidence of any legal boundary or status.

Rev	Date	By

Client
CDD Property Limited

Designer
Tom Bestwick

Project
Land Adjacent to 33 Hazelwood Drive, Pinner, HA5 3TU

Drawing
Existing Site Plan

Proj N°	Author	Scale
108	TB	1:500
Date	Rev N°	Signed
29/04/20		

Number
108_101