




1

Existing Site Plan
1:500

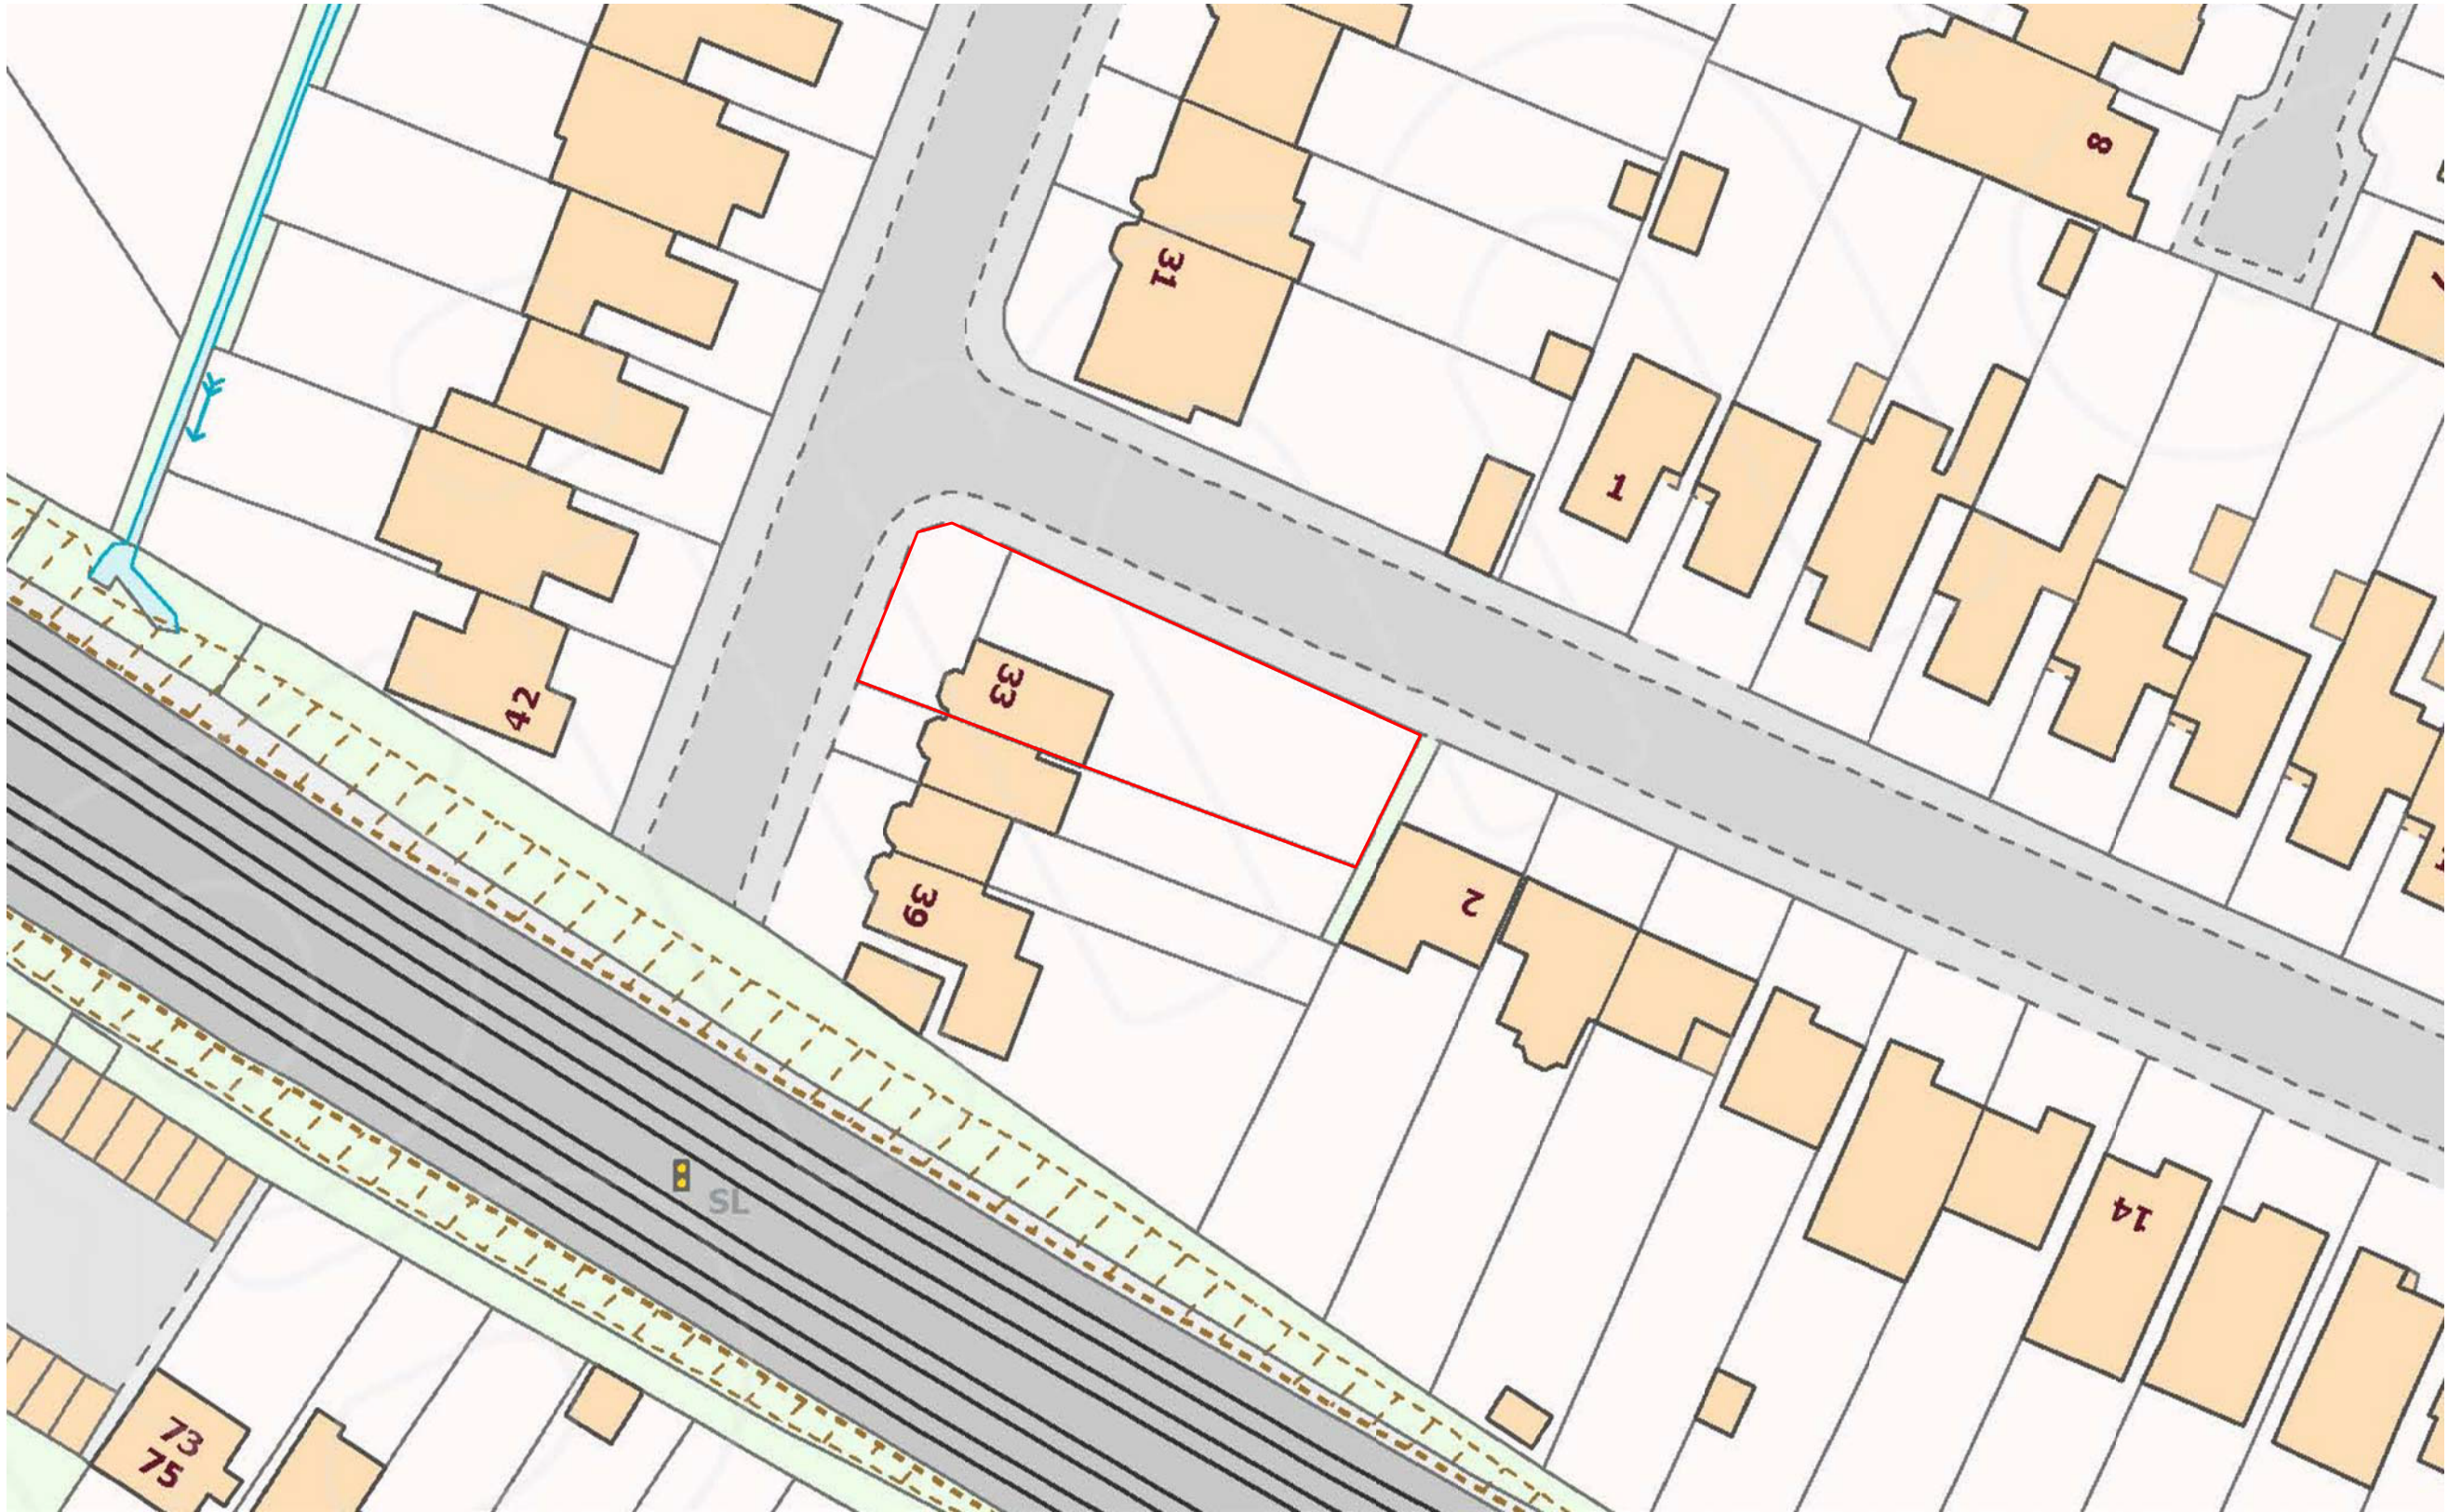

NOT FOR CONSTRUCTION

Notes
This drawing must not be scaled. Use figured dimensions.

All dimensions are to be verified and checked on site. Any discrepancies that are, or become apparent should be reported to Tom Bestwick.

This electronic data has been prepared, in part, from archived hand drawn material and is indicative only. The envelope setting out is based on Ordnance Survey information. It must not be taken to represent contract documentation, nor as evidence of any legal boundary or status.

Rev	Date	By
-----	------	----

Client	CDD Property Limited
--------	----------------------

Designer	Tom Bestwick
----------	--------------

Project	Land Adjacent to 33 Hazelwood Drive, Pinner, HA5 3TU
---------	--

Drawing	Existing Site Plan
---------	--------------------

Proj N°	Author	Scale
108	TB	1:500
Date	Rev N°	Signed
29/04/20		
Number	108_101	