

Notes

This drawing must not be scaled. Use figured dimensions.

All dimensions are to be verified and checked on site. Any discrepancies that are, or become apparent should be reported to Tom Bestwick.

This electronic data has been prepared, in part, from archived hand drawn material and is indicative only. The envelope setting out is based on Ordnance Survey information. It must not be taken to represent contract documentation, nor as evidence of any legal boundary or status.

Rev	Date	By
-----	------	----



Client
CDD Property Limited
Designer
Tom Bestwick
Project
Land Adjacent to 33 Hazelwood Drive, Pinner, HA5 3TU

Title
Existing GF Plan

Proj N°	Drawn by	Checked by	Scale
108	TB	TB	1:100
Date	Rev N°	Signed	
29/04/20		TB	

Number
108-110

NOT FOR CONSTRUCTION

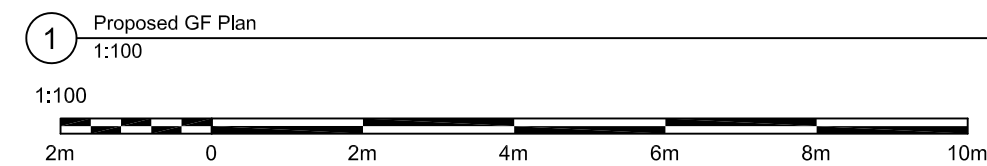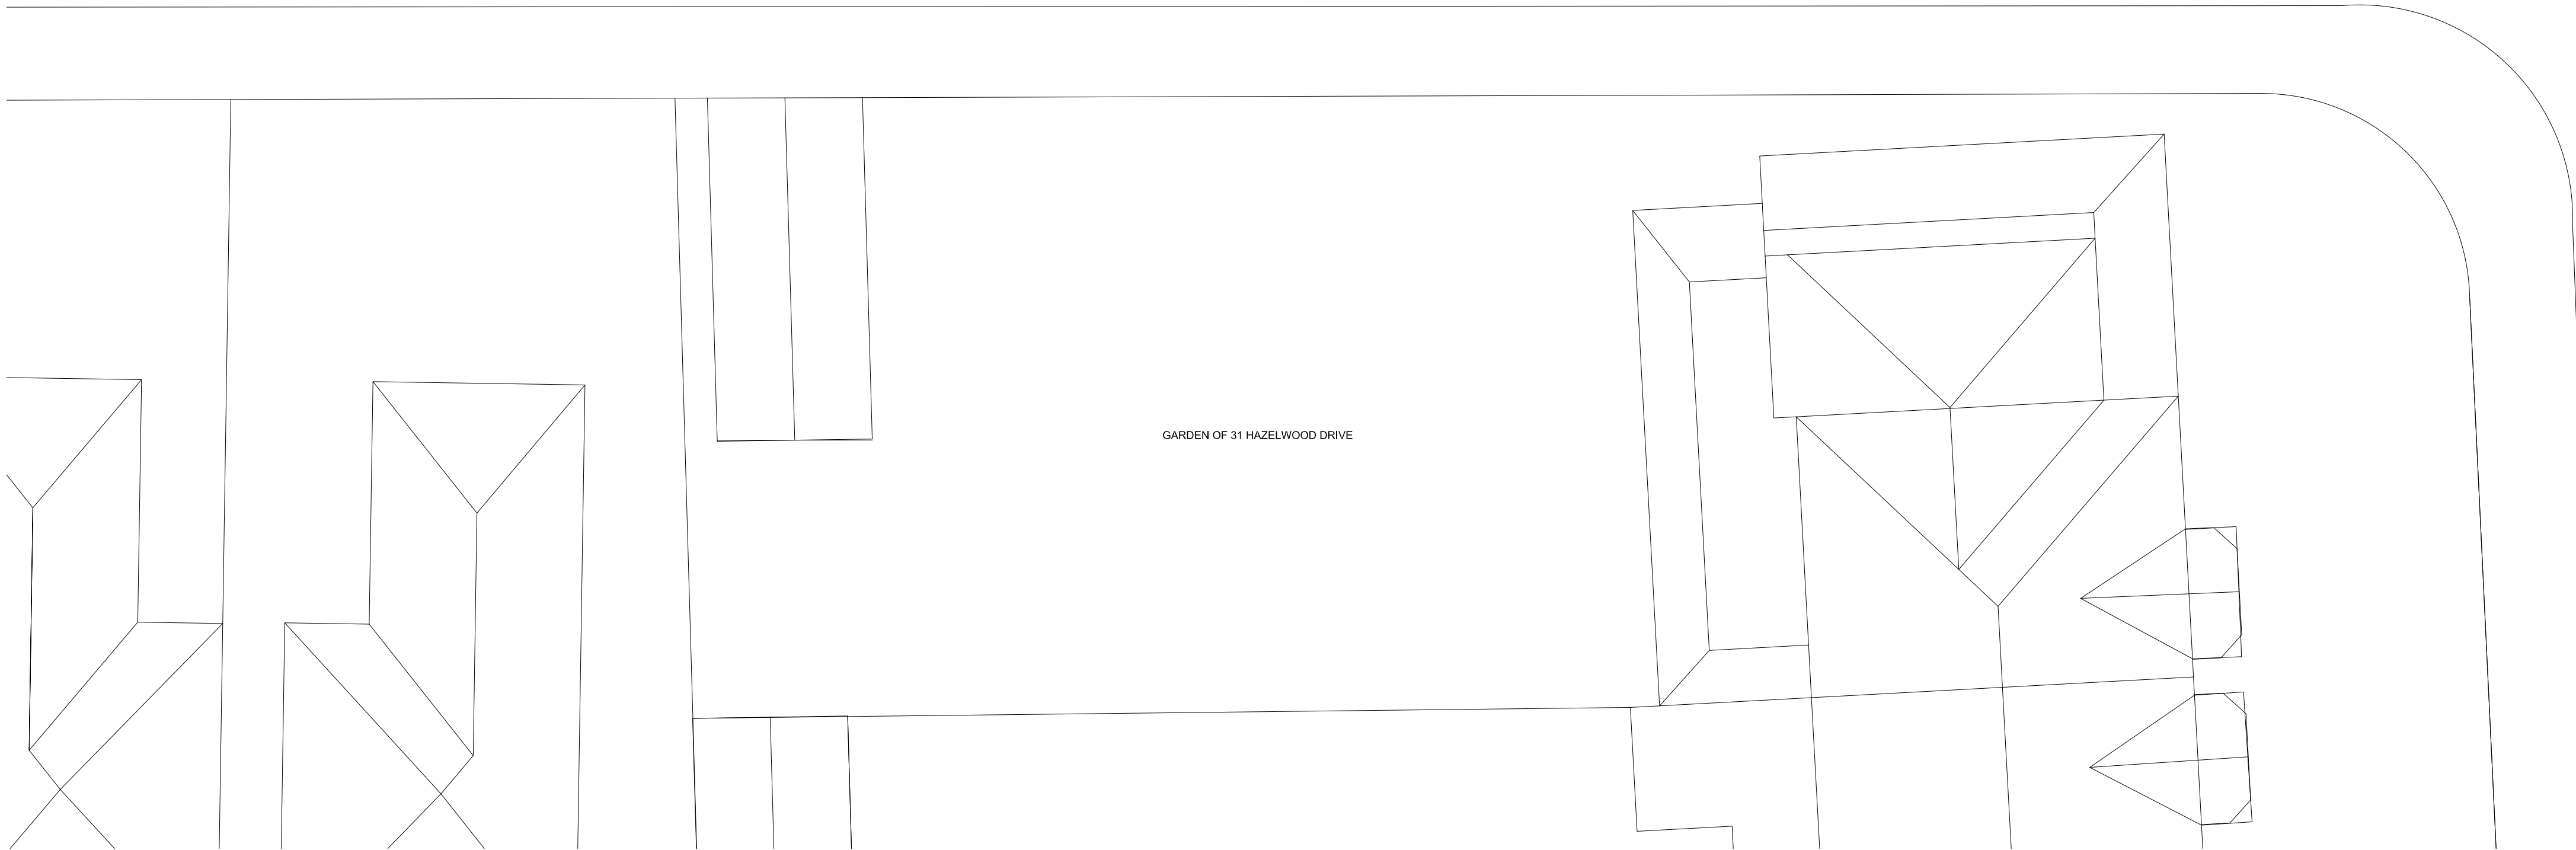

Notes

This drawing must not be scaled. Use figured dimensions.

All dimensions are to be verified and checked on site. Any discrepancies that are, or become apparent should be reported to Tom Bestwick.

This electronic data has been prepared, in part, from archived hand drawn material and is indicative only. The envelope setting out is based on Ordnance Survey information. It must not be taken to represent contract documentation, nor as evidence of any legal boundary or status.

Rev	Date	By
-----	------	----



Client
CDD Property Limited
Designer
Tom Bestwick
Project
Land Adjacent to 33 Hazelwood Drive, Pinner, HA5 3TU

Title
Proposed GF Plan

Proj N°	Drawn by	Checked by	Scale
108	TB	TB	1:100
Date	Rev N°	Signed	
29/04/20		TB	

Number
108-210

NOT FOR CONSTRUCTION

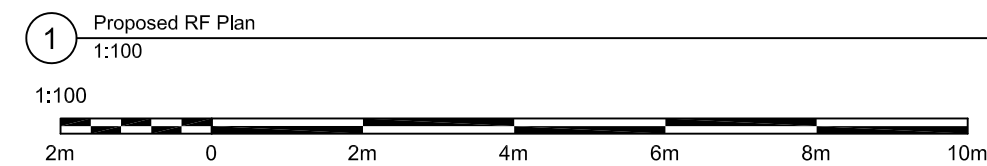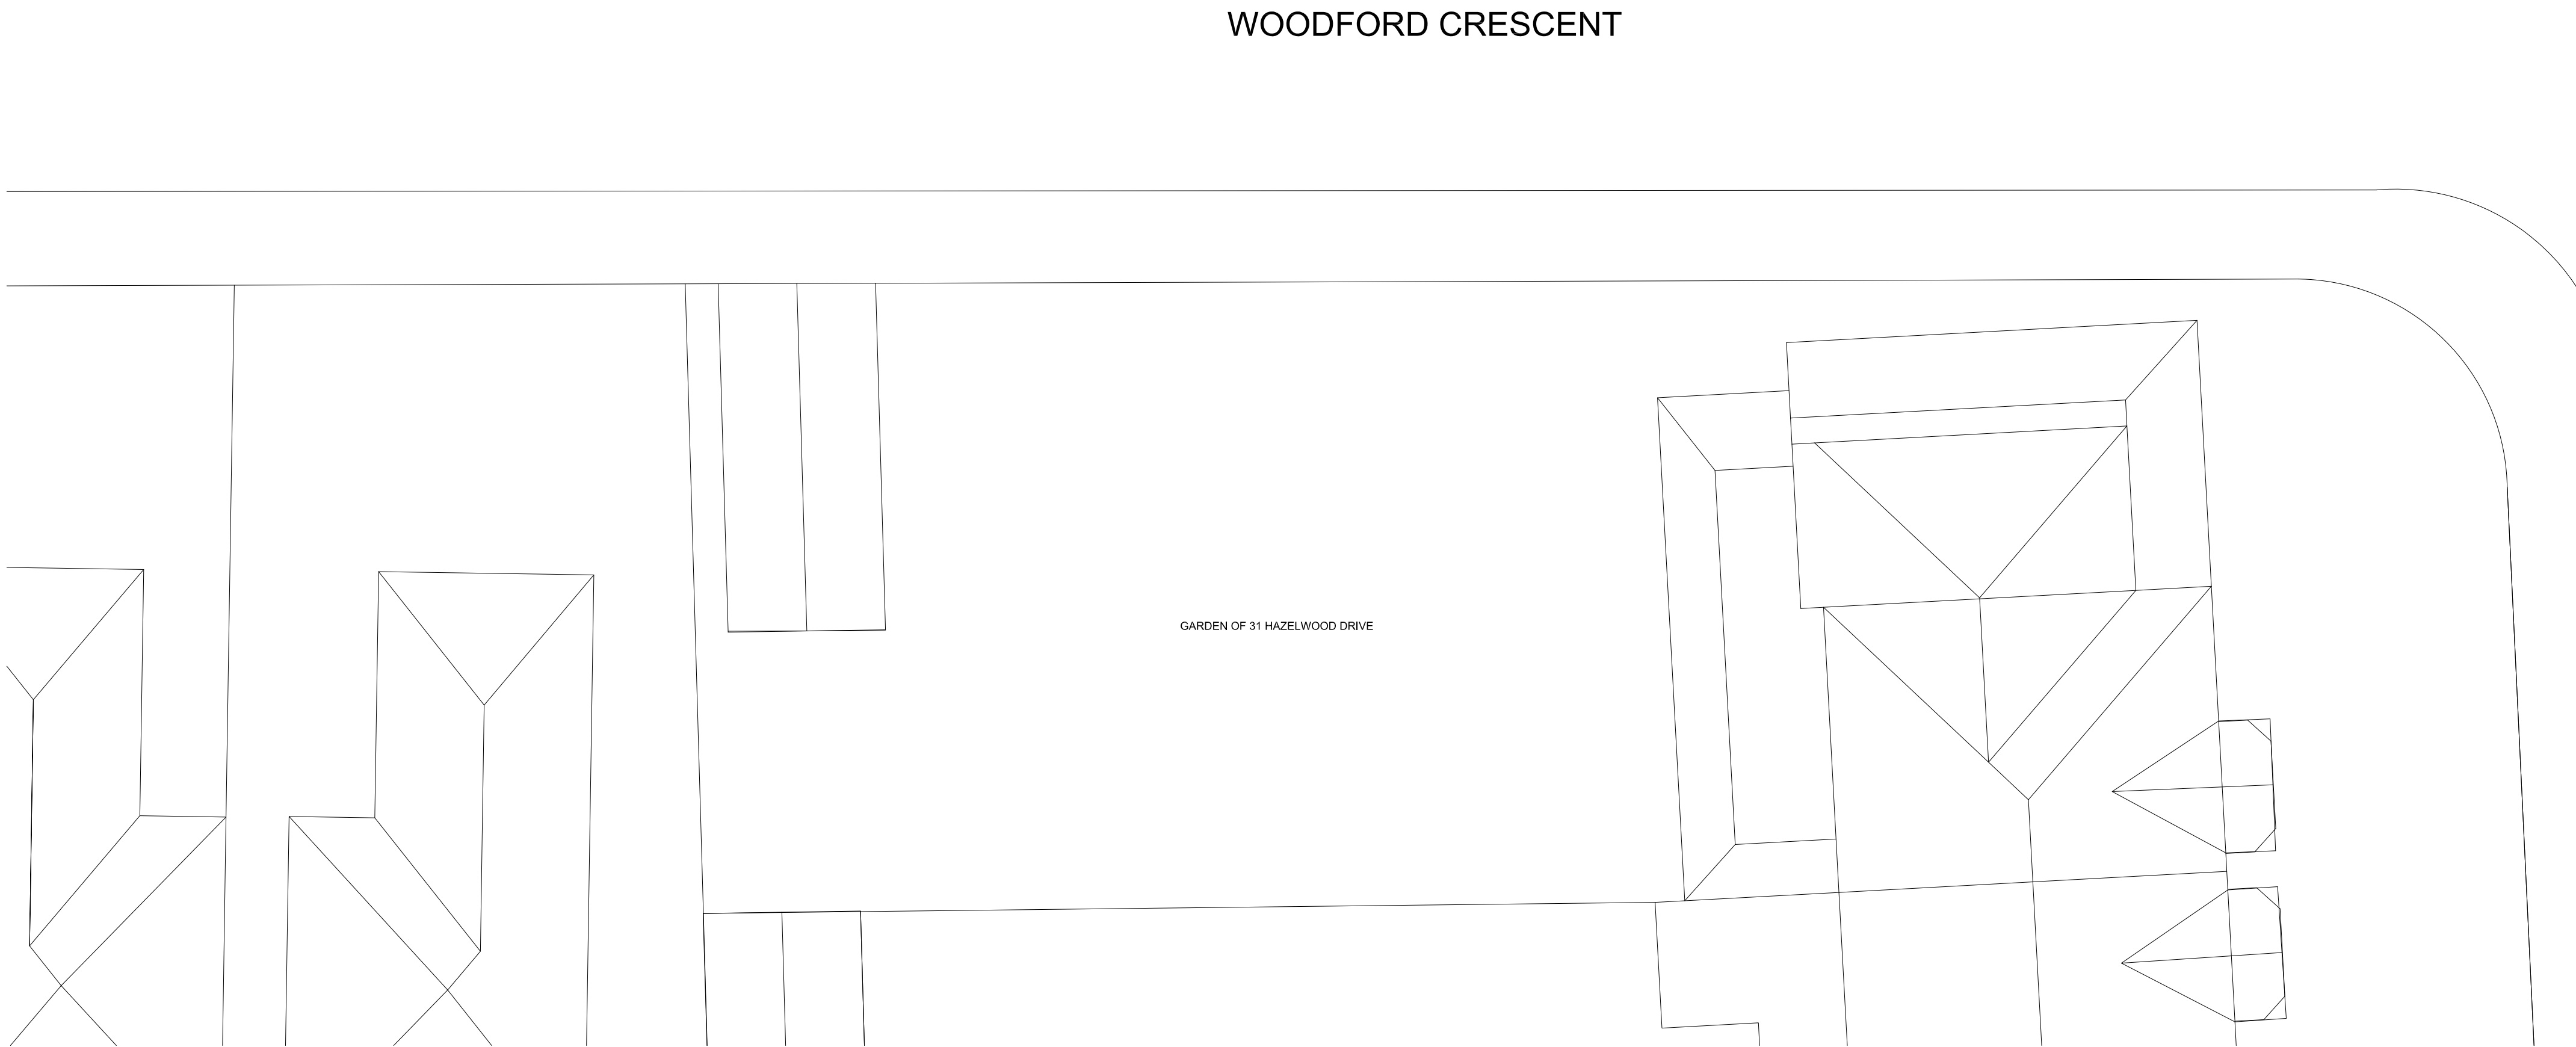

Notes

This drawing must not be scaled. Use figured dimensions.

All dimensions are to be verified and checked on site. Any discrepancies that are, or become apparent should be reported to Tom Bestwick.

This electronic data has been prepared, in part, from archived hand drawn material and is indicative only. The envelope setting out is based on Ordnance Survey information. It must not be taken to represent contract documentation, nor as evidence of any legal boundary or status.

Rev	Date	By
-----	------	----

Client

CDD Property Limited

Designer

Tom Bestwick

Project

Land Adjacent to 33 Hazelwood Drive, Pinner, HA5 3TU

Title

Proposed RF Plan

Proj N°	Drawn by	Checked by	Scale
108	TB	TB	1:100
Date	Rev N°	Signed	
29/04/20		TB	

Number

108-211


NOT FOR CONSTRUCTION




1 Existing Elevation 1
1:100



2 Existing Elevation 2
1:100

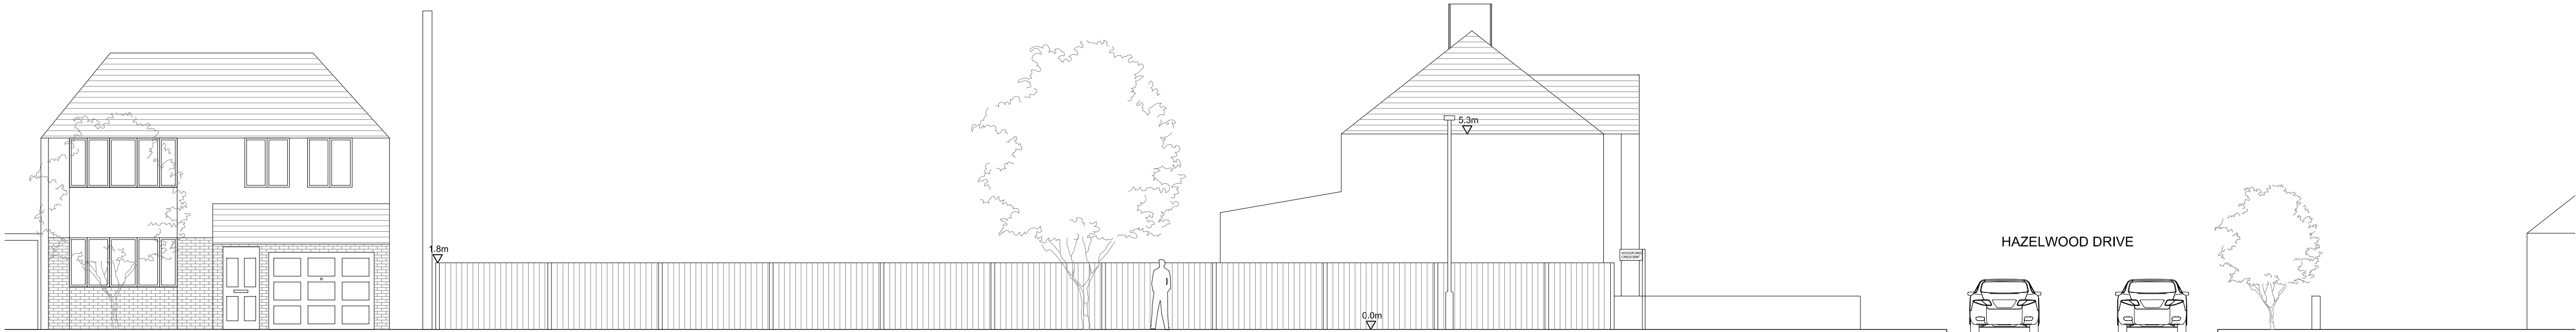

3 Existing Elevation 3
1:100

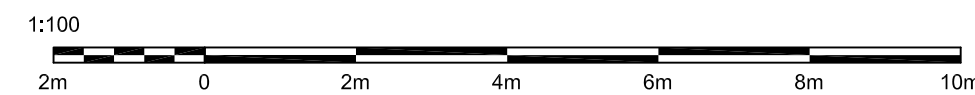

NOT FOR CONSTRUCTION

Notes

This drawing must not be scaled. Use figured dimensions.

All dimensions are to be verified and checked on site. Any discrepancies that are, or become apparent should be reported to Tom Bestwick.

This electronic data has been prepared, in part, from archived hand drawn material and is indicative only. The envelope setting out is based on Ordnance Survey information. It must not be taken to represent contract documentation, nor as evidence of any legal boundary or status.

Rev	Date	By
-----	------	----

Client

CDD Property Limited

Designer

Tom Bestwick

Project

Land Adjacent to 33 Hazelwood Drive, Pinner, HA5 3TU

Title

Existing Elevations

Proj N°	Drawn by	Checked by	Scale
108	TB	TB	1:100
Date	Rev N°	Signed	
29/04/20		TB	

Number


108-120




1 Proposed Elevation 1
1:100




2 Proposed Elevation 2
1:100

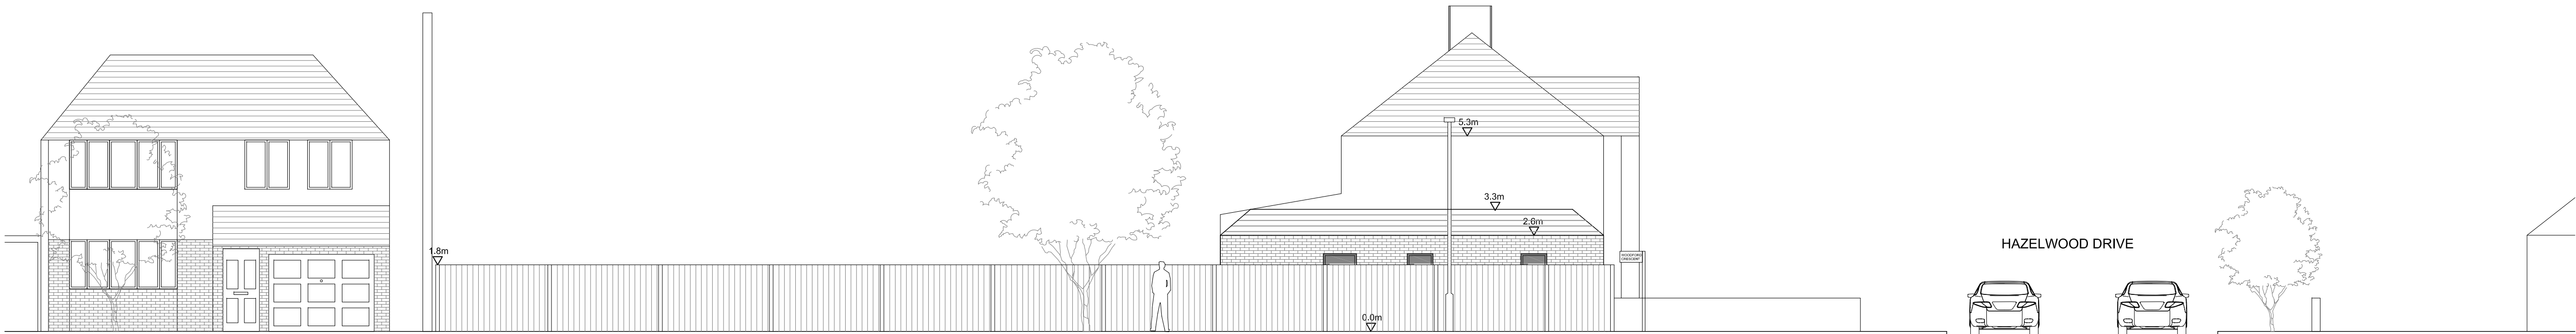

3 Proposed Elevation 3
1:100

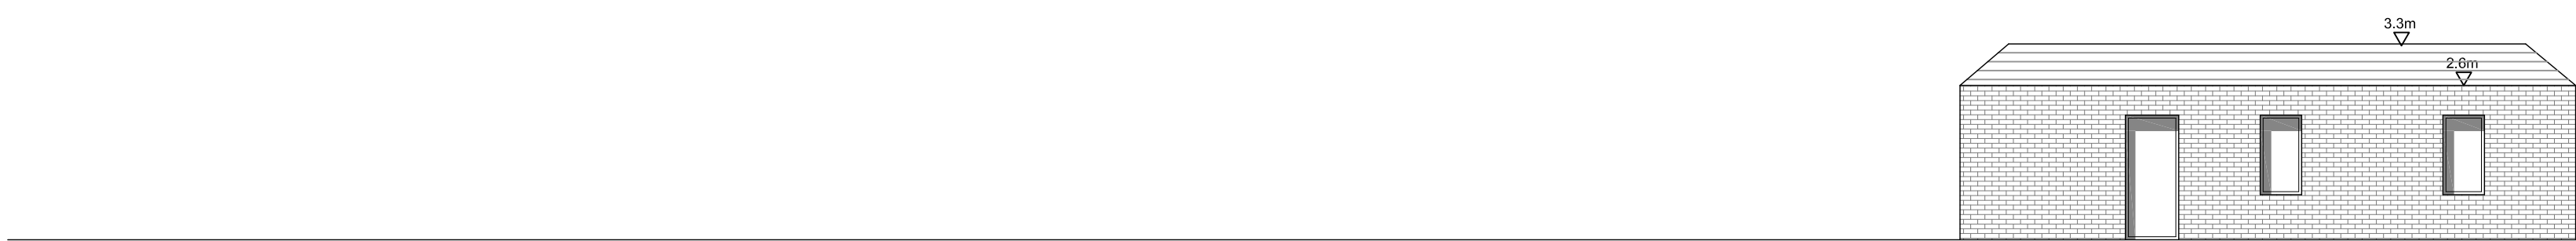

3 Proposed Elevation 3
1:100

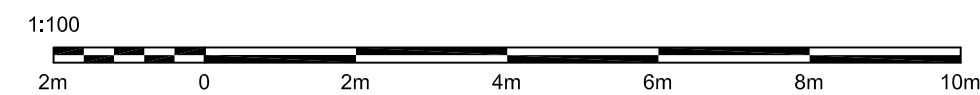

NOT FOR CONSTRUCTION

Notes

This drawing must not be scaled. Use figured dimensions.

All dimensions are to be verified and checked on site. Any discrepancies that are, or become apparent should be reported to Tom Bestwick.

This electronic data has been prepared, in part, from archived hand drawn material and is indicative only. The envelope setting out is based on Ordnance Survey information. It must not be taken to represent contract documentation, nor as evidence of any legal boundary or status.

Rev	Date	By
-----	------	----

Client

CDD Property Limited

Designer

Tom Bestwick

Project

Land Adjacent to 33 Hazelwood Drive, Pinner, HA5 3TU

Title

Proposed Elevations

Proj N°	Drawn by	Checked by	Scale
108	TB	TB	1:100
Date	Rev N°	Signed	
29/04/20		TB	

Number

108-220