



Note: This Drawing is for planning purpose and should not be used for construction.
All dimensions should be confirmed on site and any deviation should be reported back to designer.

- Notes:**
- 1) 6M Single storey Rear Extension already approved
Planning ref: **63519/APP/2020/1715**
 - 2) Single Storey Side Extension already approved
Planning ref: **63519/APP/2020/1715**



6M Single Storey Extension
Already approved (See Notes)

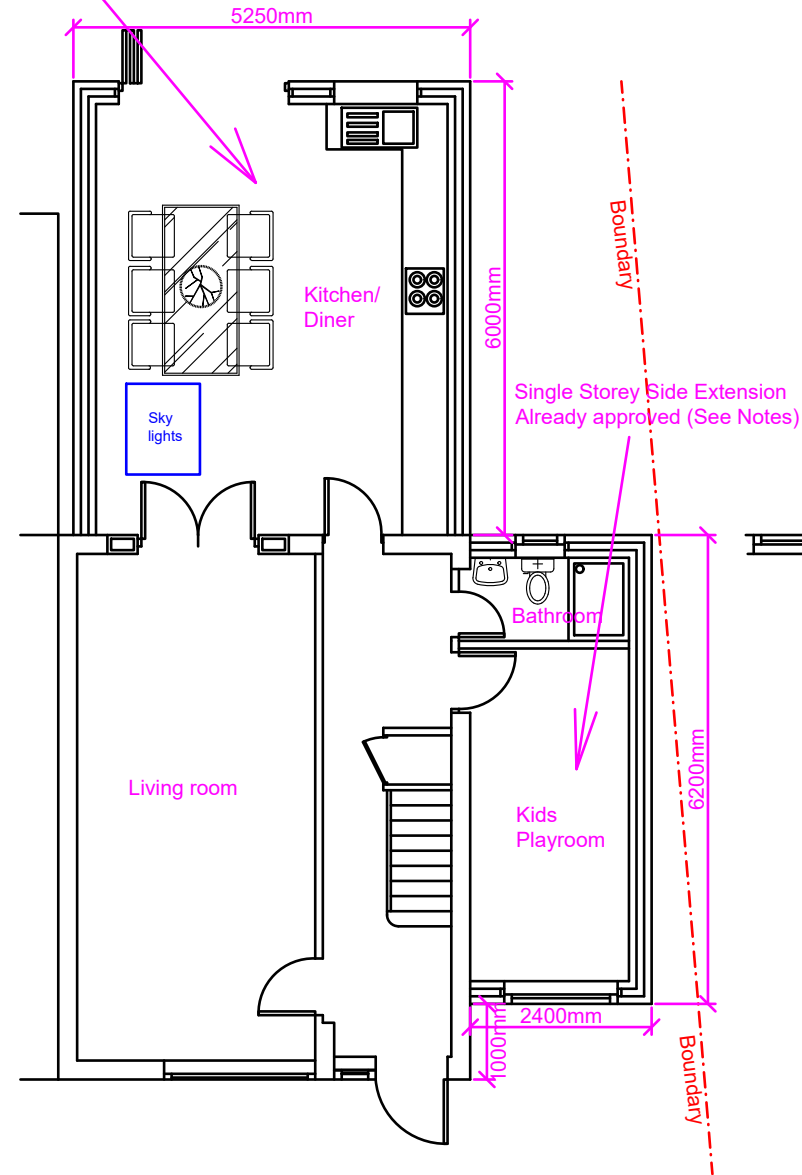

Proposed Ground Floor

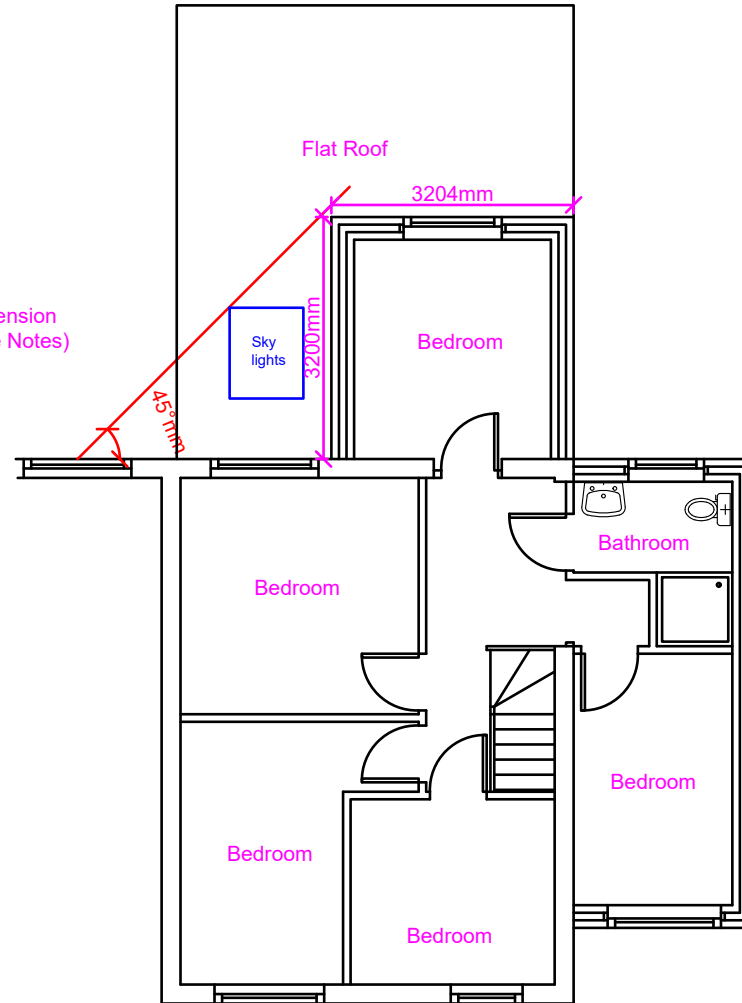

Proposed First Floor

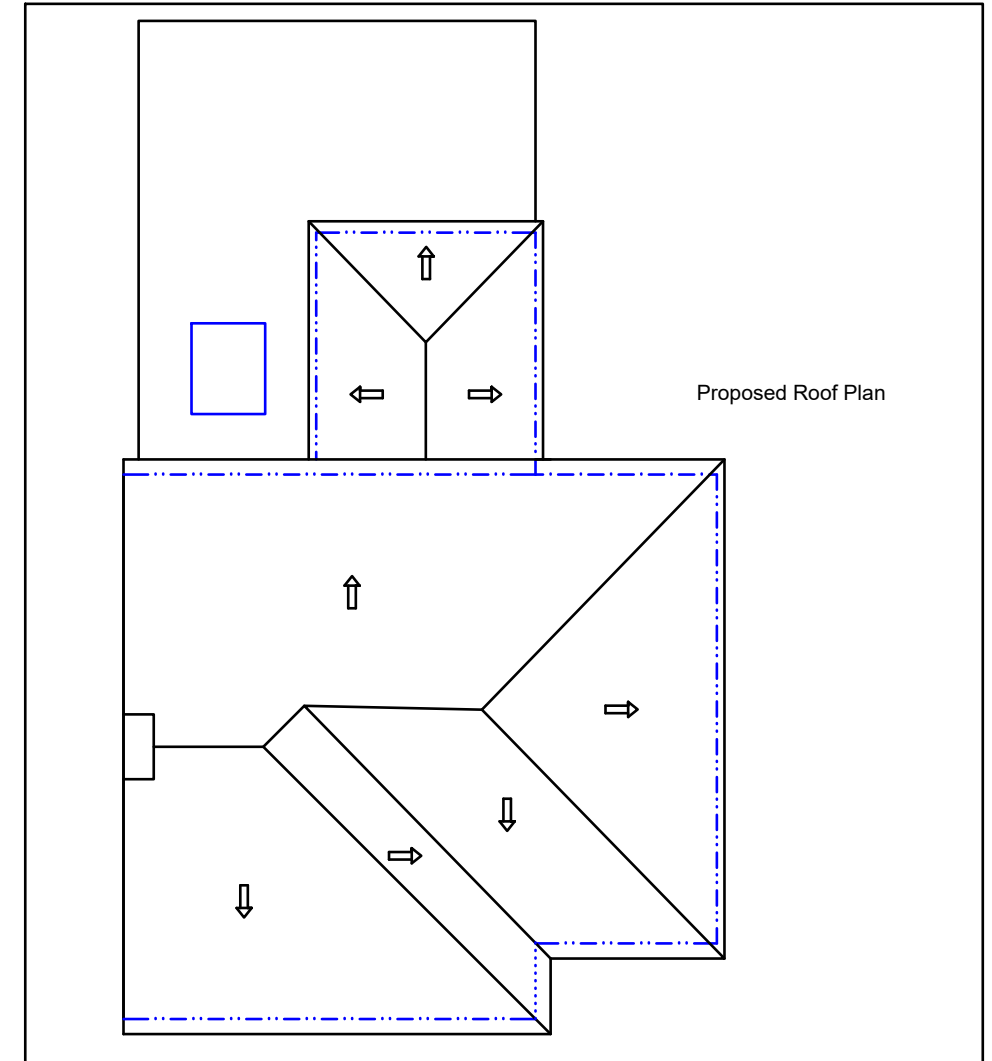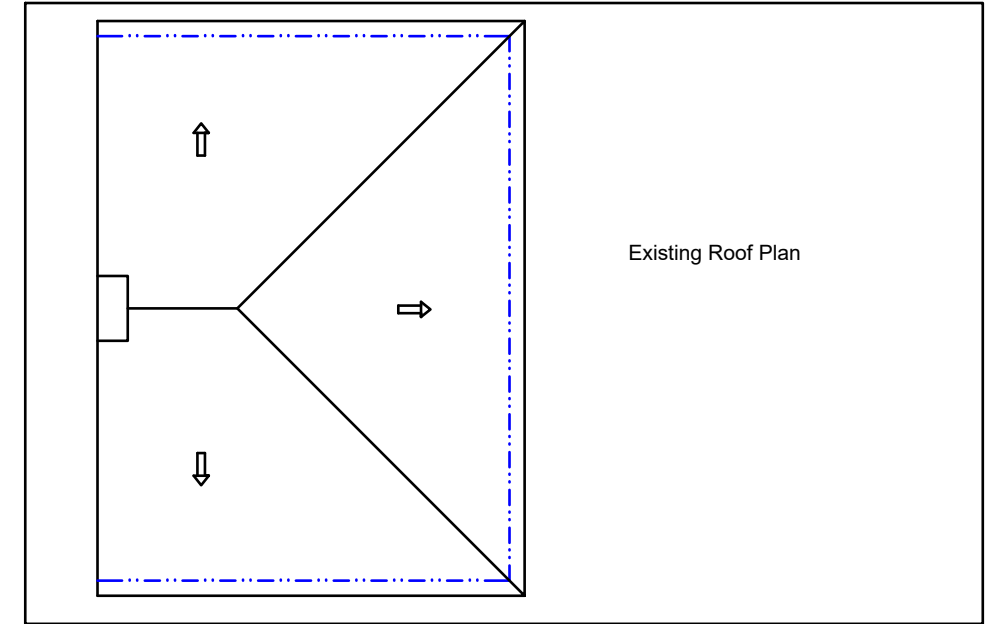

Proposed Development:

Double Storey Side, Single Storey Rear
and Part First Floor Rear extension

Site Address:

2 Jonson Close
Hayes UB4 0BS

Revisions:

Rev	Date	Description
A	30/03/2021	Recessed Ground floor side ext by 1M


Drawing Description:

Proposed Floor Layout

Drawing No:

ART/2021/DSS2JC/PL

Scale: 1:100
Paper Size: A3
Sheet No: 2 of 5

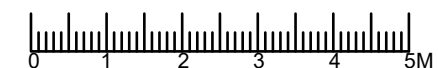

ART CONSULTANTS (UK) LTD
113 LONG LANE
STANWELL
TW19 7AL
M:07960071377
E: ARTCONSULTANTSUK@GMAIL.COM