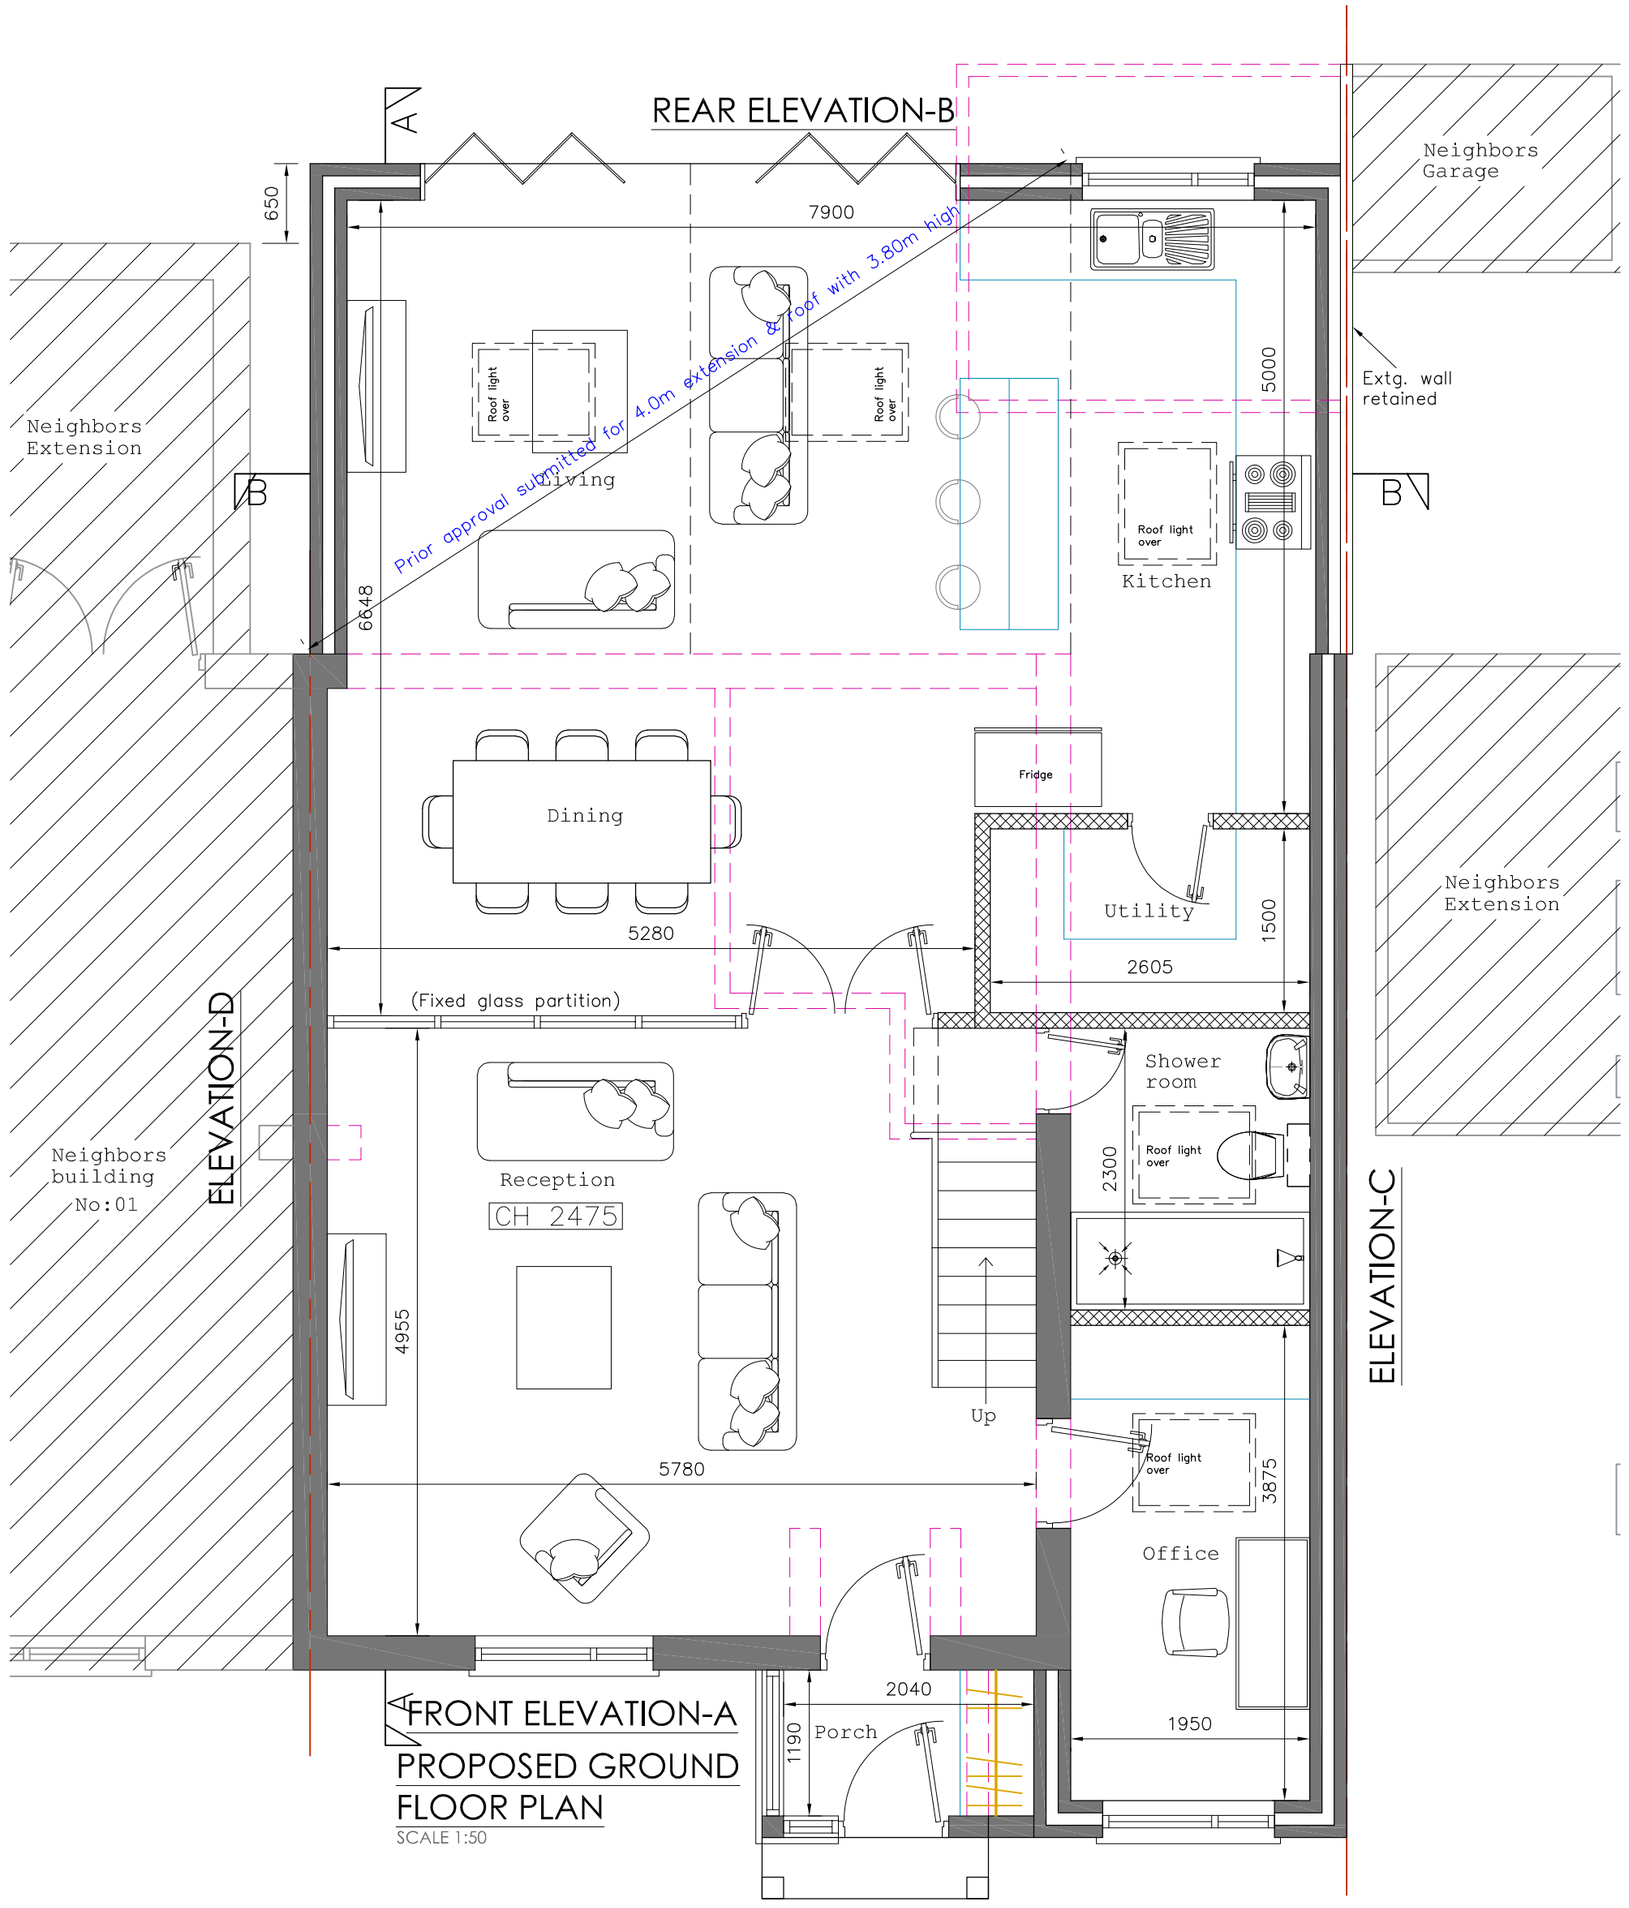

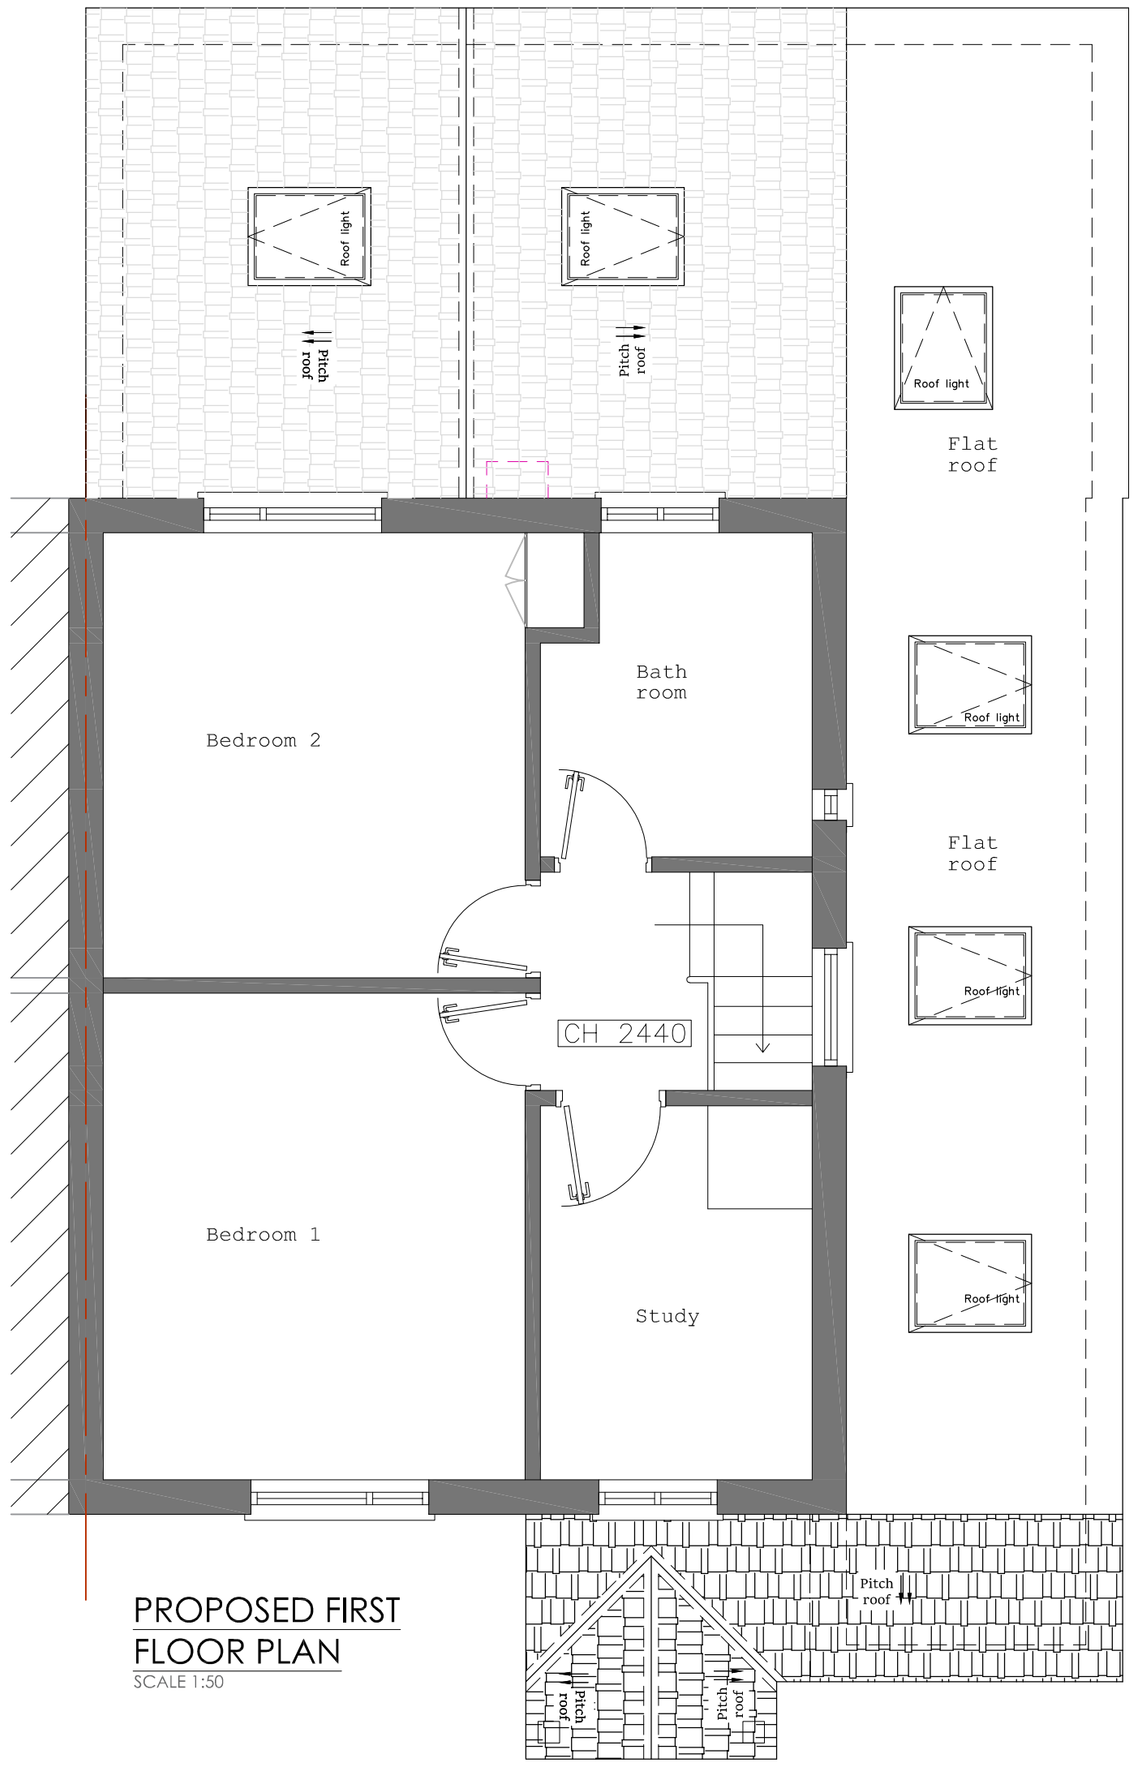

Demolition line

1:50
0 1 2 3 4m
0 1000 2000 3000 4000mm

Do not scale off the drawings (scale only for planning purposes).

malathy design
www.malathydesign.com
02037 462 100
074 6610 3263

ARCH./CLIENT ——		Drawn UB	
Project Title 3 OAKWOOD ROAD PINNER HA5 3UD		Checked SP	
Drawing Title PROPOSED FLOOR PLANS		Scale 1:50	Size A2
		Project No. 2348	Drawing No. PE–02	Rev. A