




1 **01 EXG SIDE ELEV**
Scale: 1:100

Materials

Roof - Dark brown roof tiles
Walls - Facing brickwork


Windows - White UPVc
Doors - White UPVc
RWP & Gutters - UPVc black

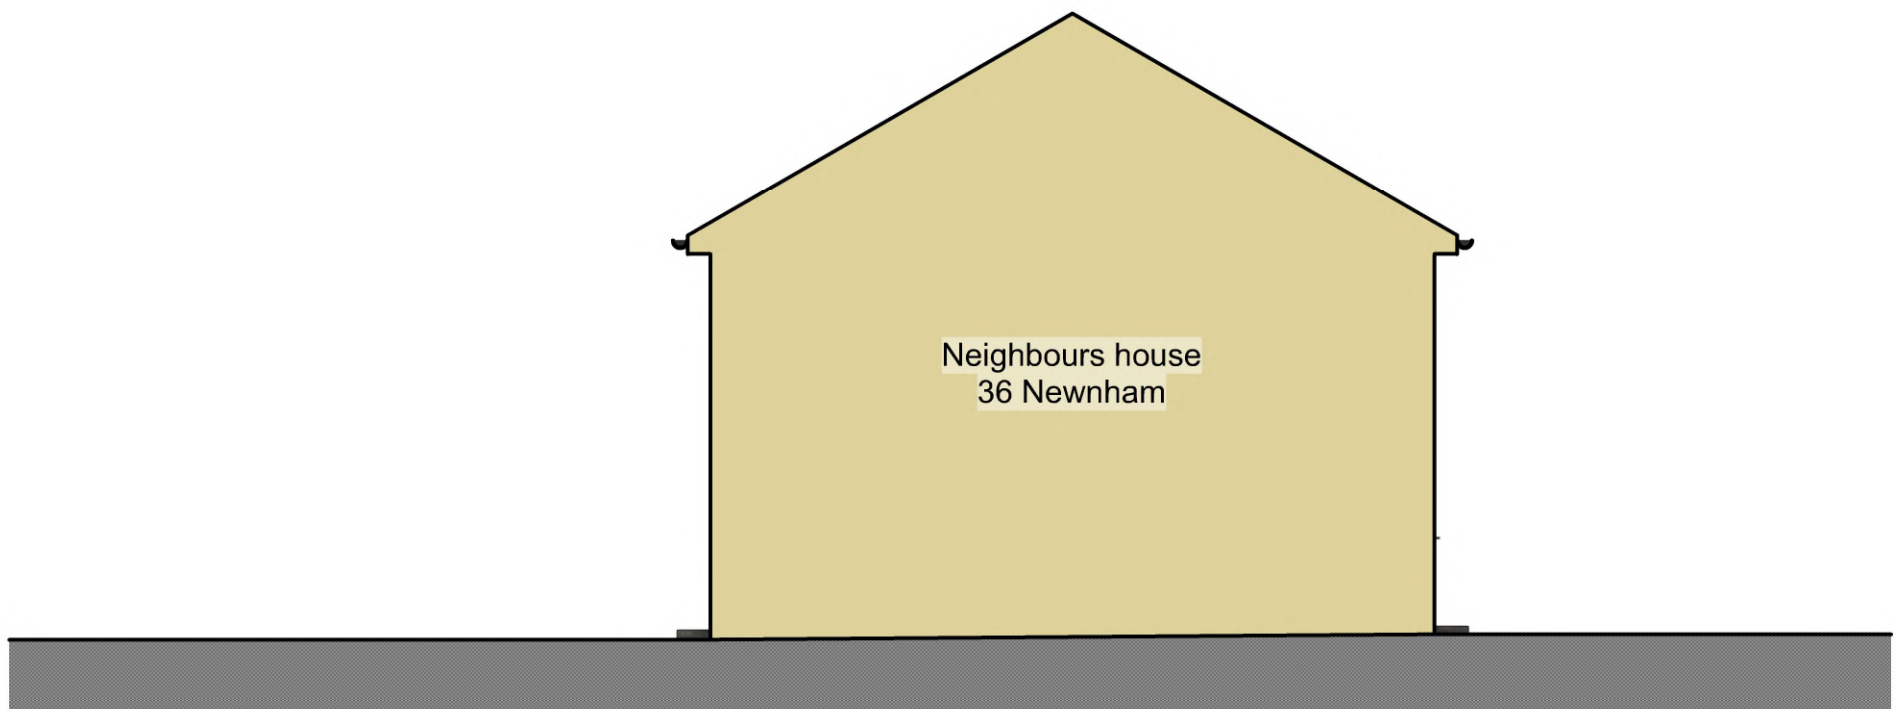

2 **02 EXG ELEV SIDE**
Scale: 1:100



tel : 0796 222 3141
email : sandeep@sskarchitects.co.uk

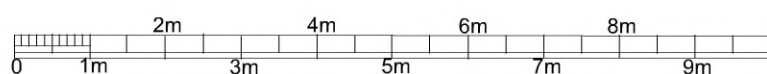

scale - 1 : 100 @ A3

Purpose - Householder planning app.

All dimensions to be checked on site. All omissions & discrepancies to be reported to the designer. © SSK architects owns the copyright of this drawing which must not be reproduced in whole or part without the written permission.	PROJECT: 38 Newnham Av. Ruislip, HA4 9RN	DATE: 05/12/2023
	DWG NO: EXG ELEV	REVISION: 08

EXISTING