
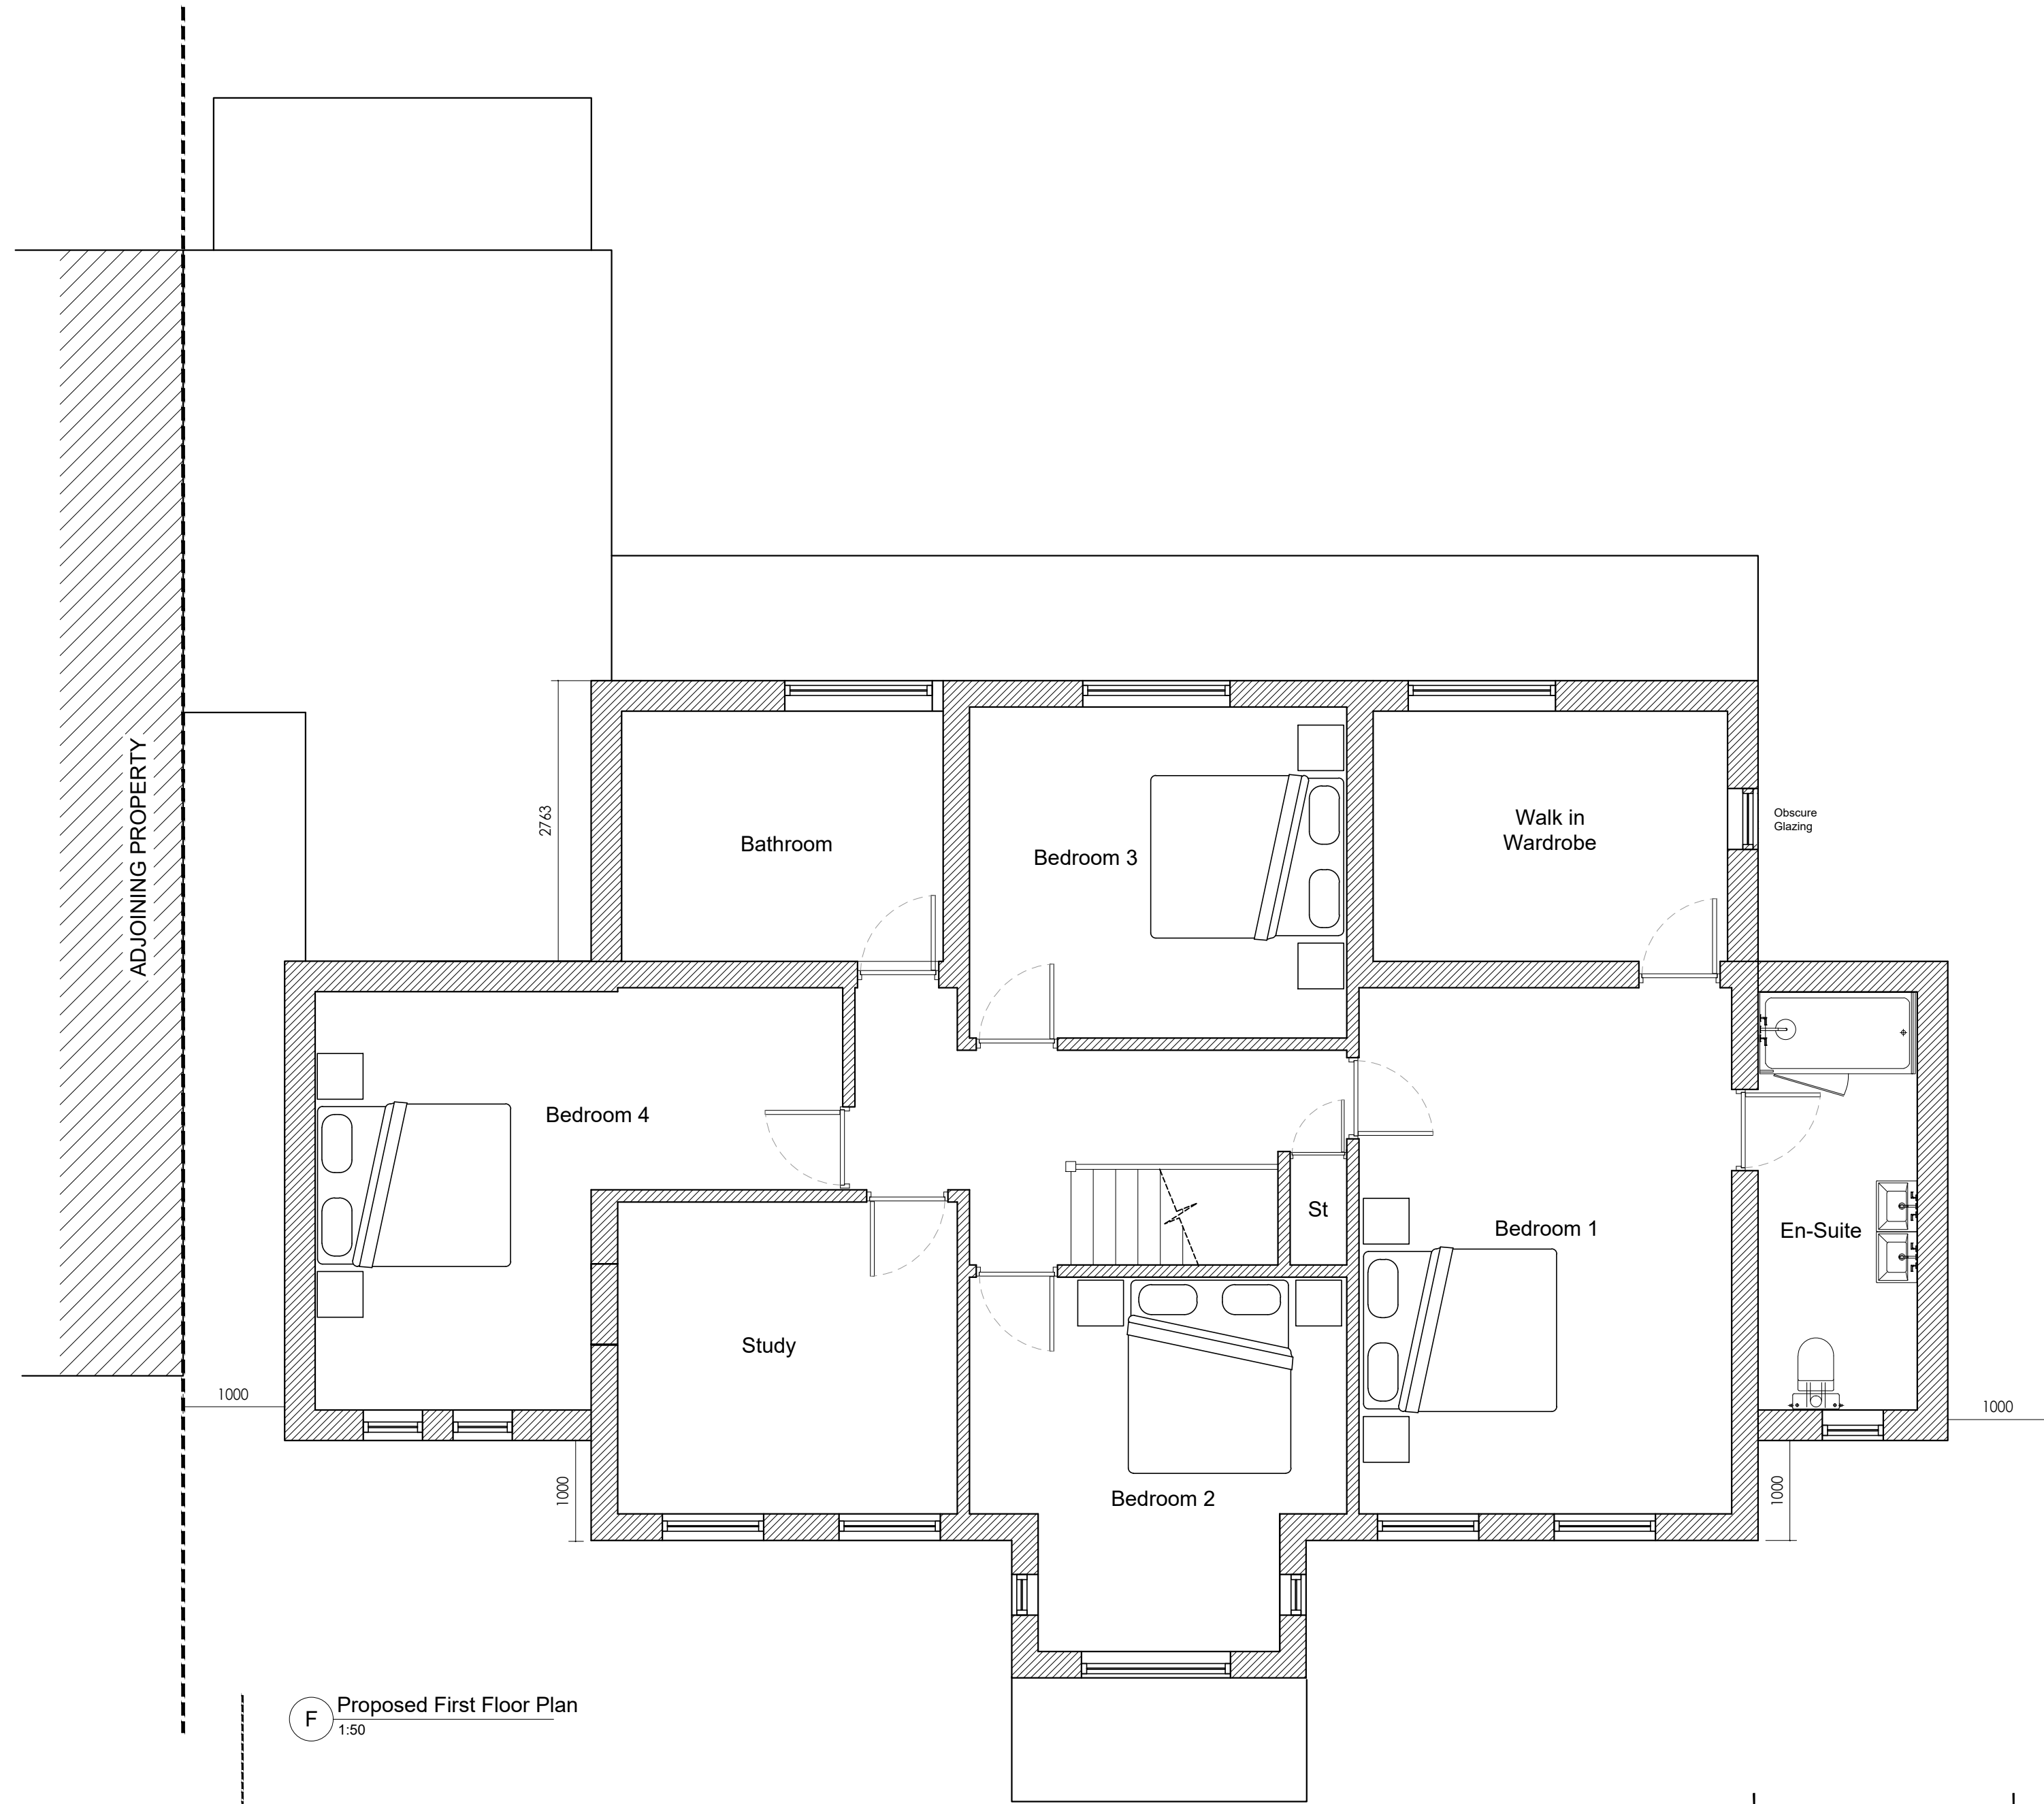
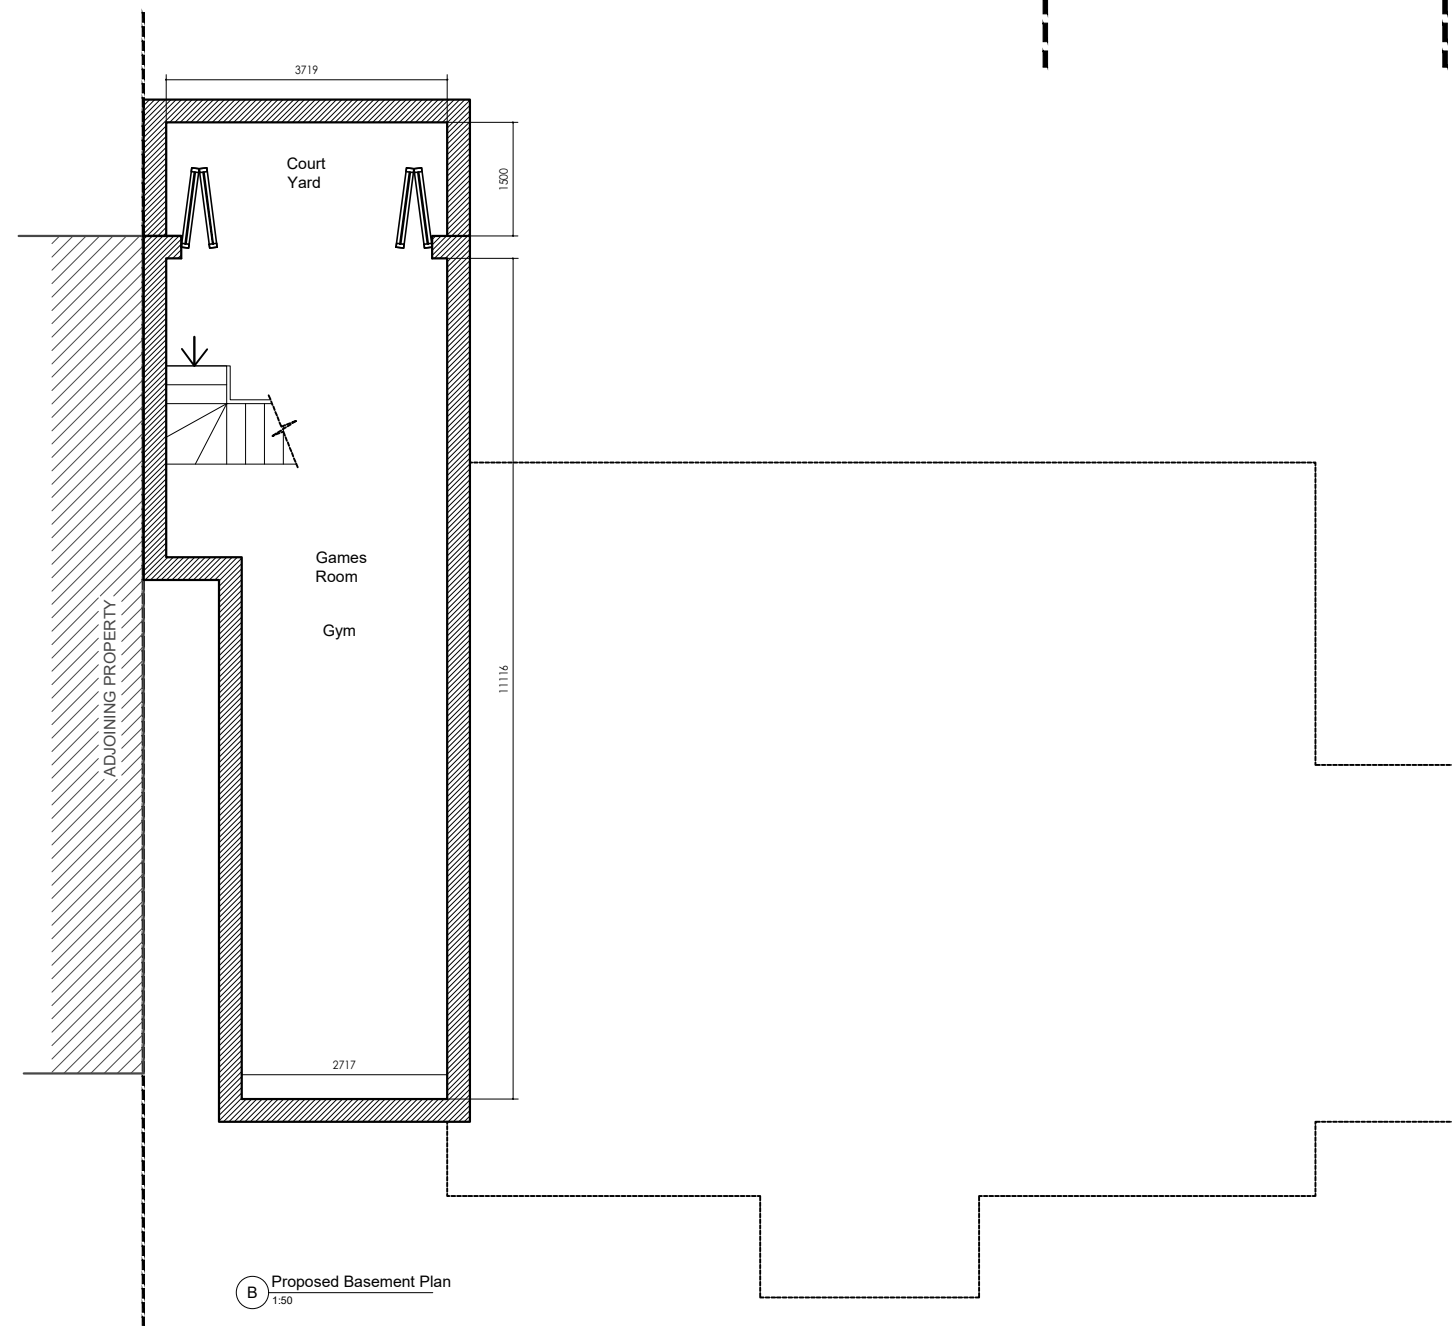


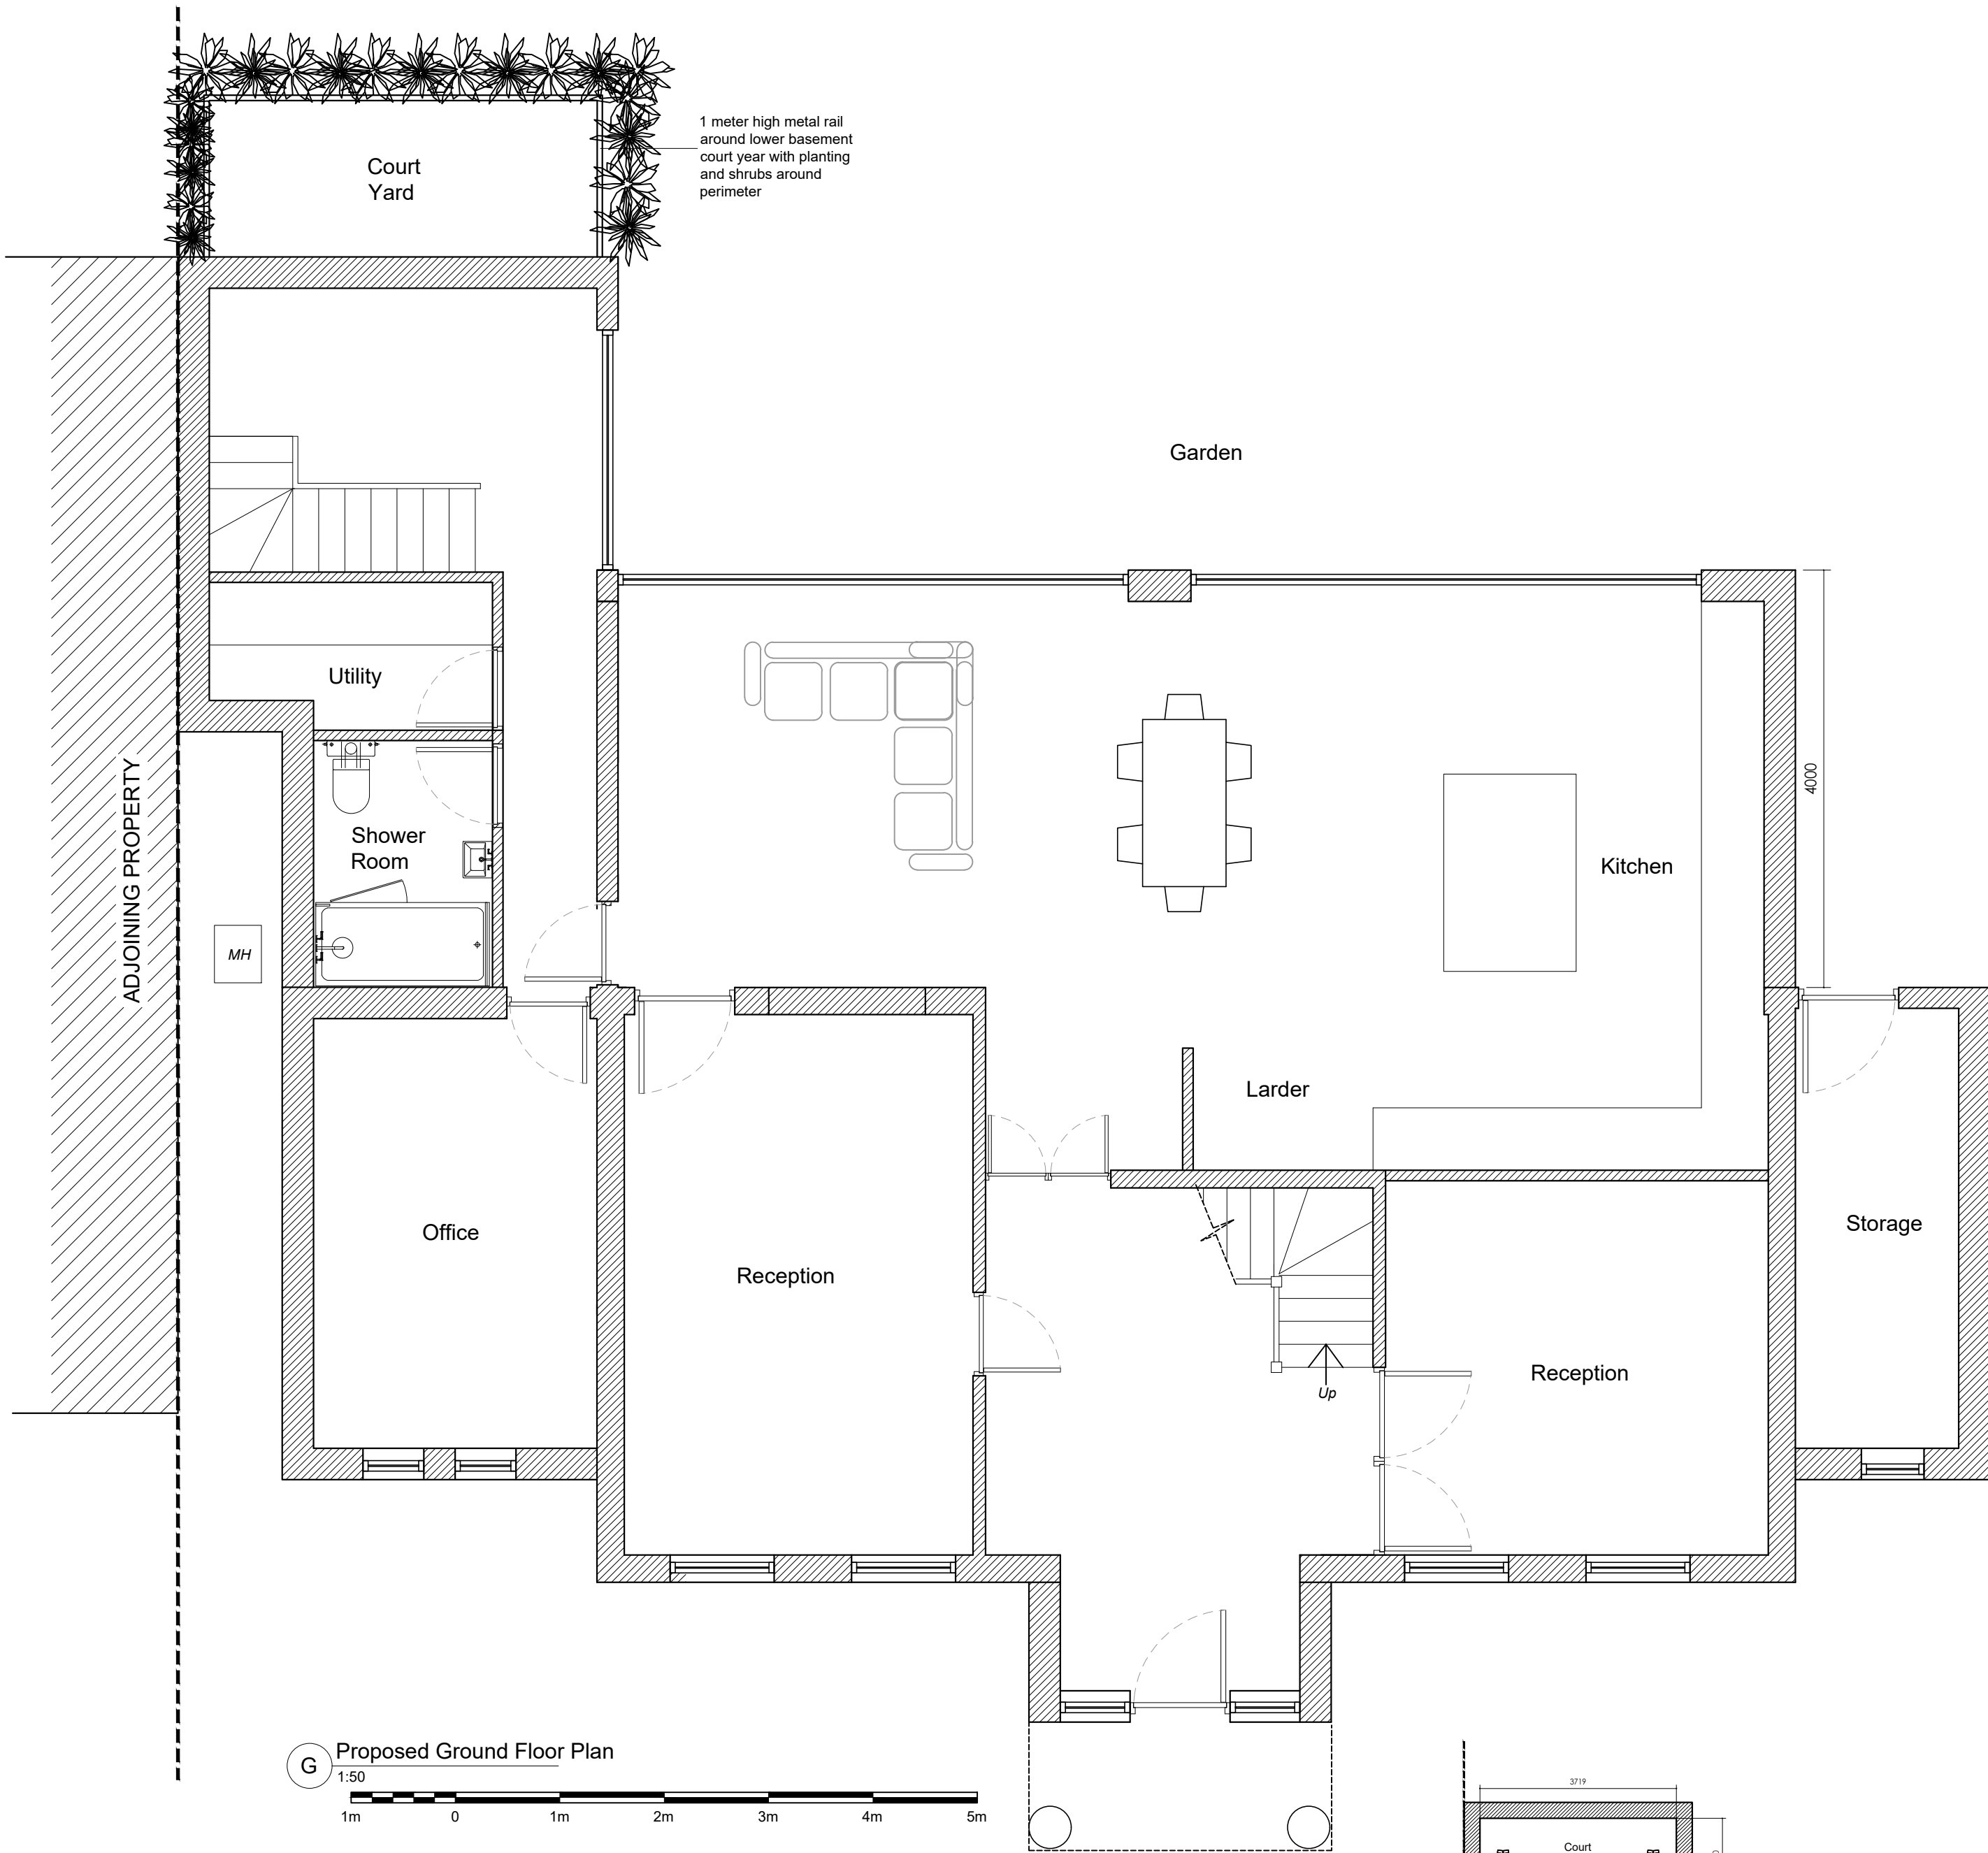

DRAWING NOTES:
ALL ITEMS, NOTES DIMENSION AND GENERAL DESIGN
CONTAINED IN THIS DRAWING ARE FOR GUIDANCE PURPOSES ONLY.
NOMINATED BUILDER AND PERSON RESPONSIBLE FOR THE PROJECT
SHOULD MAKE A THOROUGH CHECK PRIOR TO COMMENCEMENT OF
WORKS AGAINST THE SITE. DRAINAGE SERVICE DRAWINGS, CURRENT
BUILDING REGULATIONS, BRITISH STANDARDS AND CODES OF
PRACTICE. THE CONTRACTOR IS TO ALLOW WITHIN THEIR PRICE FOR
ALL ITEMS NOT LISTED BUT THAT WILL BE REQUIRED TO COMPLETE
THE WORK IN ACCORDANCE WITH ALL CURRENT LEGISLATION.

Revision:		
Description:		
Date:		
Project: PATEL 21 Moor Park Road, Northwood, HA6 2DL		
Drg Title: Proposed Plans		
Scale: 1:50 @ A1		Date: 07/2021
Drawn By: KD		
Drg No: PL01		Rev: A