




Side




Front




Rear

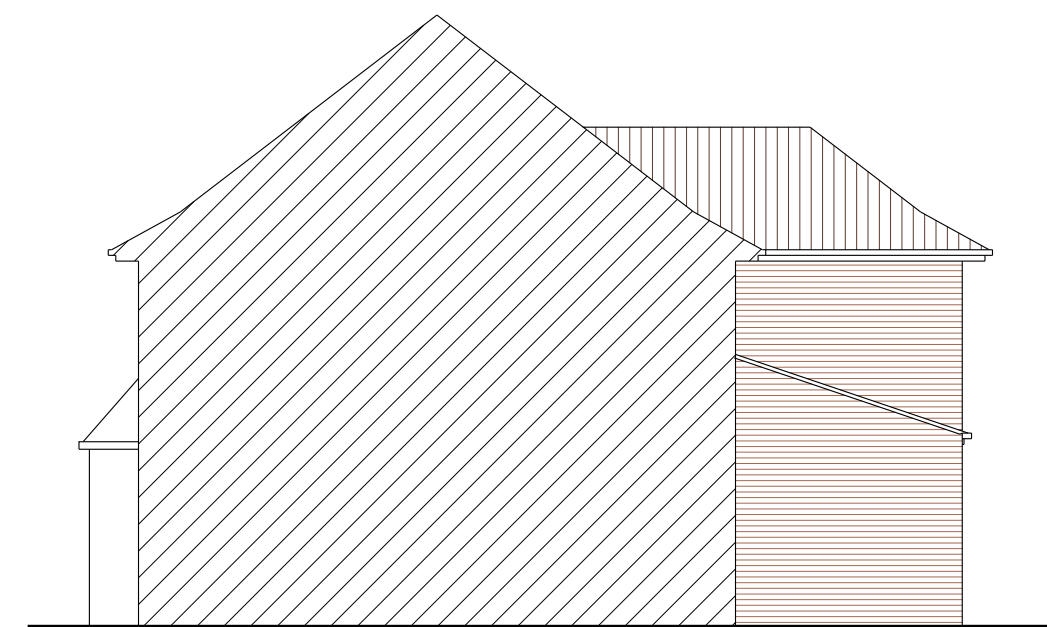


Side

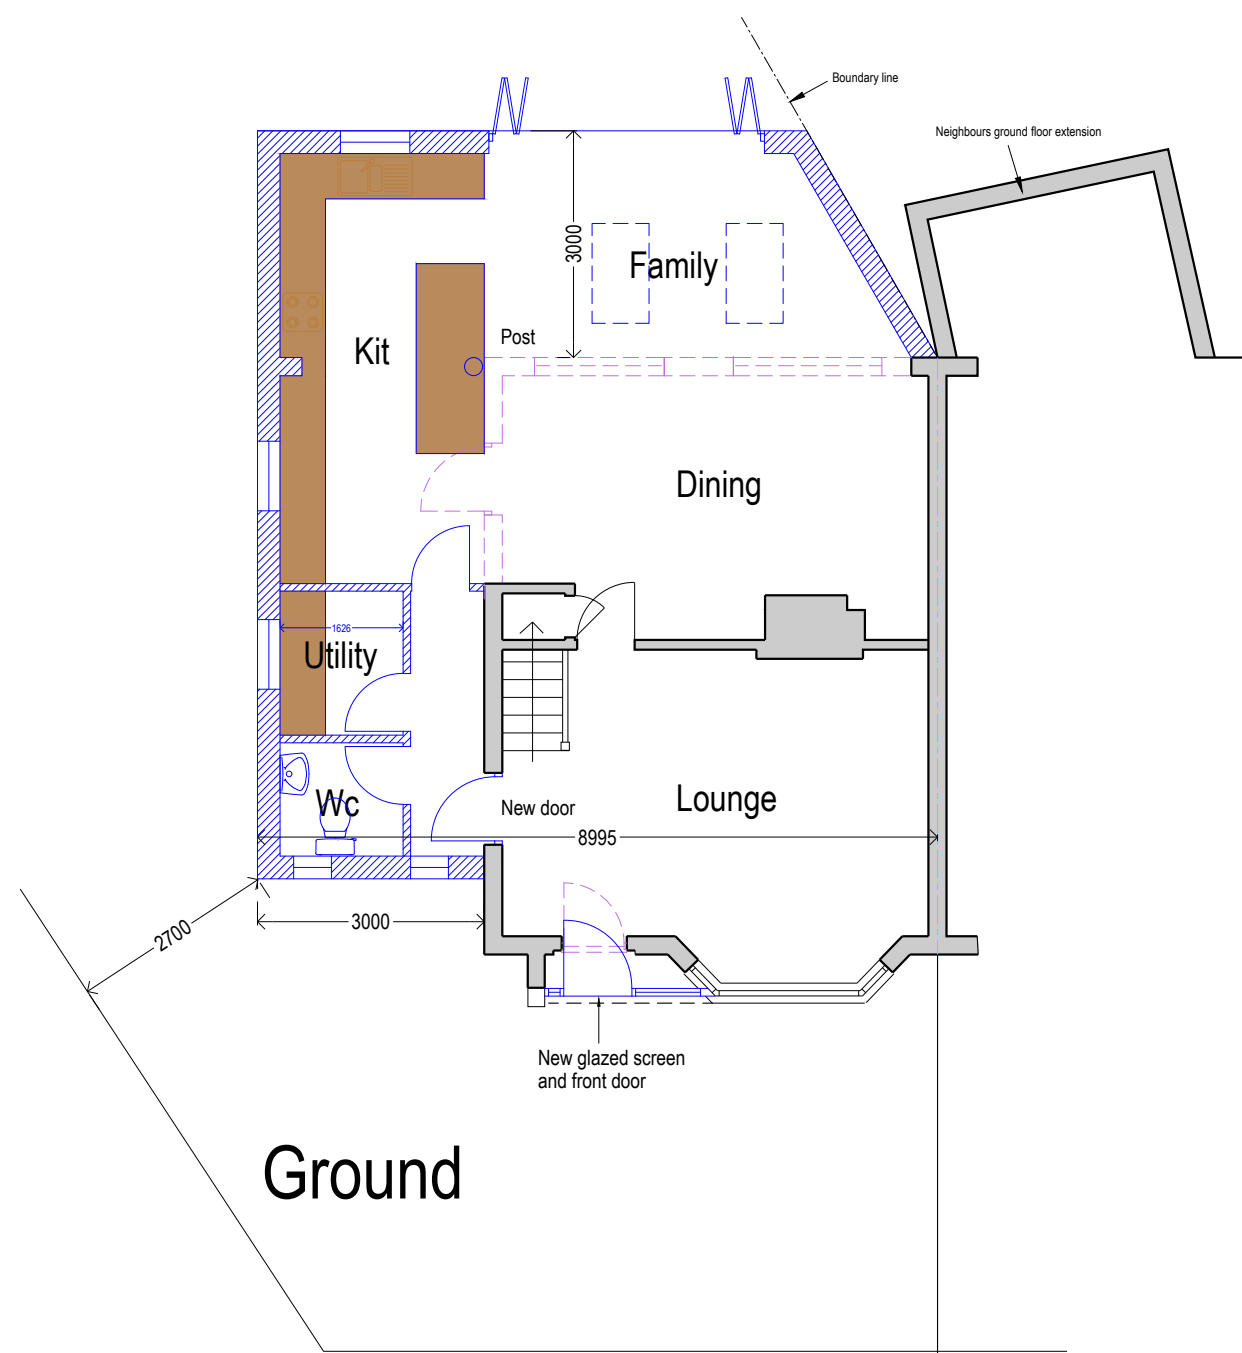

Ground

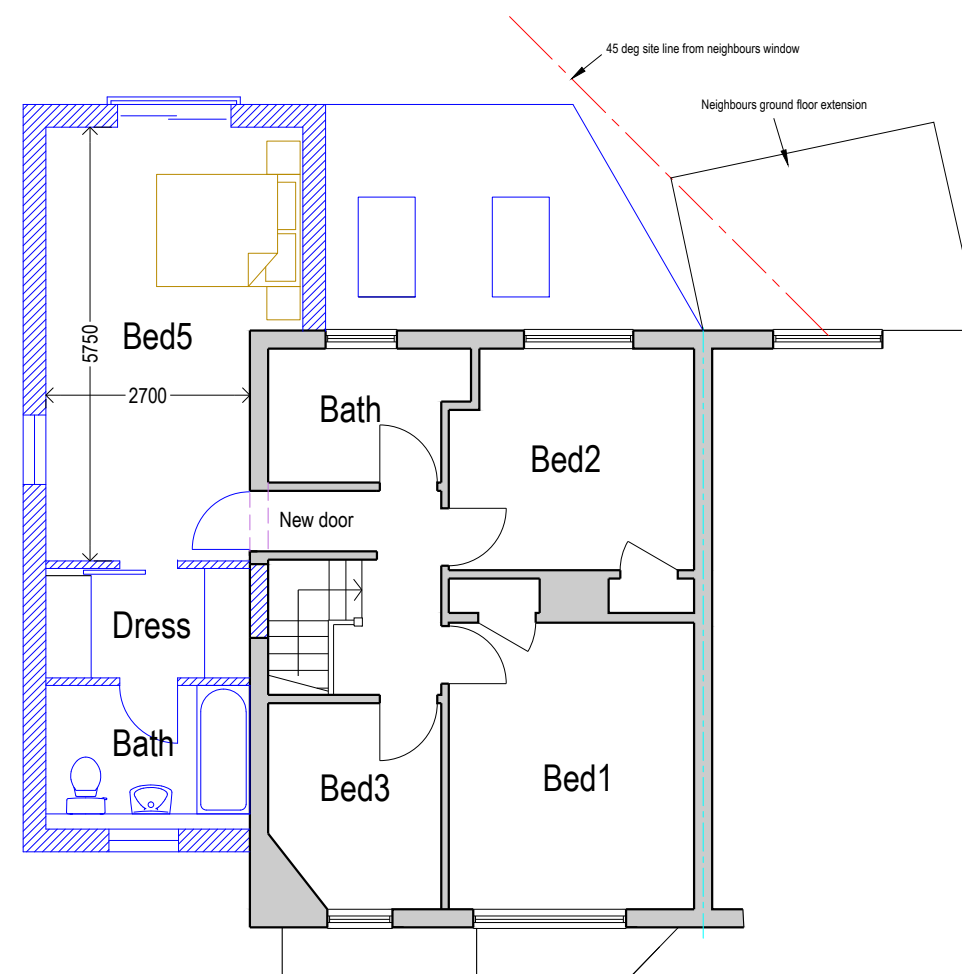

First

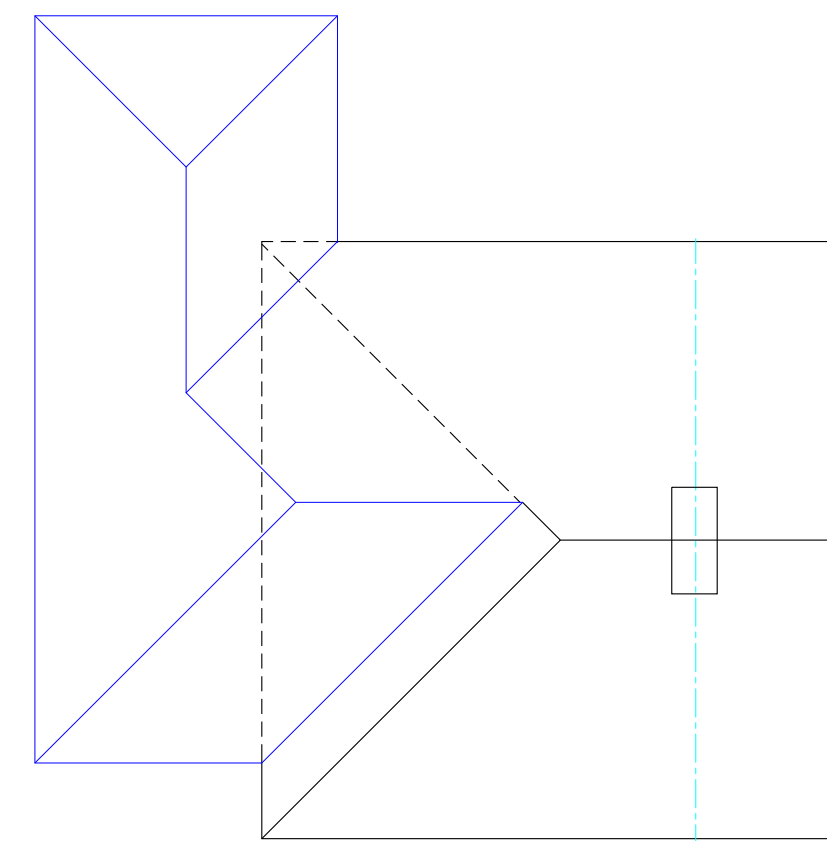

Roof



Side extension
128 Royal Lane, Uxbridge UB8 3QY
For Mr and Mrs Rahman



8 LIME GROVE, BUGBROOKE
NORTHAMPTON
NN7 3QZ
TEL: 01604 622226
3 EMANUEL AVENUE
ACTON LONDON
W3 6JG
TEL: 020 3892 4798

SCALE 1:100 (A2)	DATE 5/21	DRN/CHD IB
DRG NO 20031/5		

Proposed Layout