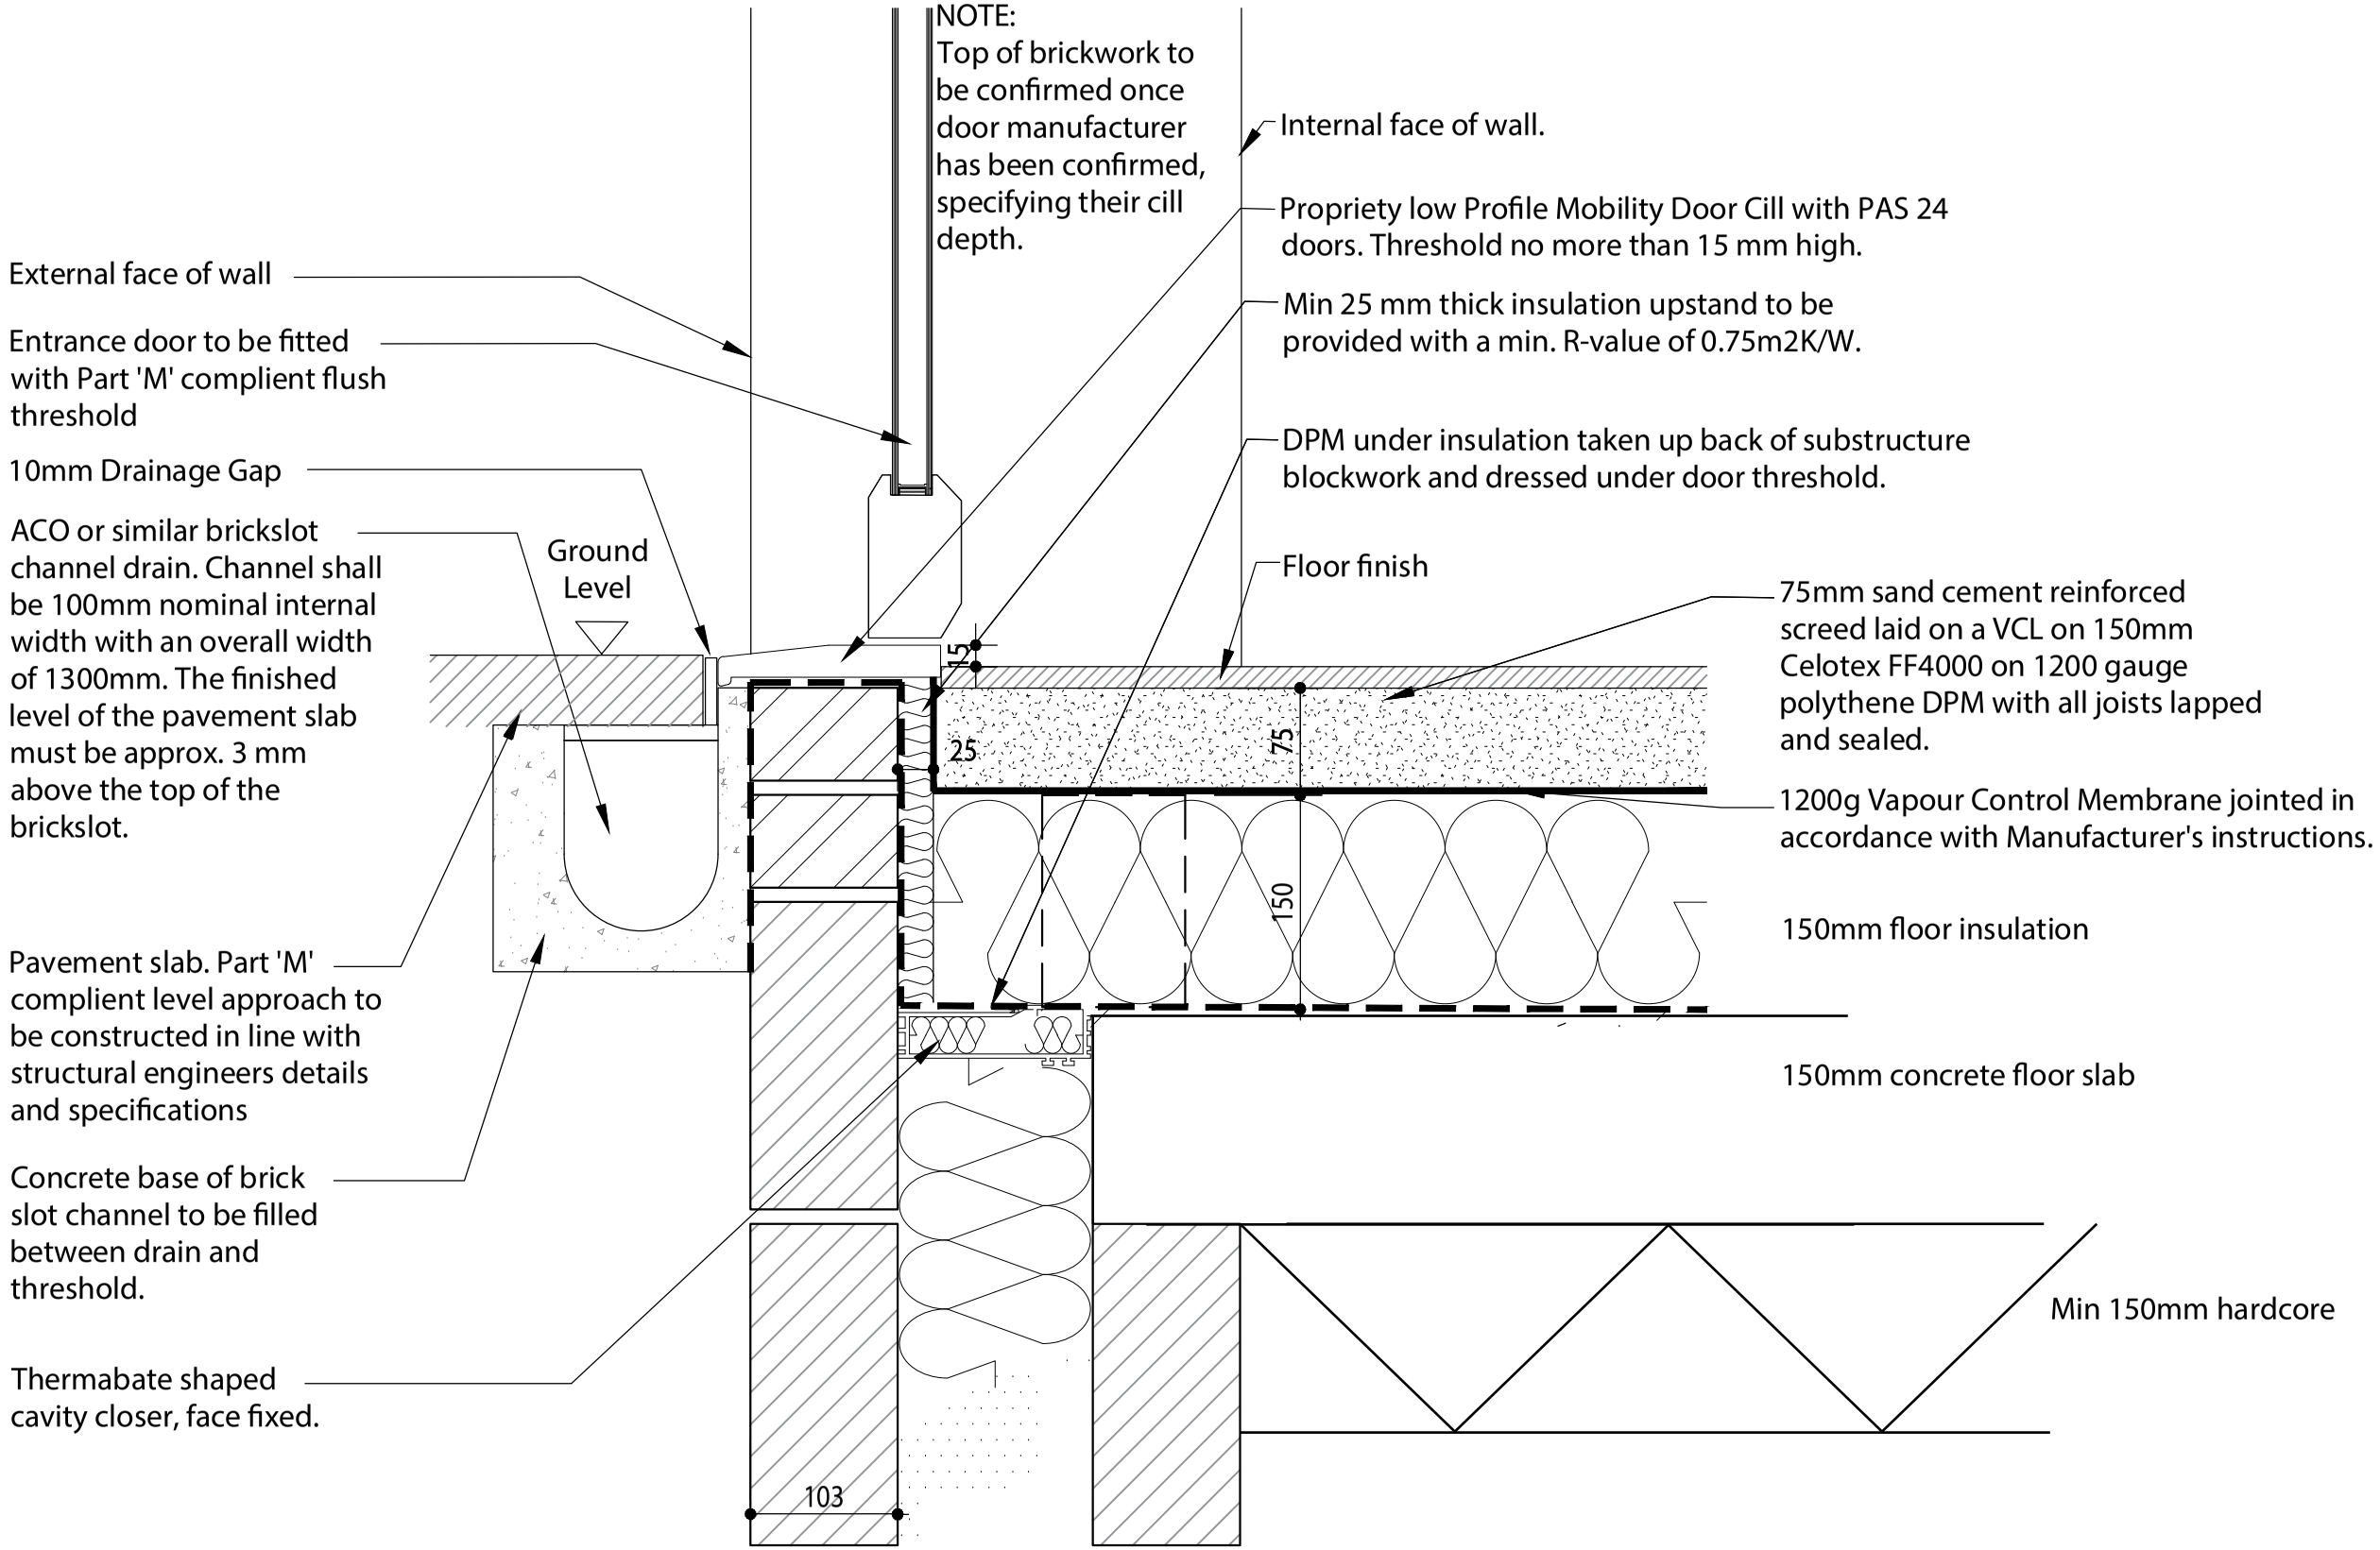

Typical Door Treshold Detail (1:5)

0 0.25m 0.5m

SCALE: 1/ 5 @ A3

AH ARCHITECTURE Chartered Architects	Drawing name: **TRESHOLD DETAIL**		
Tel: 07756066098 Email: Info@ah-architecture.co.uk	Job no: **AH 735**	Drawing no: **11/T**	Revision: **-**
	Scale: **1/5 @ A3**	Date: **12/12/2025**	Drawn by: **GG**
Project name: **9 Beech Avenue Ruislip HA4 8UG**			