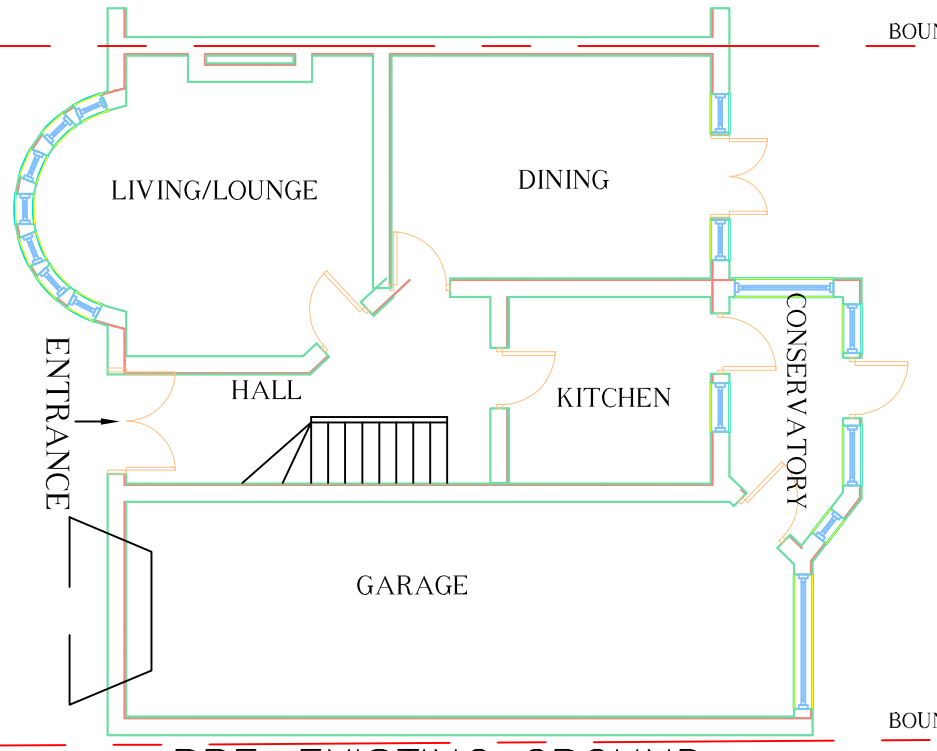

PRE-EXISTING GROUND FLOOR

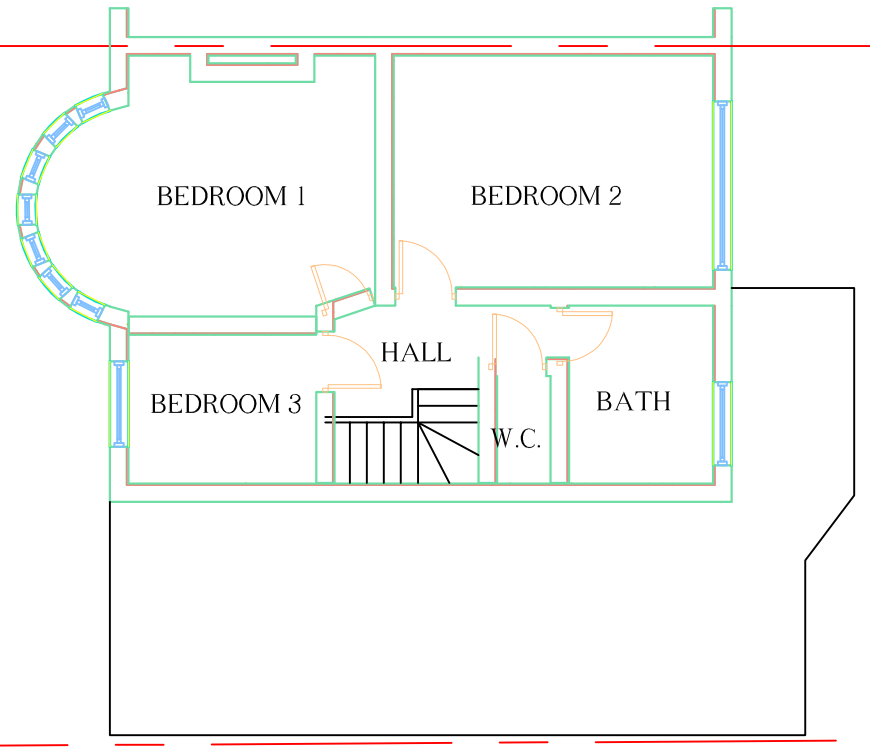

PRE-EXISTING FIRST FLOOR

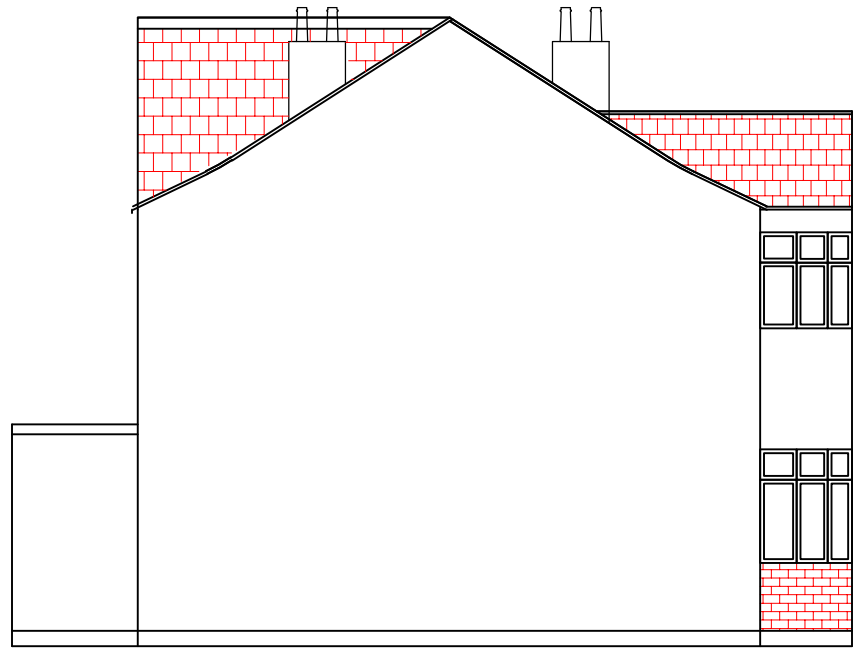

PRE-EXISTING SIDE ELEVATION (LEFT)

PRE-EXISTING FRONT ELEVATION

PRE-EXISTING REAR ELEVATION

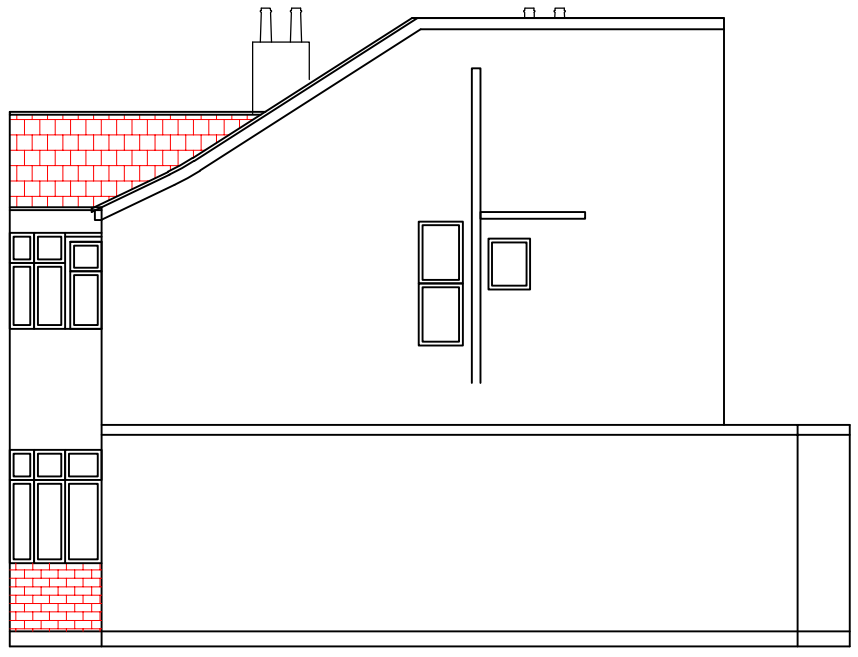

PRE-EXISTING SIDE ELEVATION (RIGHT)

Scale 1:50

Scale 1:100

Rev.	Date.	Description	DWN.	CHK.

j e architectural design ltd
Architectural & Structural Designers
1 Lytton Close
Northolt Village, Northolt
Middlesex UB5 5BU
T: 020 8845 0795, M: 07930 557913, e:eangelo9@aol.com

Job Title: 15 Rushdene Road, Pinner HA5 1SW

Designed by: Angelo E

Date: Mar. 2022

Scale: 1:100@A3

Drawing Title: Pre-Existing Ground & First Floor & Front, Side & rear Elevation

Client:

Drawing No: 1023/AJ/01

Rev. A

© This drawing is the property of J E Architectural Design Ltd. The information it contains is copyright and is not to be copied without prior permission.