




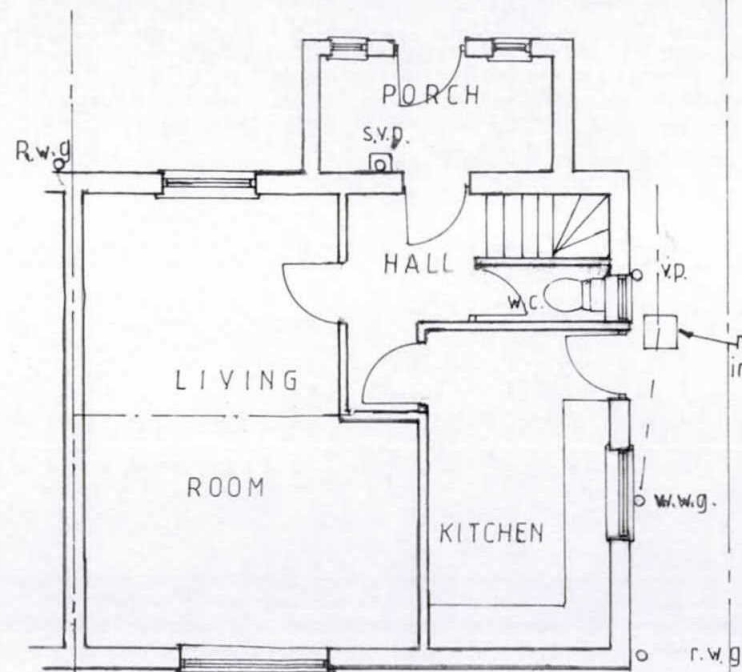


EX. GROUND FL.

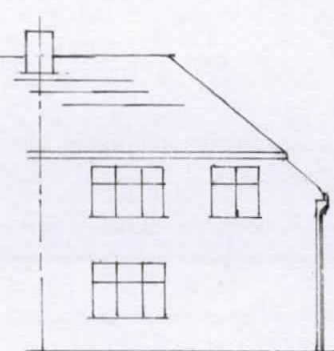


EX. REAR

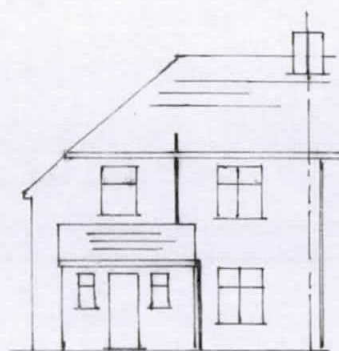


EX. FRONT

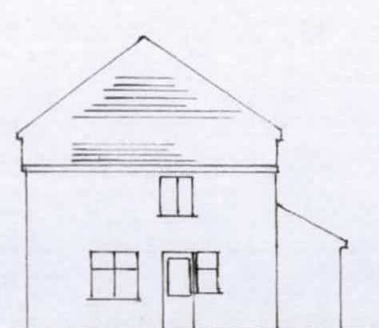


EX. EAST

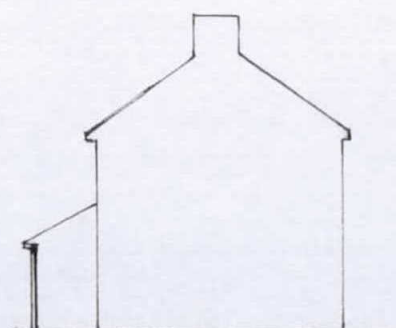


EX. WEST

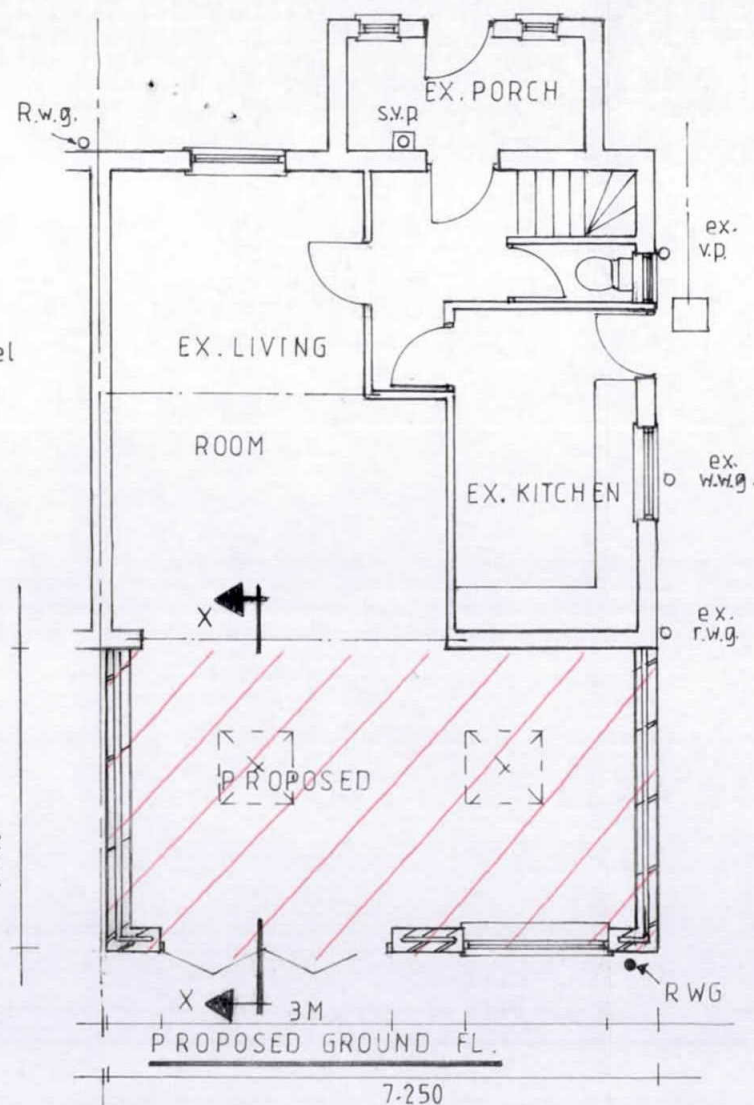


PROPOSED GROUND FL.

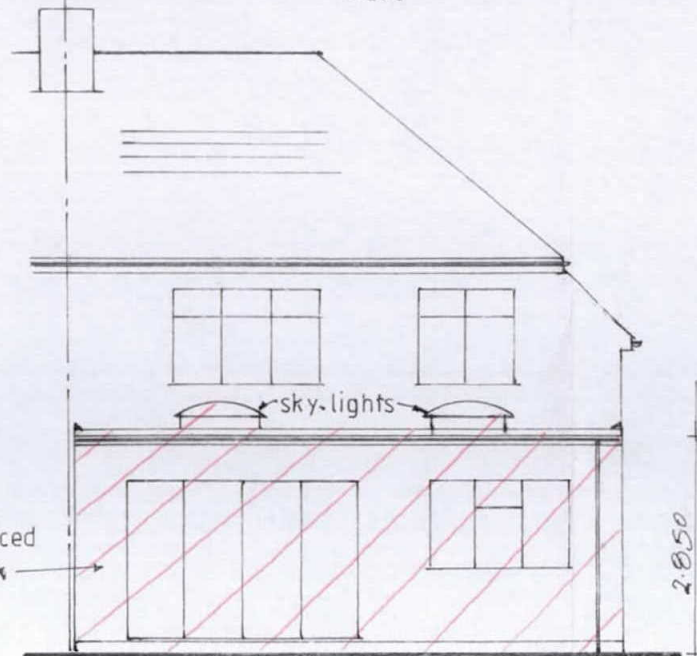


PROPOSED REAR

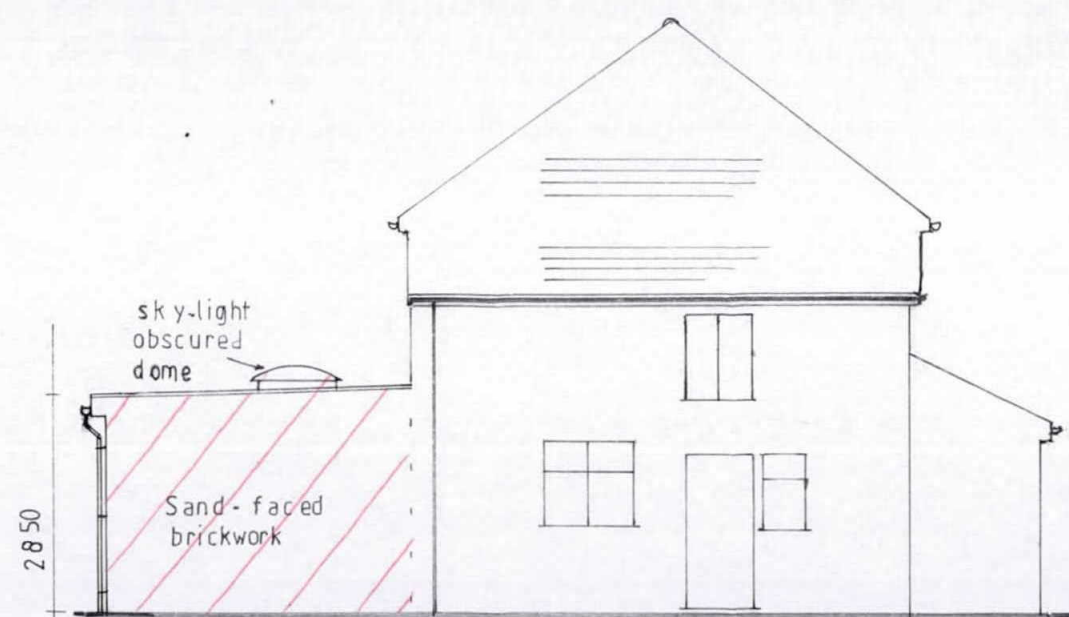



PROPOSED EAST

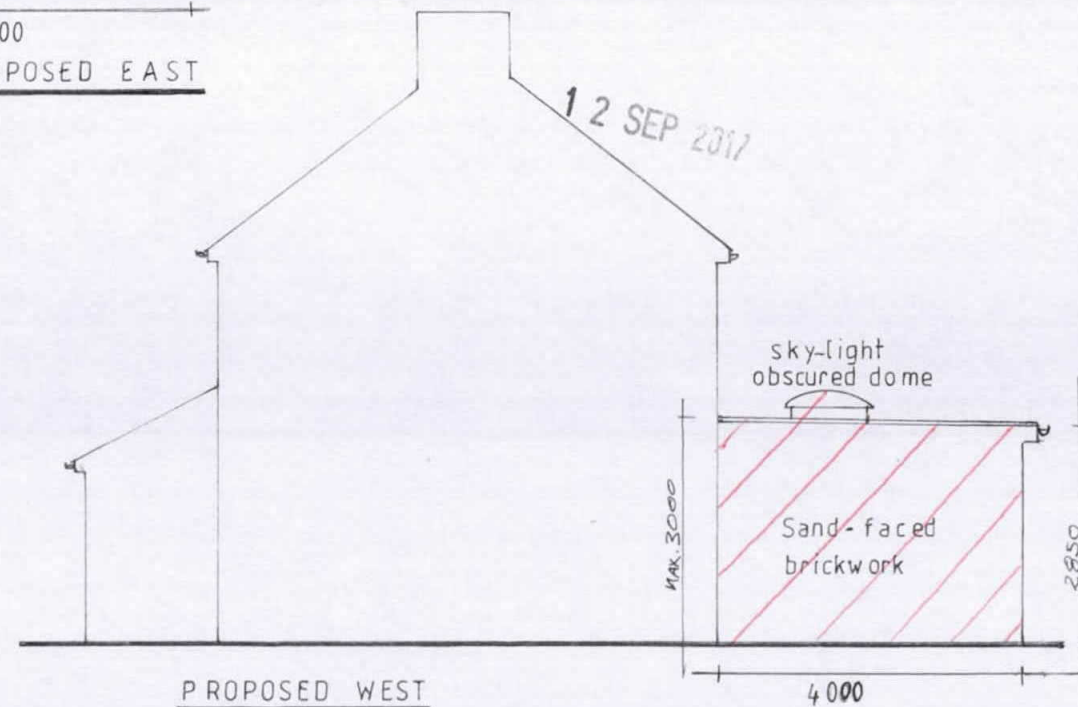

PROPOSED WEST

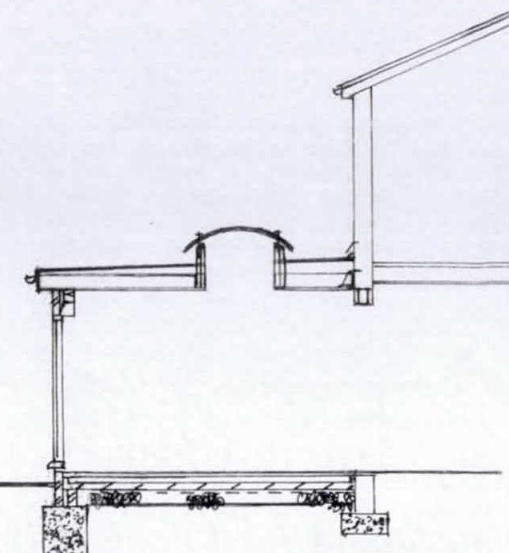

SECTION X-X

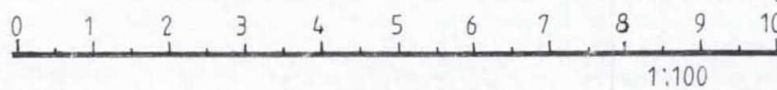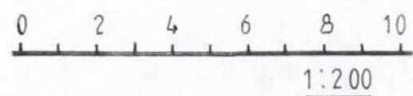

8, EAST WALK,
HAYES, HILLINGDON.
UB3 3JJ

SINGLE STOREY REAR
EXTENSION

Scale: 1:200 - 1:100

DRG. NO. 008 / EWH

Rev.