


Block Plan

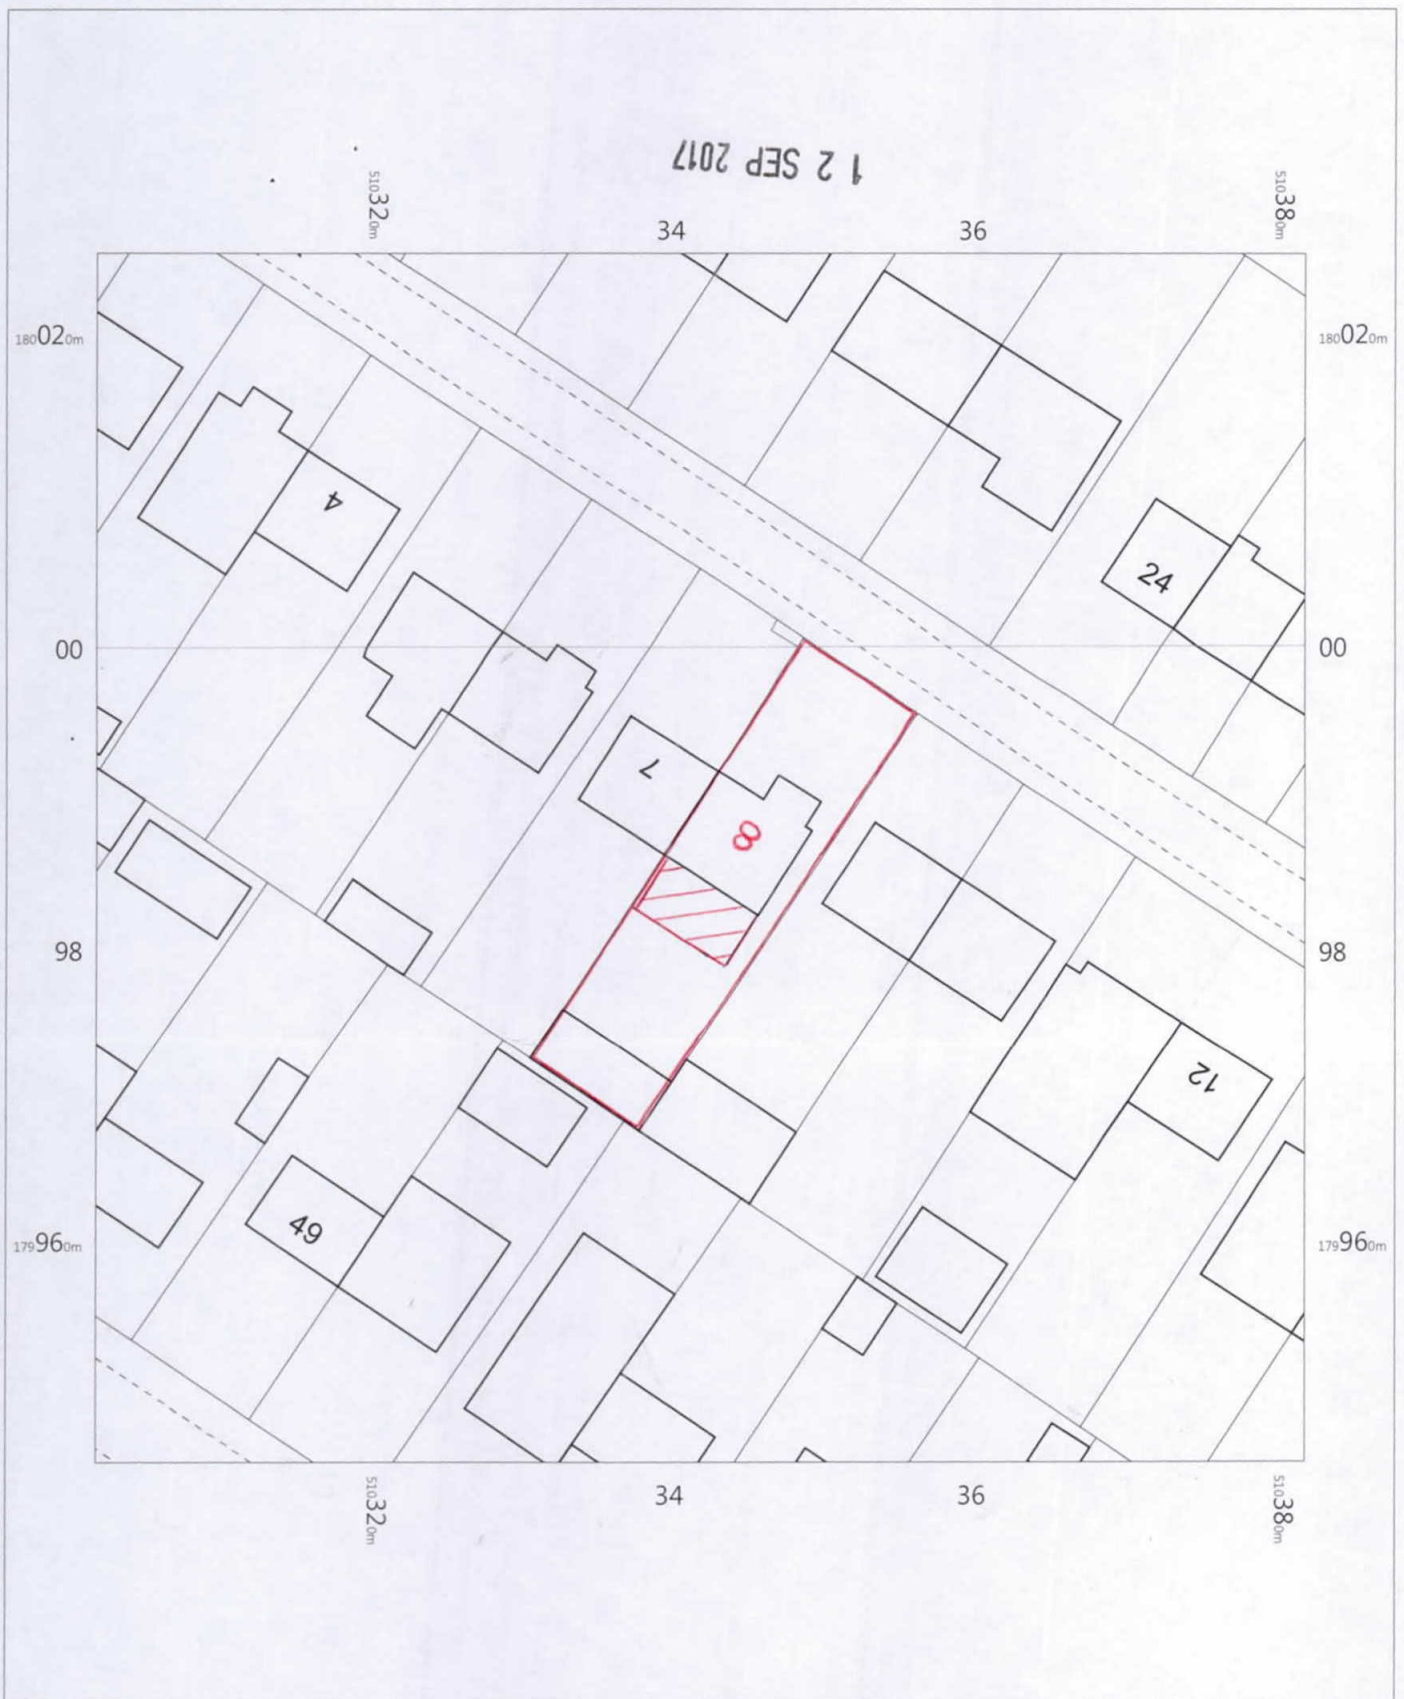

8 East Walk,
Hayes,
Hillingdon,
UB3 3JJ

OS MasterMap 1250/2500/10000 scale
Friday, August 18, 2017, ID: JEW-00648696
maps.johnwright.com

1:500 scale print at A4, Centre: 510342 E, 179986 N

©Crown Copyright Ordnance Survey. Licence no. 100025568



copyshop@bovilles.co.uk
tel: 01895 450321