




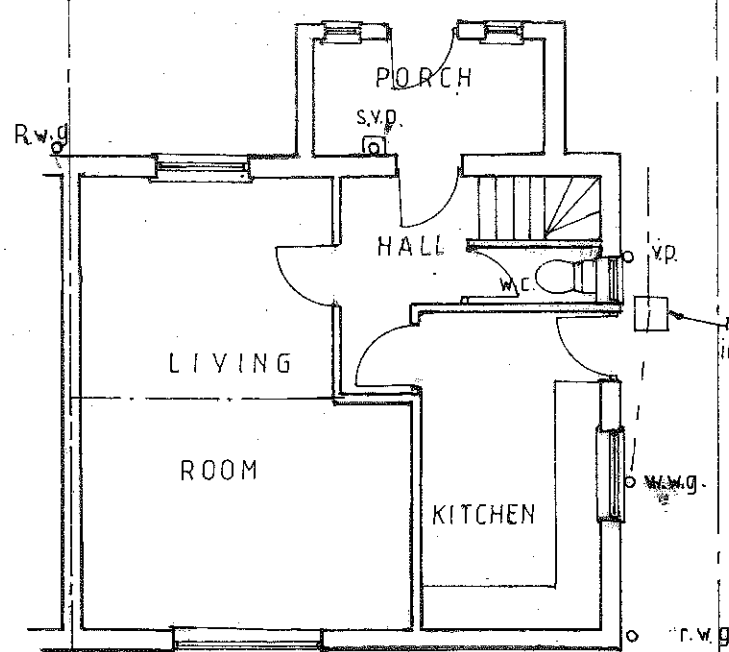


EX. GROUND FL.

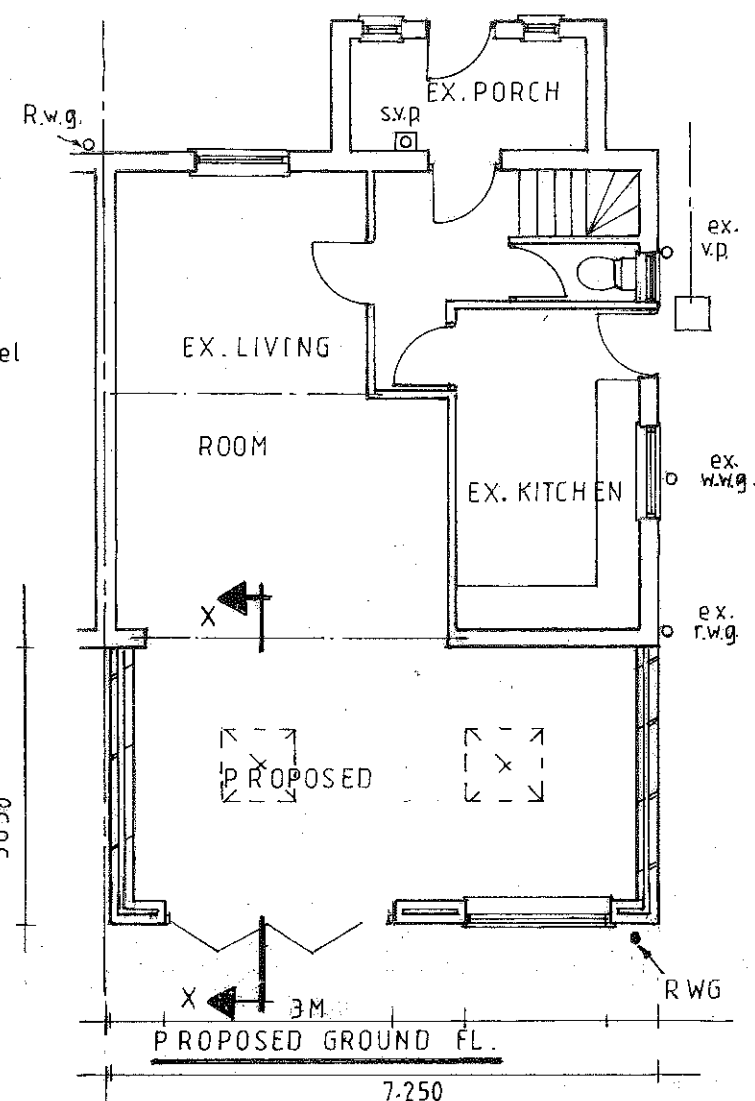


PROPOSED GROUND FL.

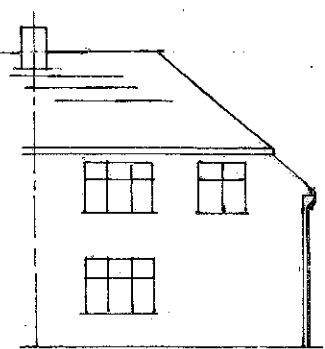


EX. REAR

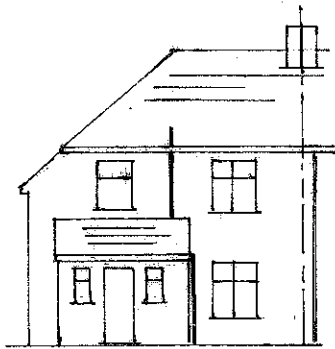


EX. FRONT

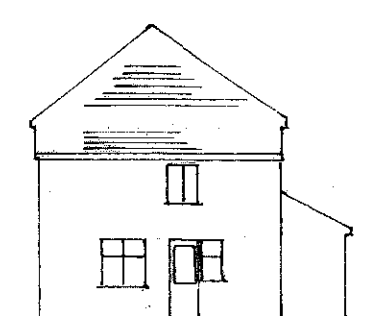


EX. EAST

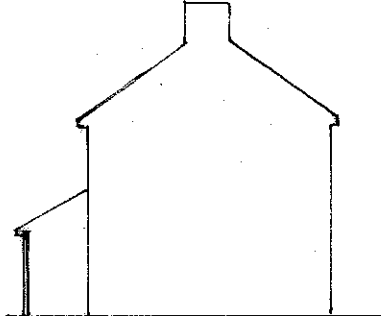


EX. WEST

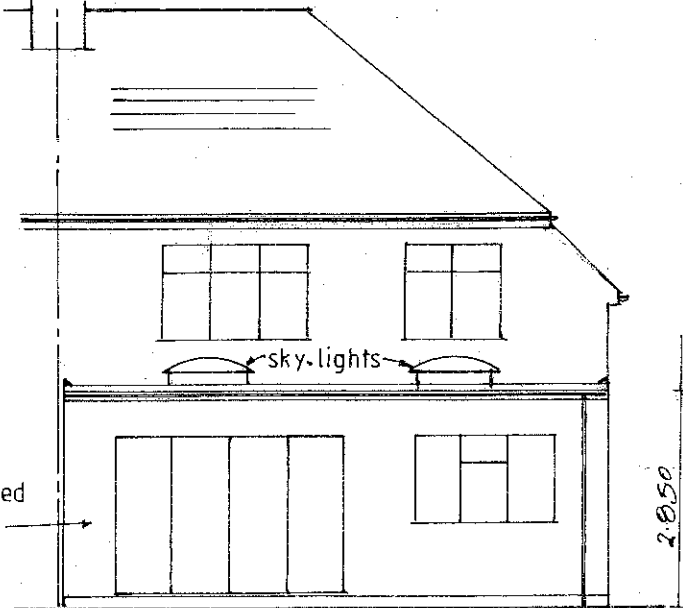


PROPOSED REAR

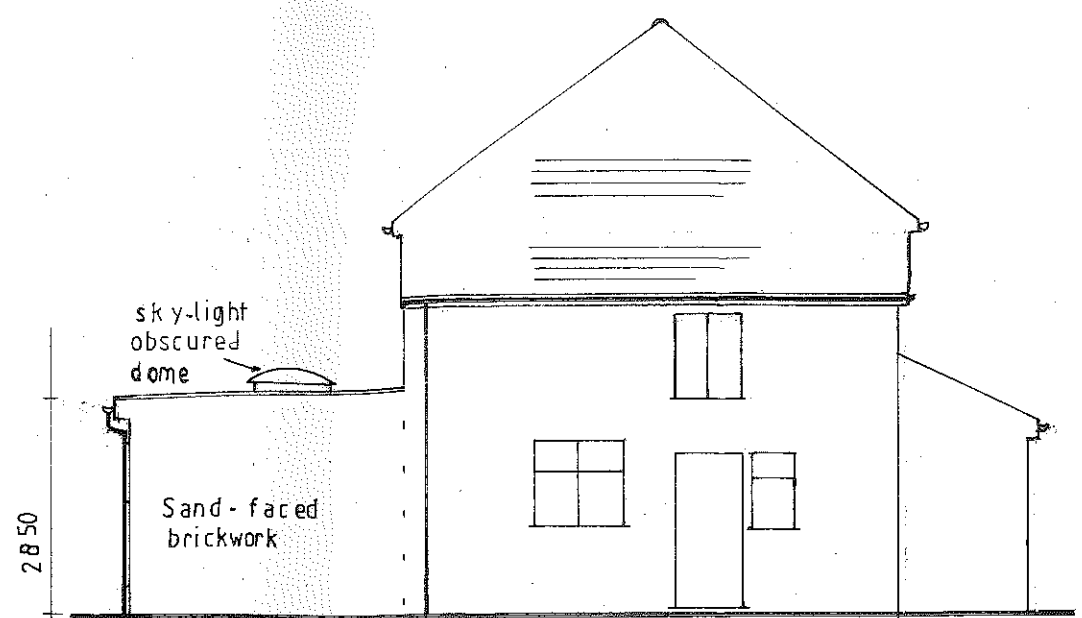



PROPOSED EAST

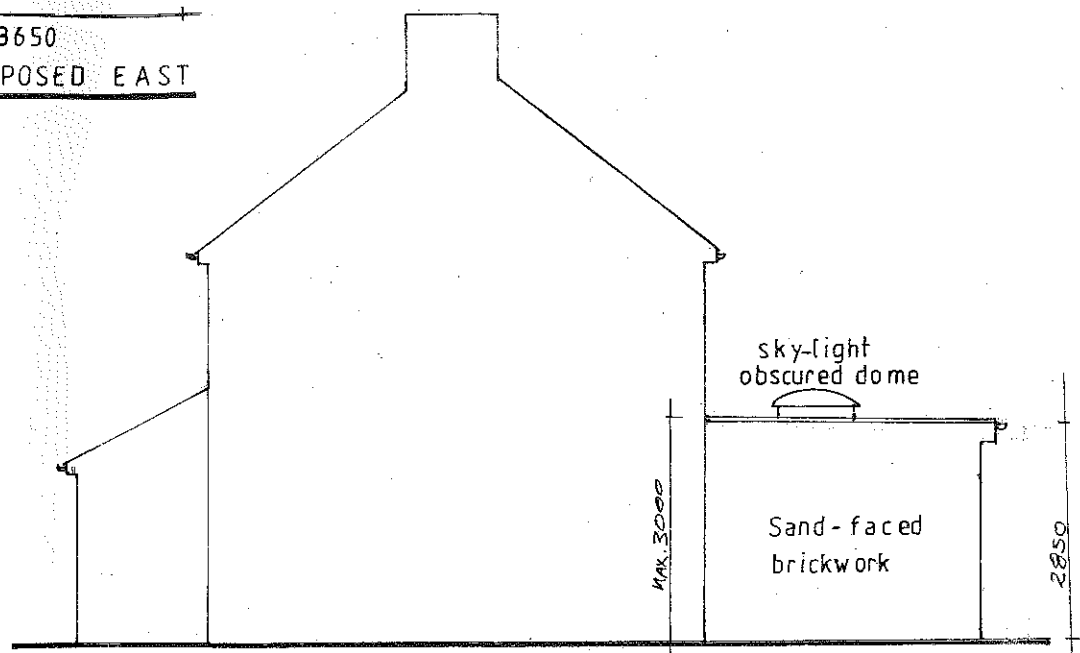

PROPOSED WEST

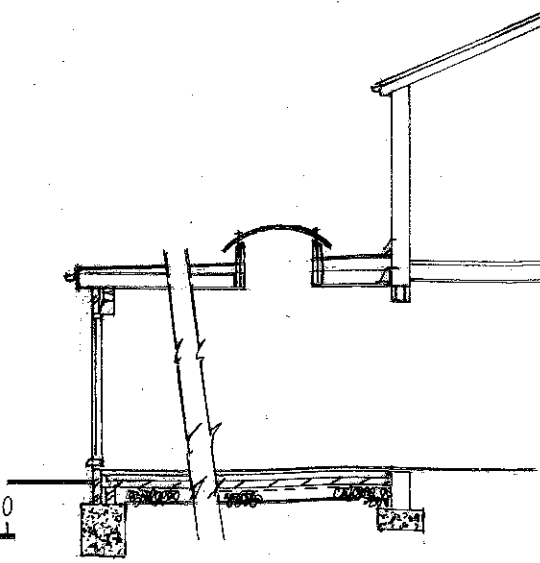

SECTION X-X

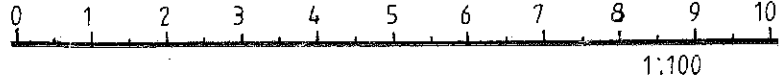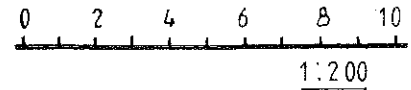

REV. A Revised	3650
Job Title	
8, EAST WALK,	
HAYES, HILLINGDON.	
UB3 3JJ	
Drawing Title	
SINGLE STOREY REAR	
EXTENSION	
Scale: 1:200 - 1:100	
DRG. NO. 008/EWH	Rev. A