





FRONT ELEVATION


REAR ELEVATION

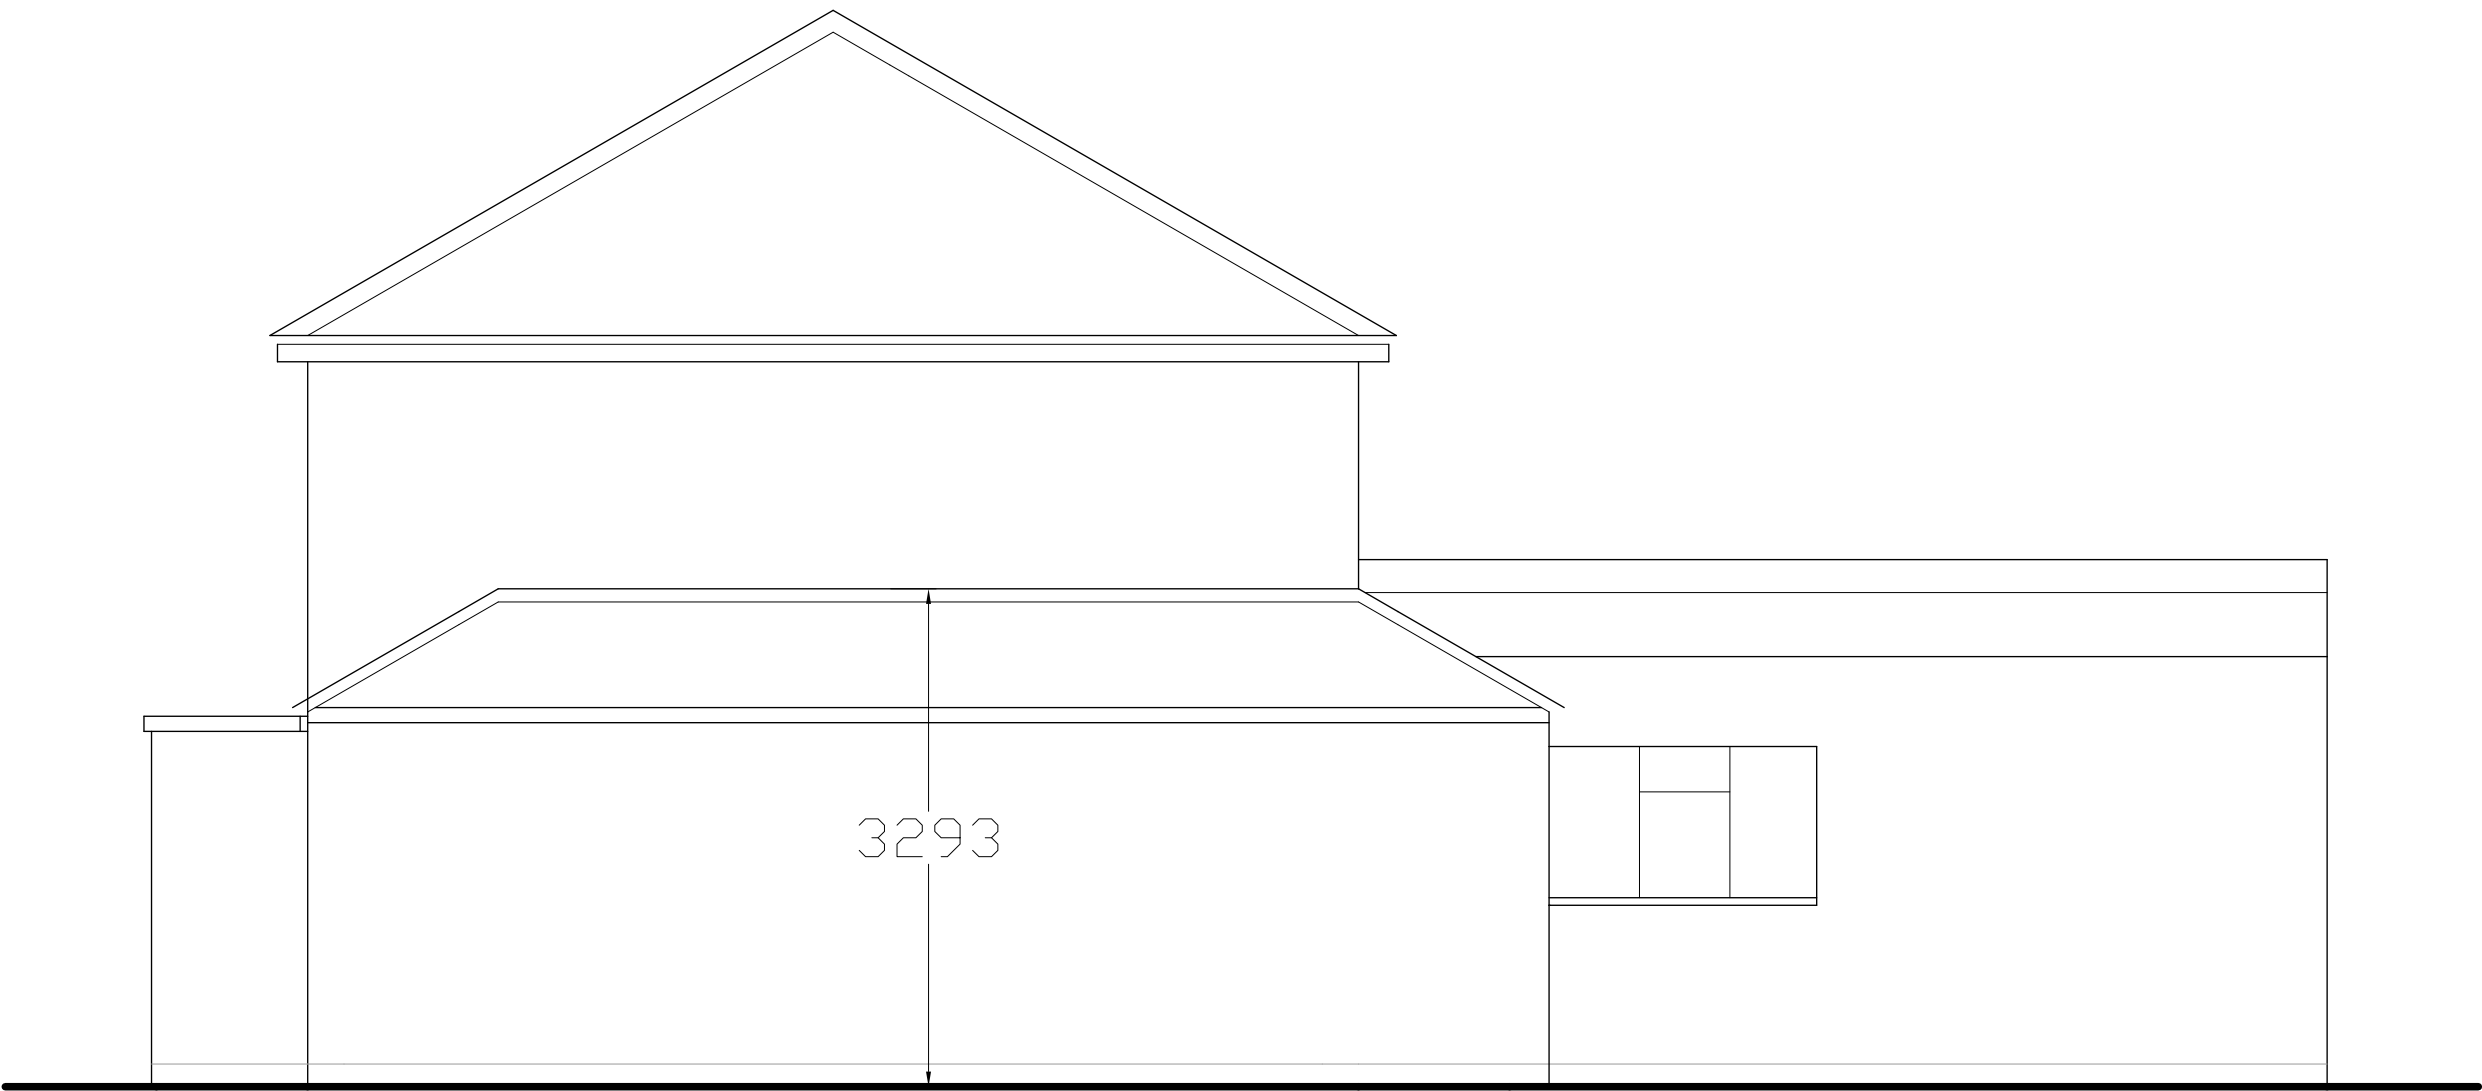


SIDE ELEVATION

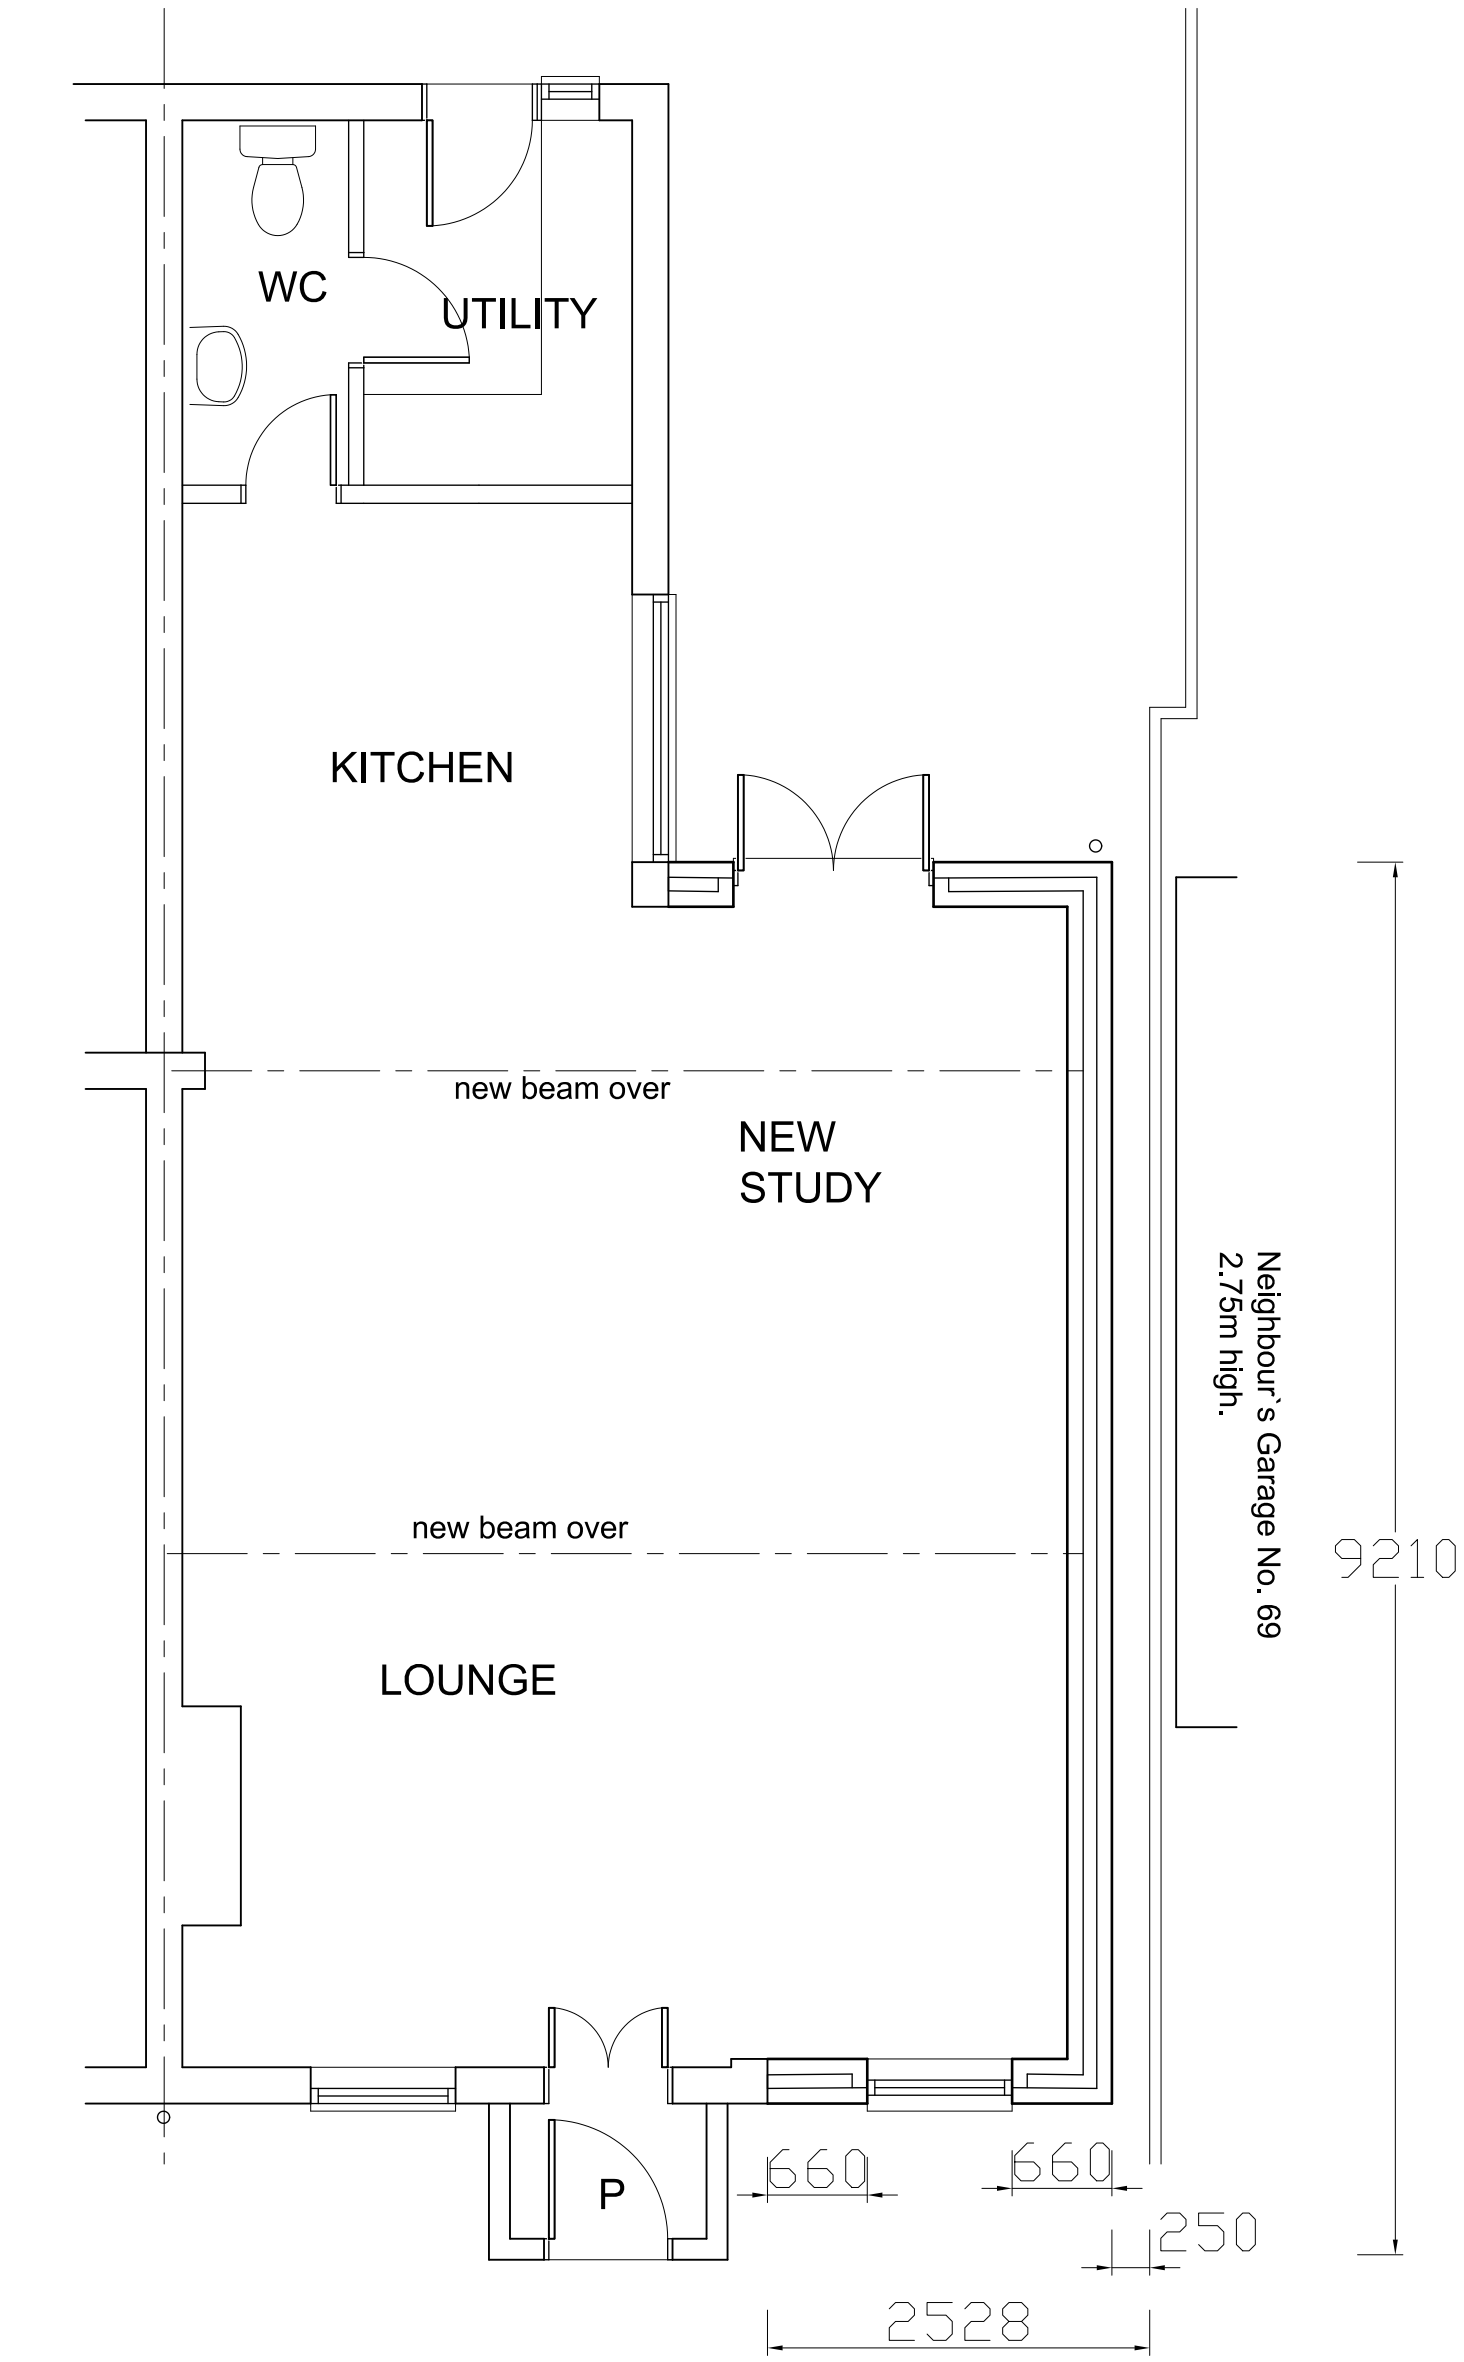

GROUND FLOOR PLAN

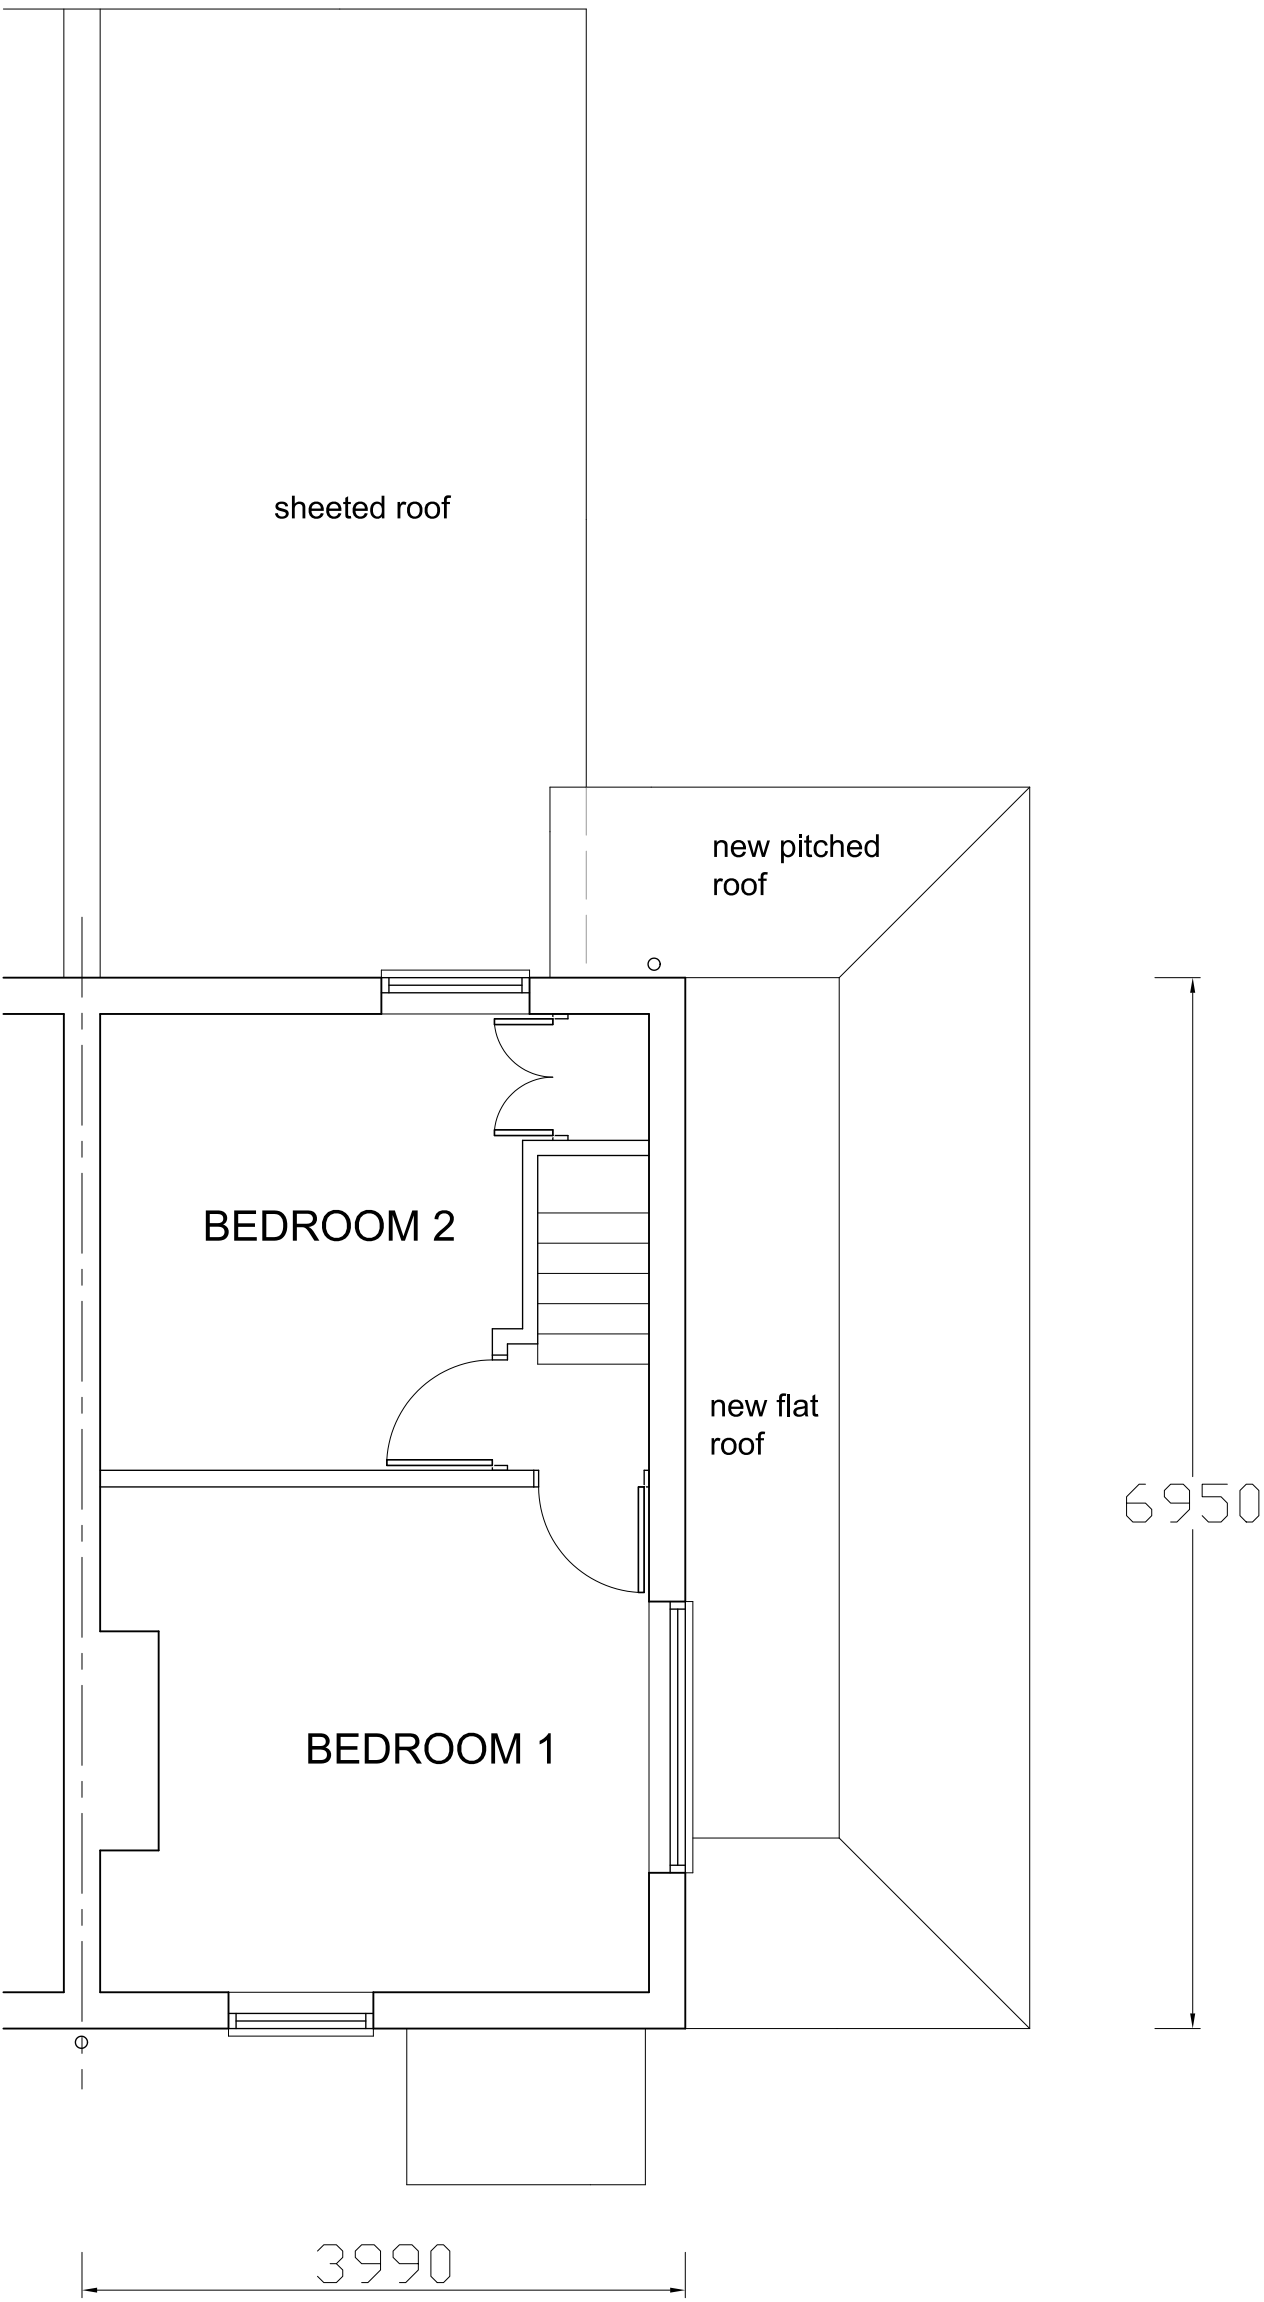

FIRST FLOOR PLAN

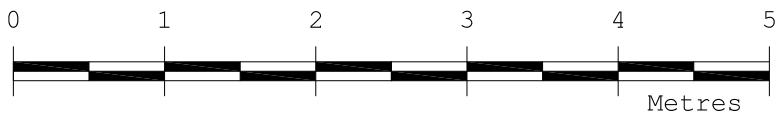

scale

Revision	Description	Date
A	GF set back 1m at front	Oct 19
B	FF removed, GF revised	Oct 19

This drawing must not be re-issued, loaned or copied without consent of M. Baldwin ©

www.plansdesigned.co.uk

Mark Baldwin (MRIC, MCIOB, MCIAA)
CHARTERED SURVEYING & ARCHITECTURAL CONSULTANT
Telephone : 01895 254456

Client: **Ms. B. Barrett.**

Project: **67 MILL ROAD,
WEST DRAYTON UB7 7EH.**

Description: **PROPOSED PLANS & ELEVATIONS.**

Scale: **1:50 @A1** Date: **Aug 19**

Project No: **MB / 4674 / 2** Rev. **B**