

This drawing is copyright and must not be reproduced wholly or in part without prior permission

DO NOT SCALE A3 SHEET

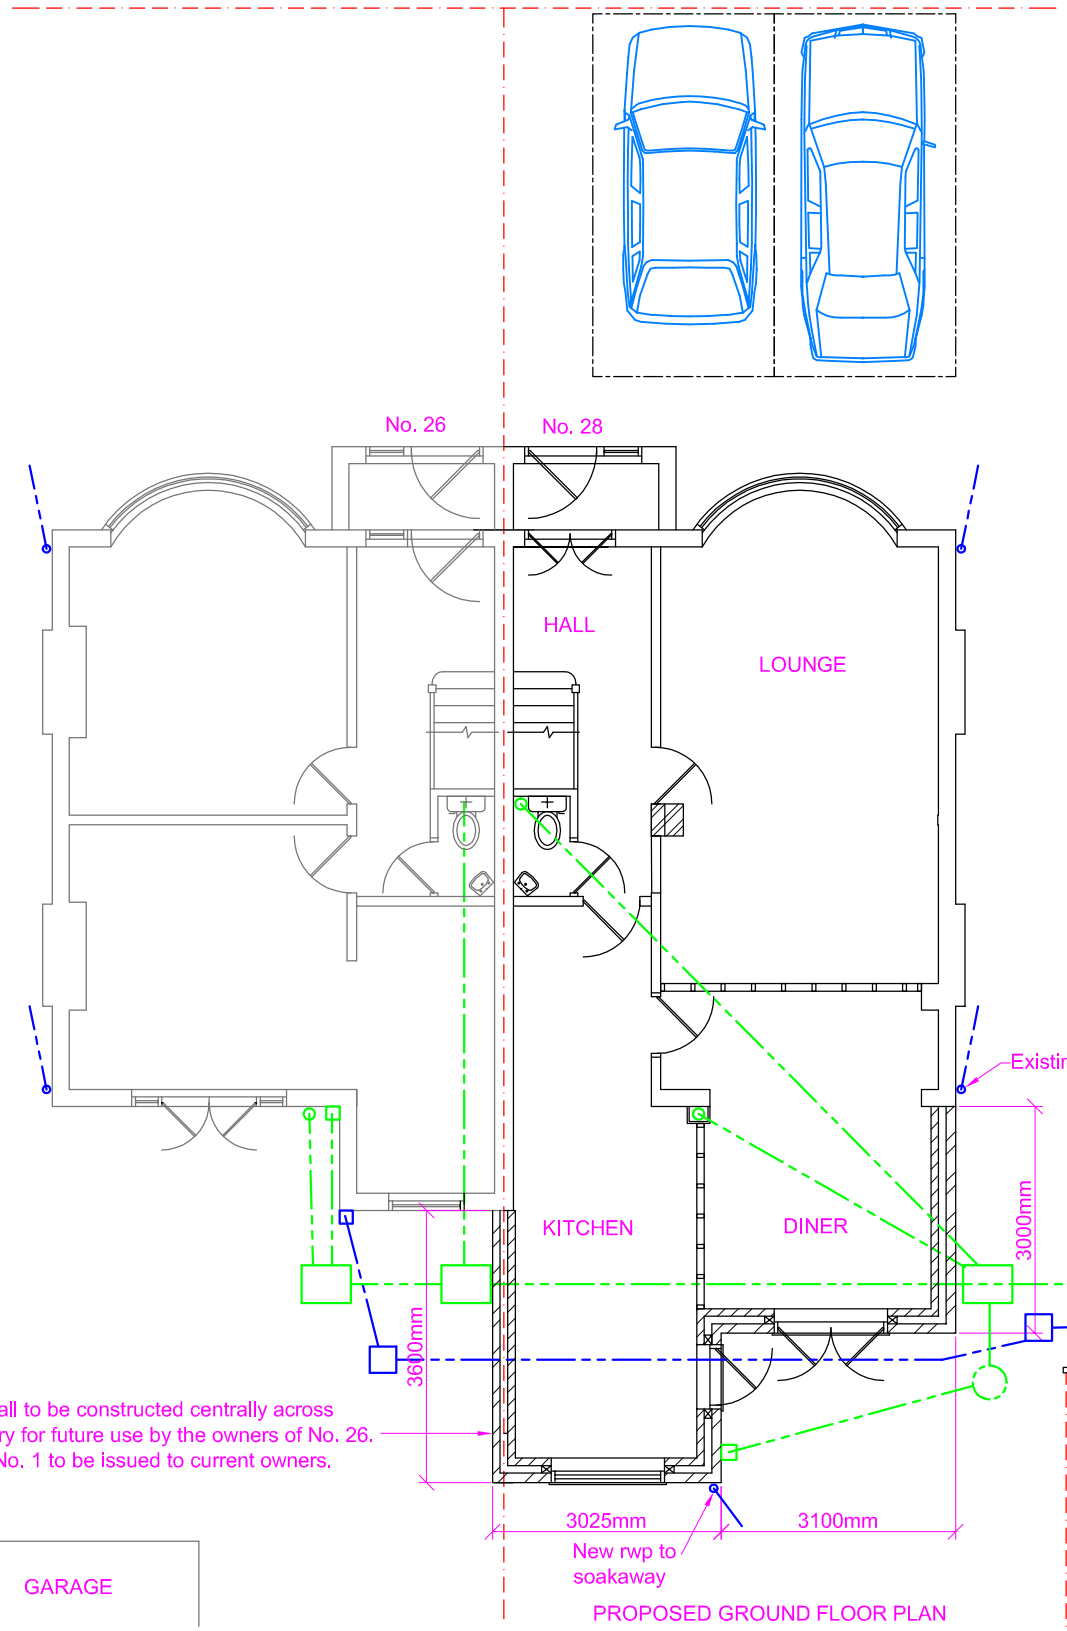

PROPOSED GROUND FLOOR PLAN
(New walls shown hatched)

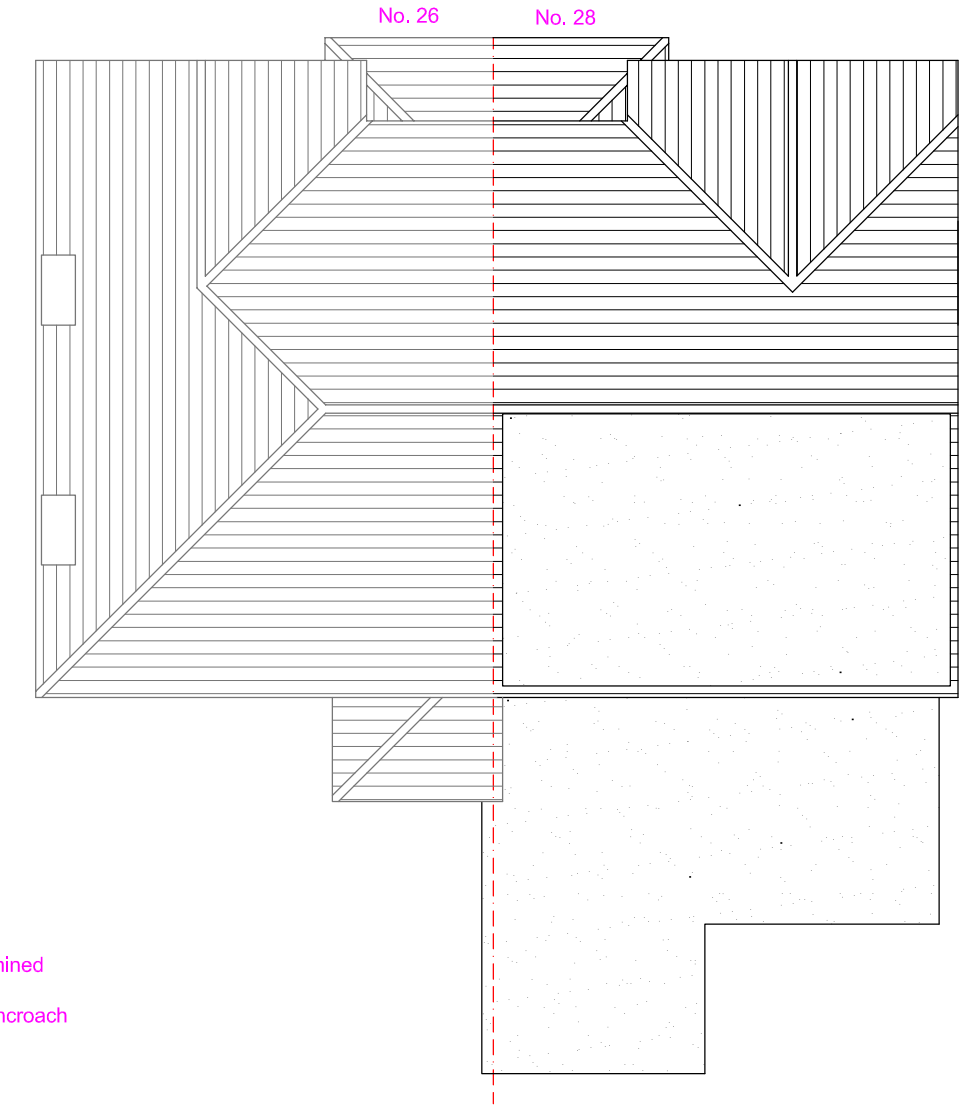

PROPOSED ROOF PLAN

TOWN AND COUNTRY PLANNING PERMISSION APPLICATION ONLY

DRG: No. jenkins01.dwg	SHEET 3 of 5	ISSUE A

PROPOSED FLOOR AND ROOF PLANS
AT
28 RICHMOND AVENUE HILLINGDON MIDDX. UB10 9BQ
for Mr & Mrs JENKINS

SCALE = 1:100	March 2010	J. HAZELL Tel: 01895 676005