






Front

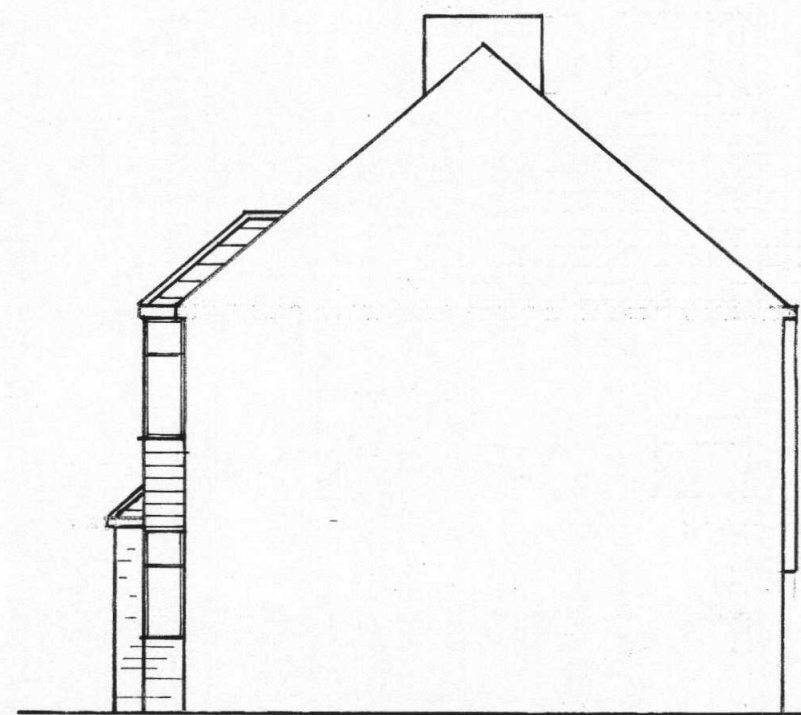


Side

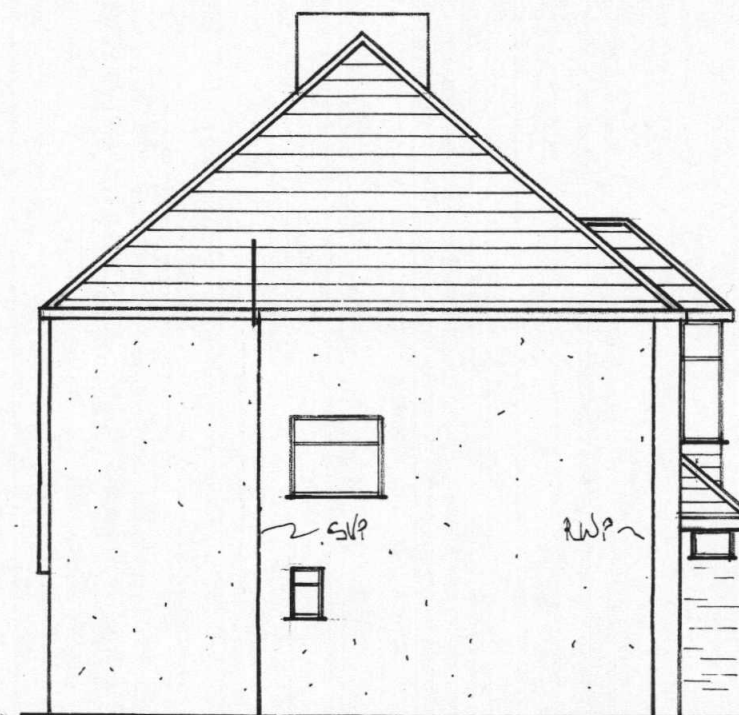


Side

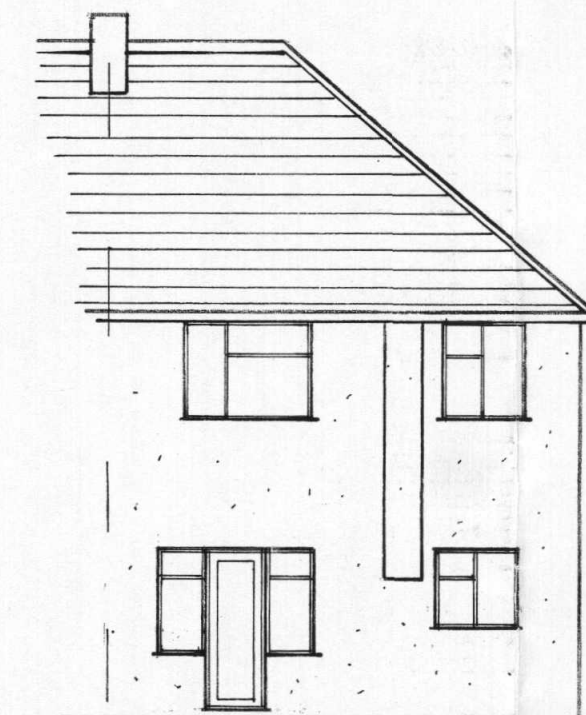


Rear

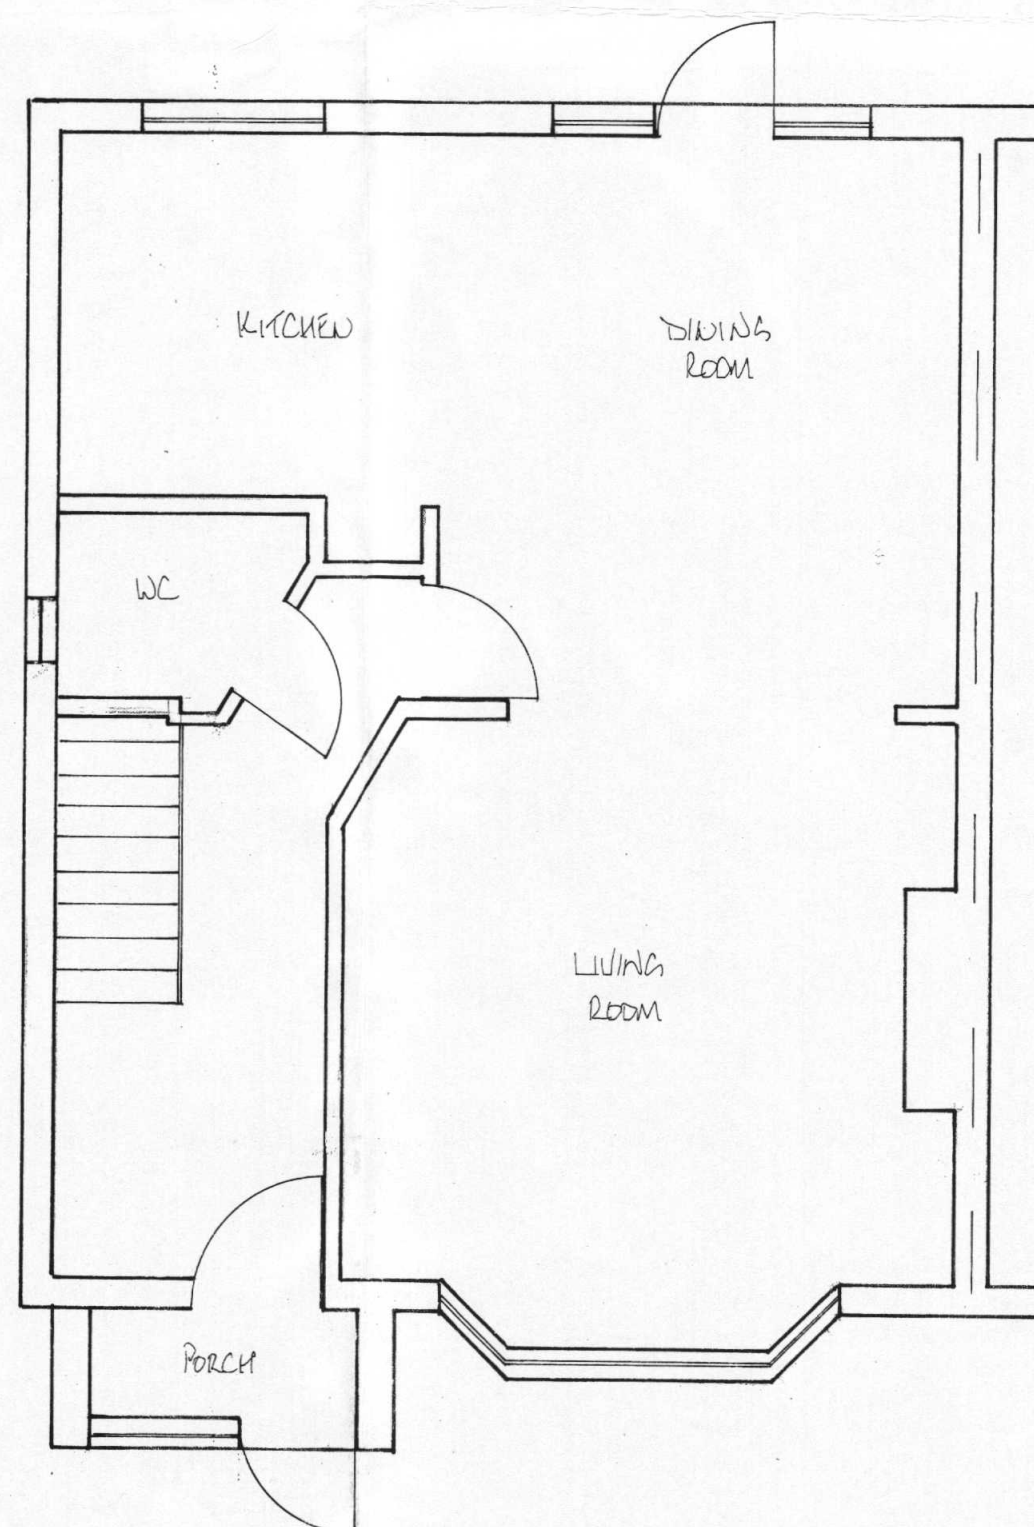

Ground

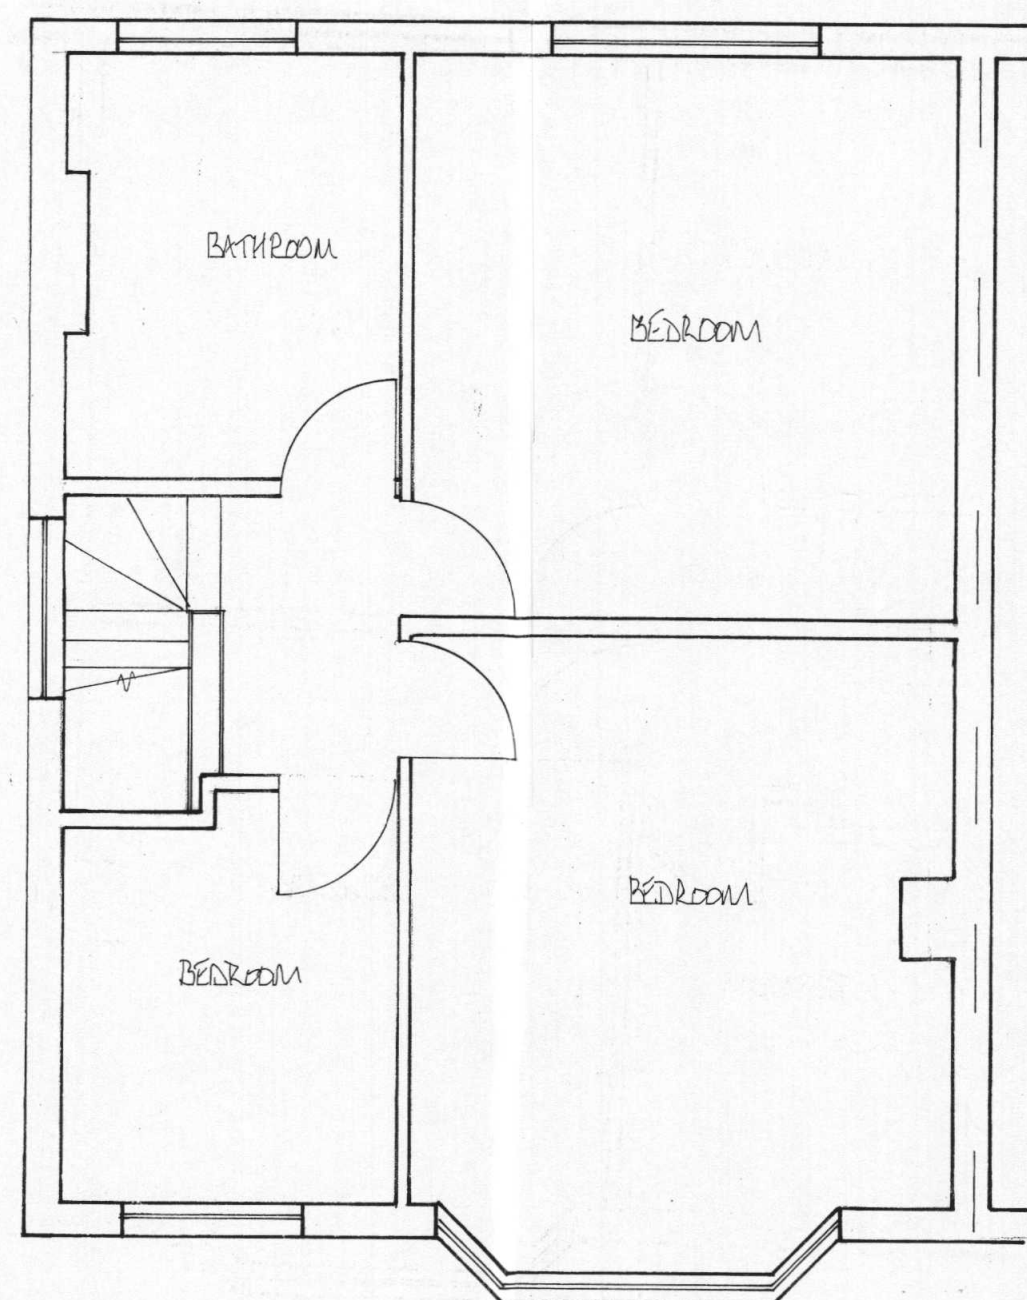

First

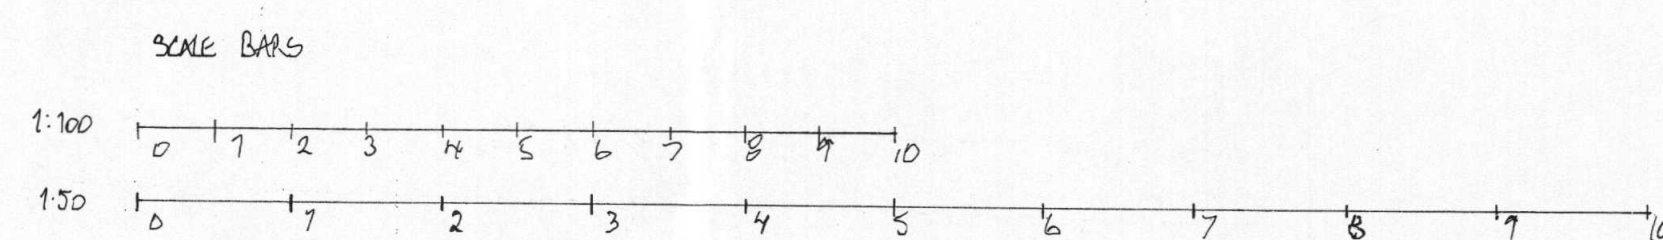

NOTES:
All dimensions must be checked on site and not scaled from this drawing.

ALL MATERIALS TO MATCH
EXISTING

ROOFLIGHTS NO HIGHER THAN
150MM ABOVE ROOFLINE

FACE OF DORMER MAX 200MM
FROM SOFFIT

SIDE WINDOW IN OBSCURE
GLASS - OPERABLE MIN. 1.75M
ABOVE FLOOR LEVEL

A	Date	Revisions

©copyright

19 APR 2018

Client

Job Title
27 Wood Rise
Ruislip

Drawing Title
Existing plans &
elevations

Scale 1:100, 1:50

Date 3/18 Drawn by

Drg No. WR/1/18 Rev.