





Front

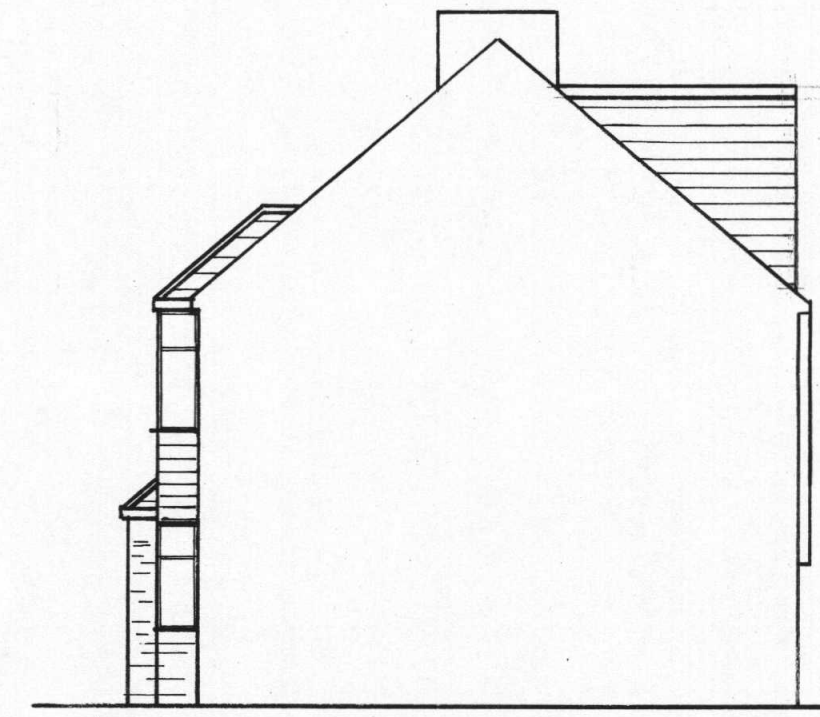


Side

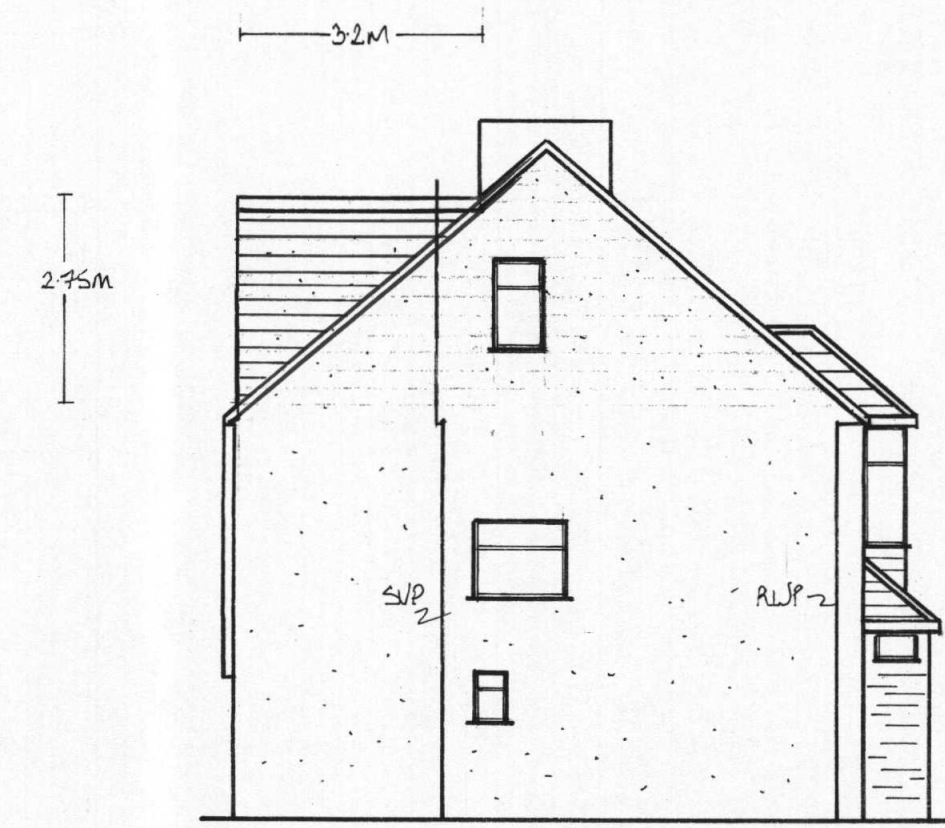


Side




Rear

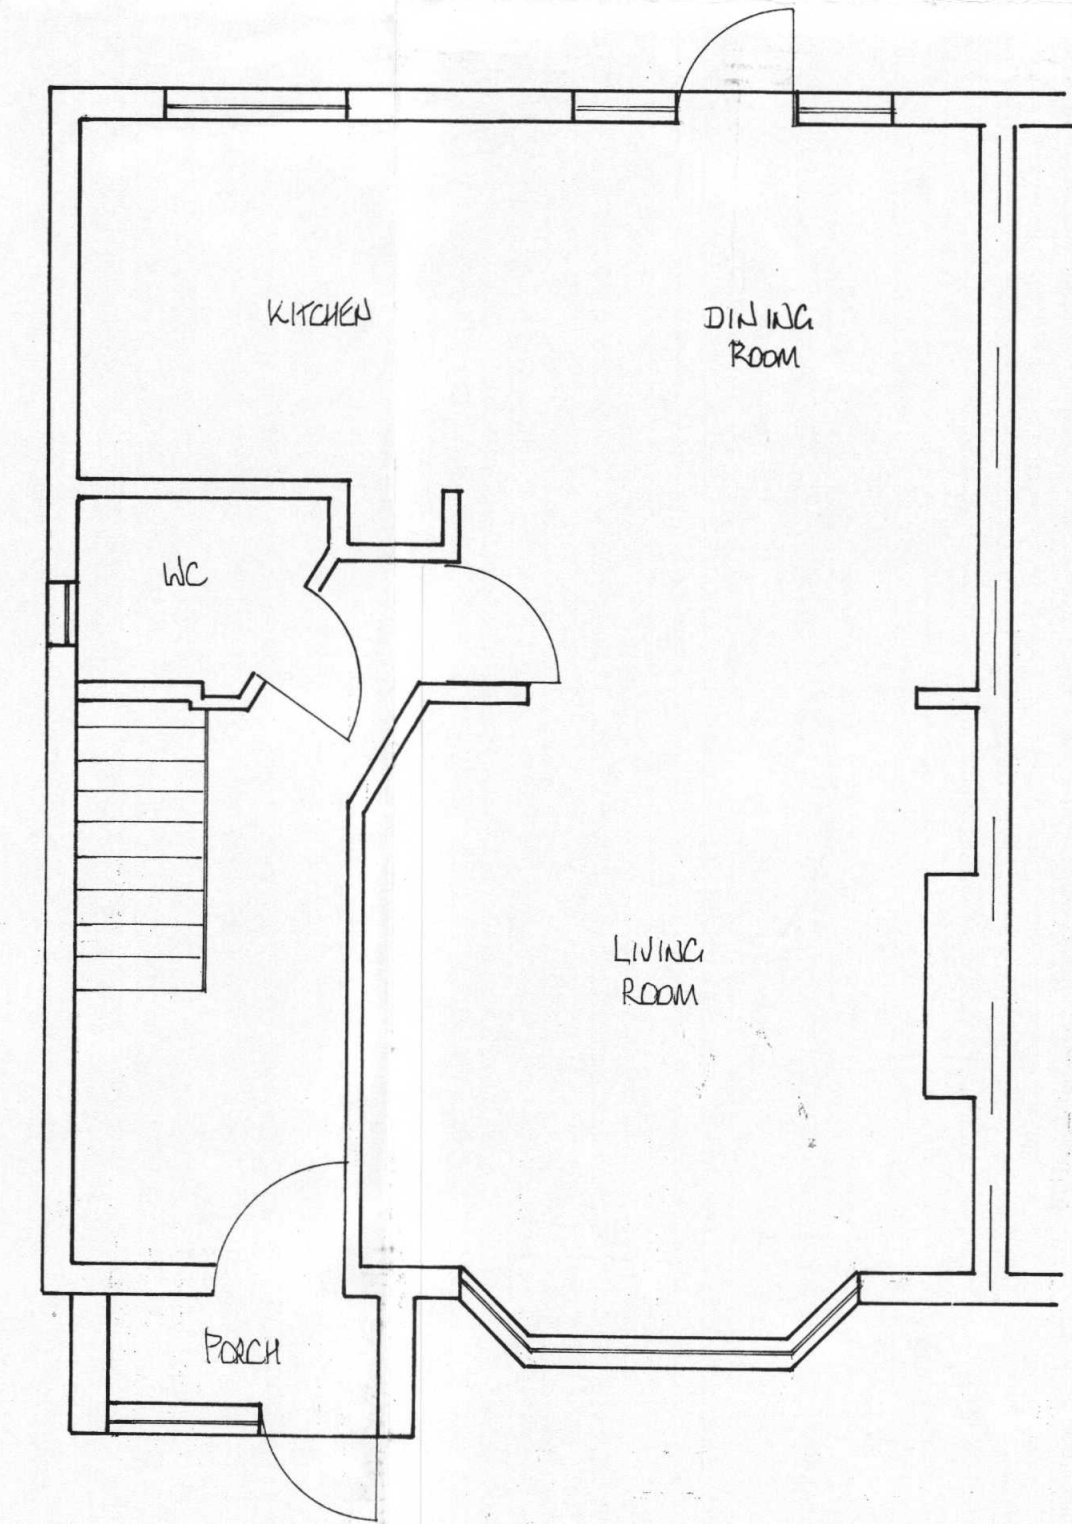


Ground

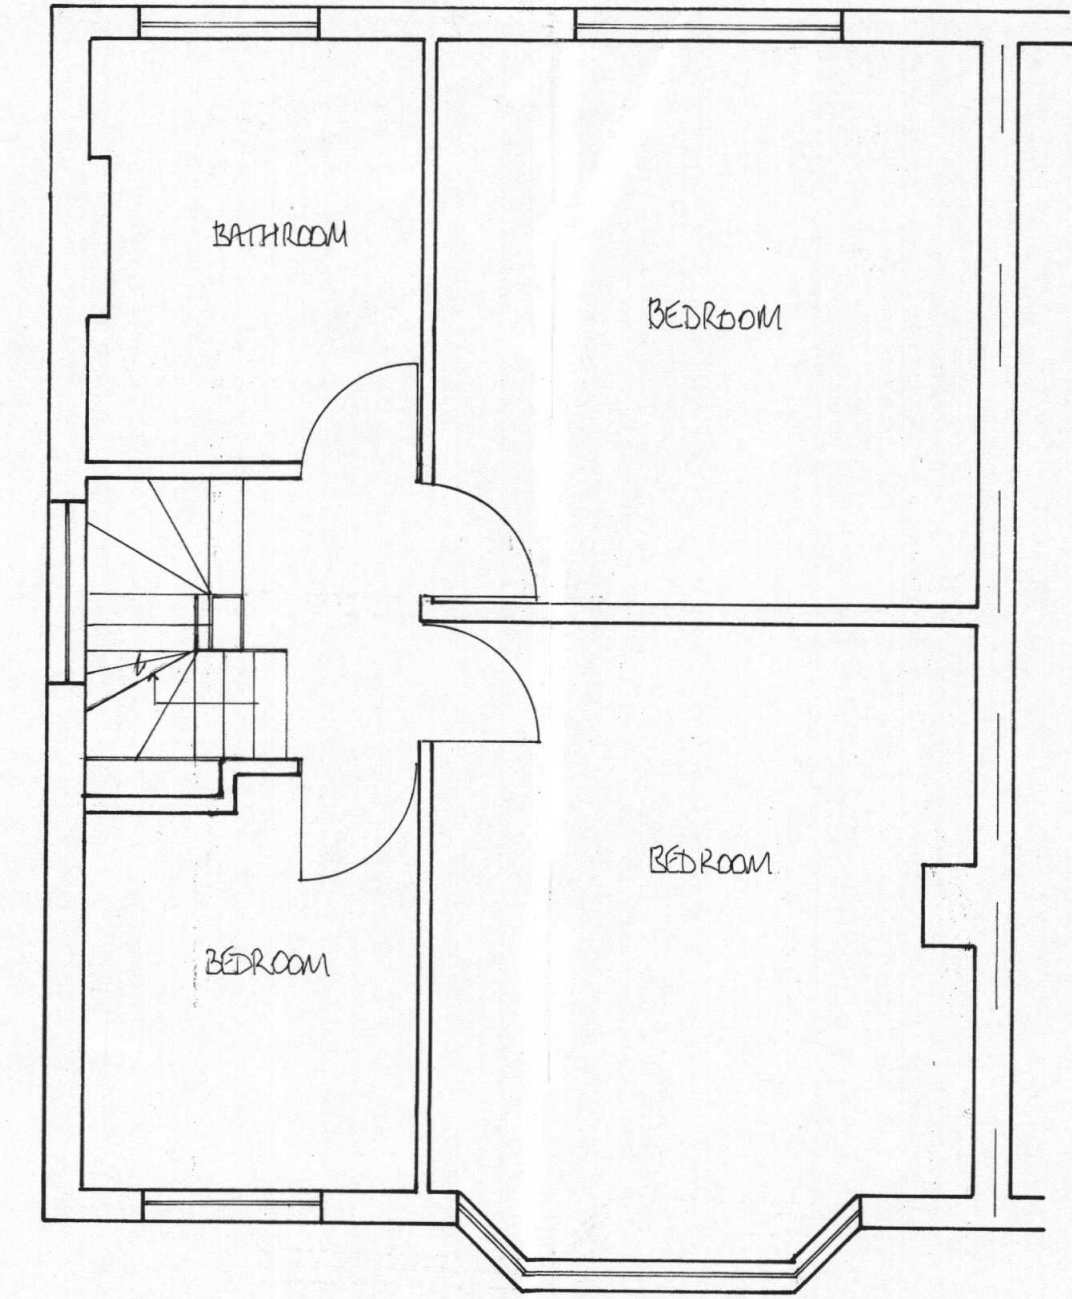

First

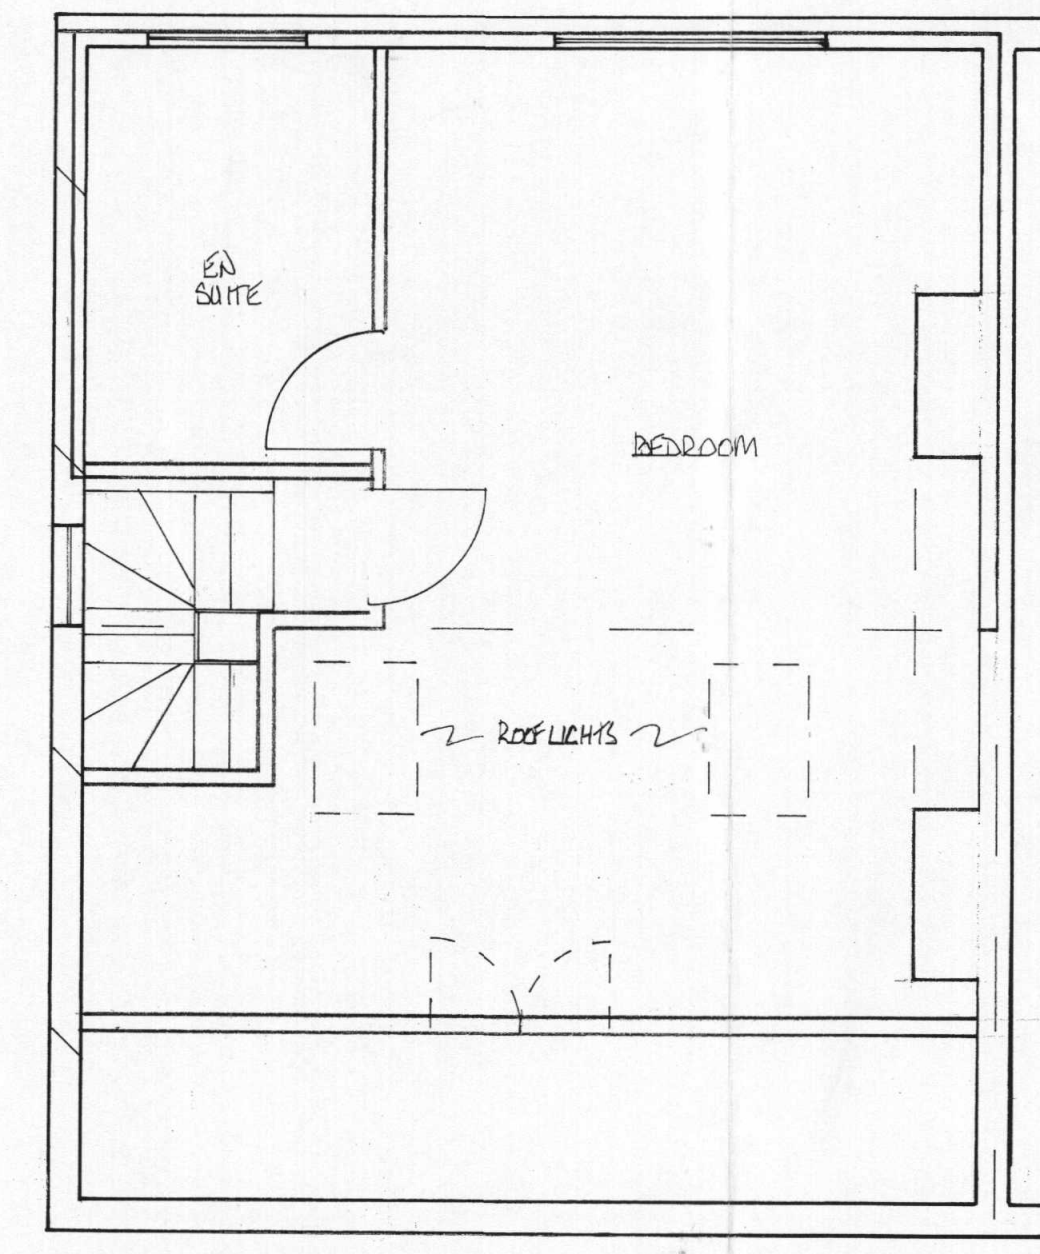

Second

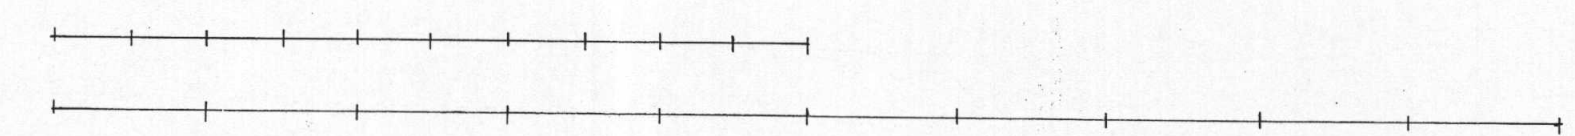

NOTES:
All dimensions must be checked on site and not scaled from this drawing.

ALL MATERIALS TO MATCH EXISTING
ROOFLIGHTS NO HIGHER THAN 150MM ABOVE ROOPLINE
FACE OF BOLDER MW 200MM FROM SEFT
SIDE WINDOW IN OBSCURE GLAZING
OPENER MIN: 1.75M ABOVE FLOOR LEVEL

VOLUME
$$\frac{3.8 \times 3.3 \times 8.2}{6} = 17.13 m^3$$
$$\frac{6.1 \times 3.2 \times 2.75}{2} = 26.84 m^3$$
$$TOTAL = 43.97 m^3$$

A	4/18	REVIEW CHECK AMENDED
Date		Revisions

©copyright

Client

Job Title
27 Wood Rise
Ruislip
19 APR 2018

Drawing Title
Proposed plans & elevations

Scale 1:100, 1:50

Date 3/18 Drawn by

Org No. WR/1/18 Rev. A