


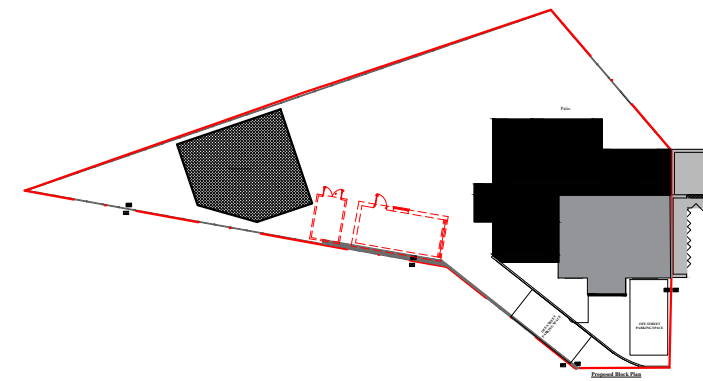
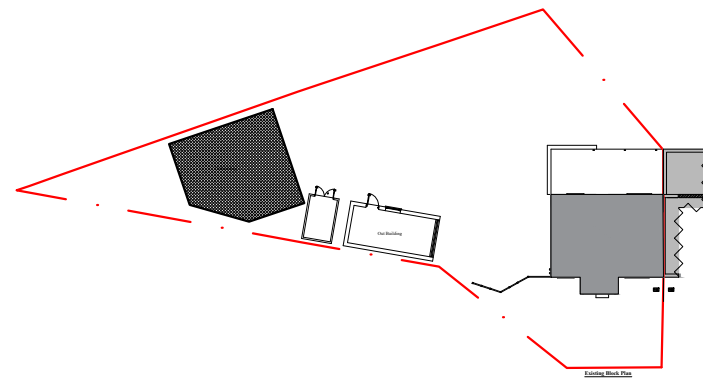
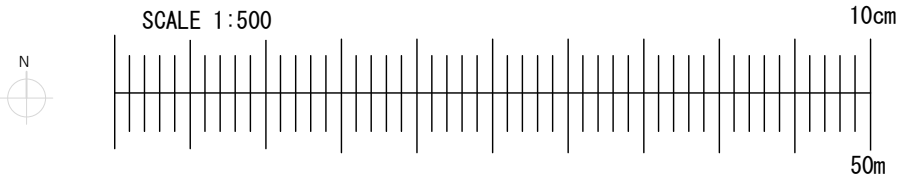


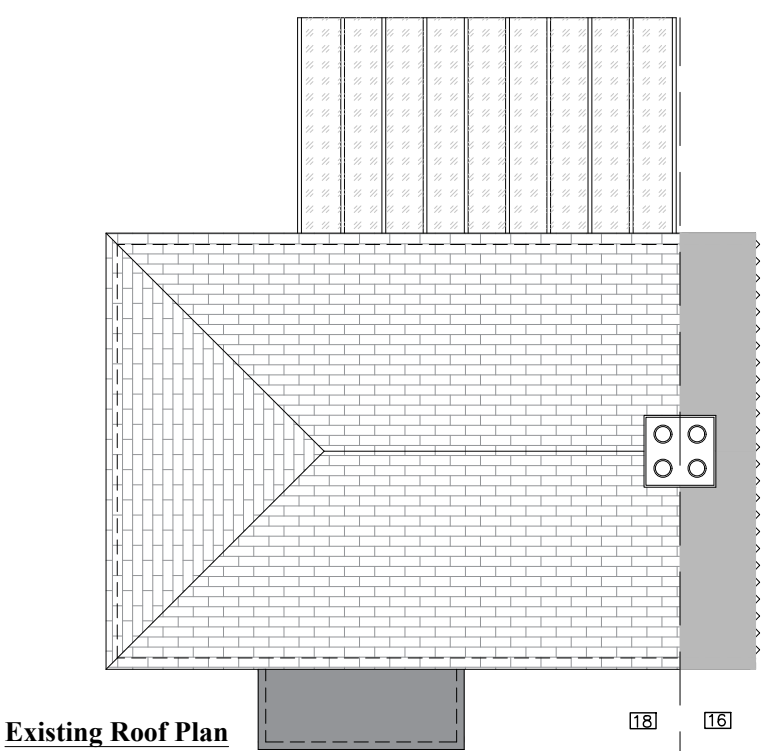

Application for Householder Planning Permission.
Town and Country Planning Act 1990.
This drawing is for planning application only.
This drawing is © EnGage Reliance Ltd 2018-2026 Copyright.
Plans, drawings and material submitted to the council are protected by the Copyright Acts (Section 47, 1988 Act).
You may only use material which is downloaded or printed for consultation purposes.
Further copies must not be made without prior permission of the copyright owner.


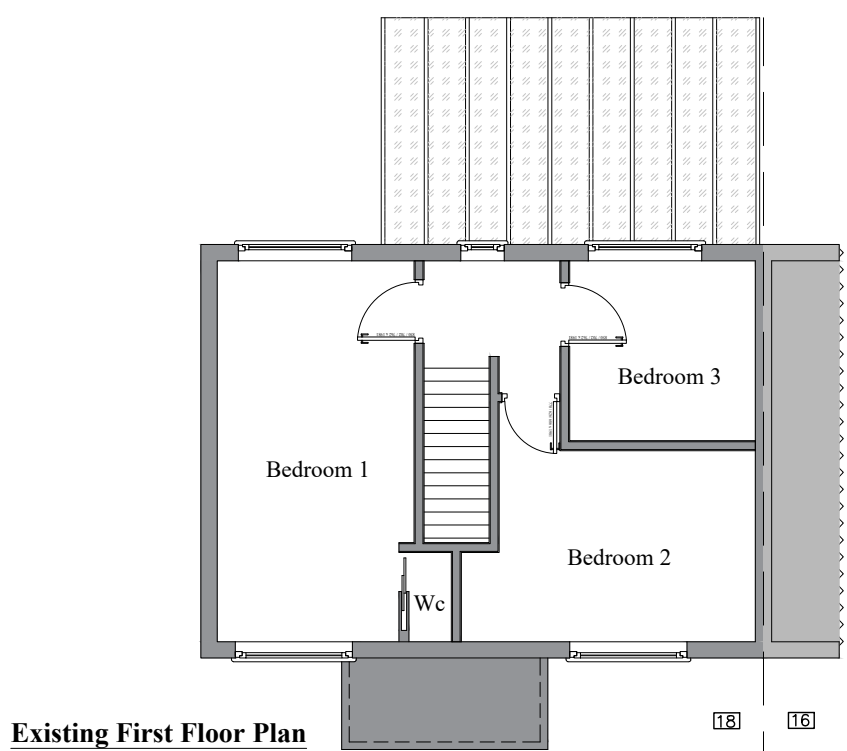


	Stage: Planning	Descr.: Two storey rear and side extension, loft dormer	Job Number: 18SC	Drawing Number: 01	
	Drawing Title: Block Plans	Client: Zbigniew Curylo	Scale: As indicated @ A3	Revision Suffix:	
		Site Address: 18 South Close, West Drayton, UB7 9LS	Date: 20/09/2026	Drawn By: MT	Checked By: AA

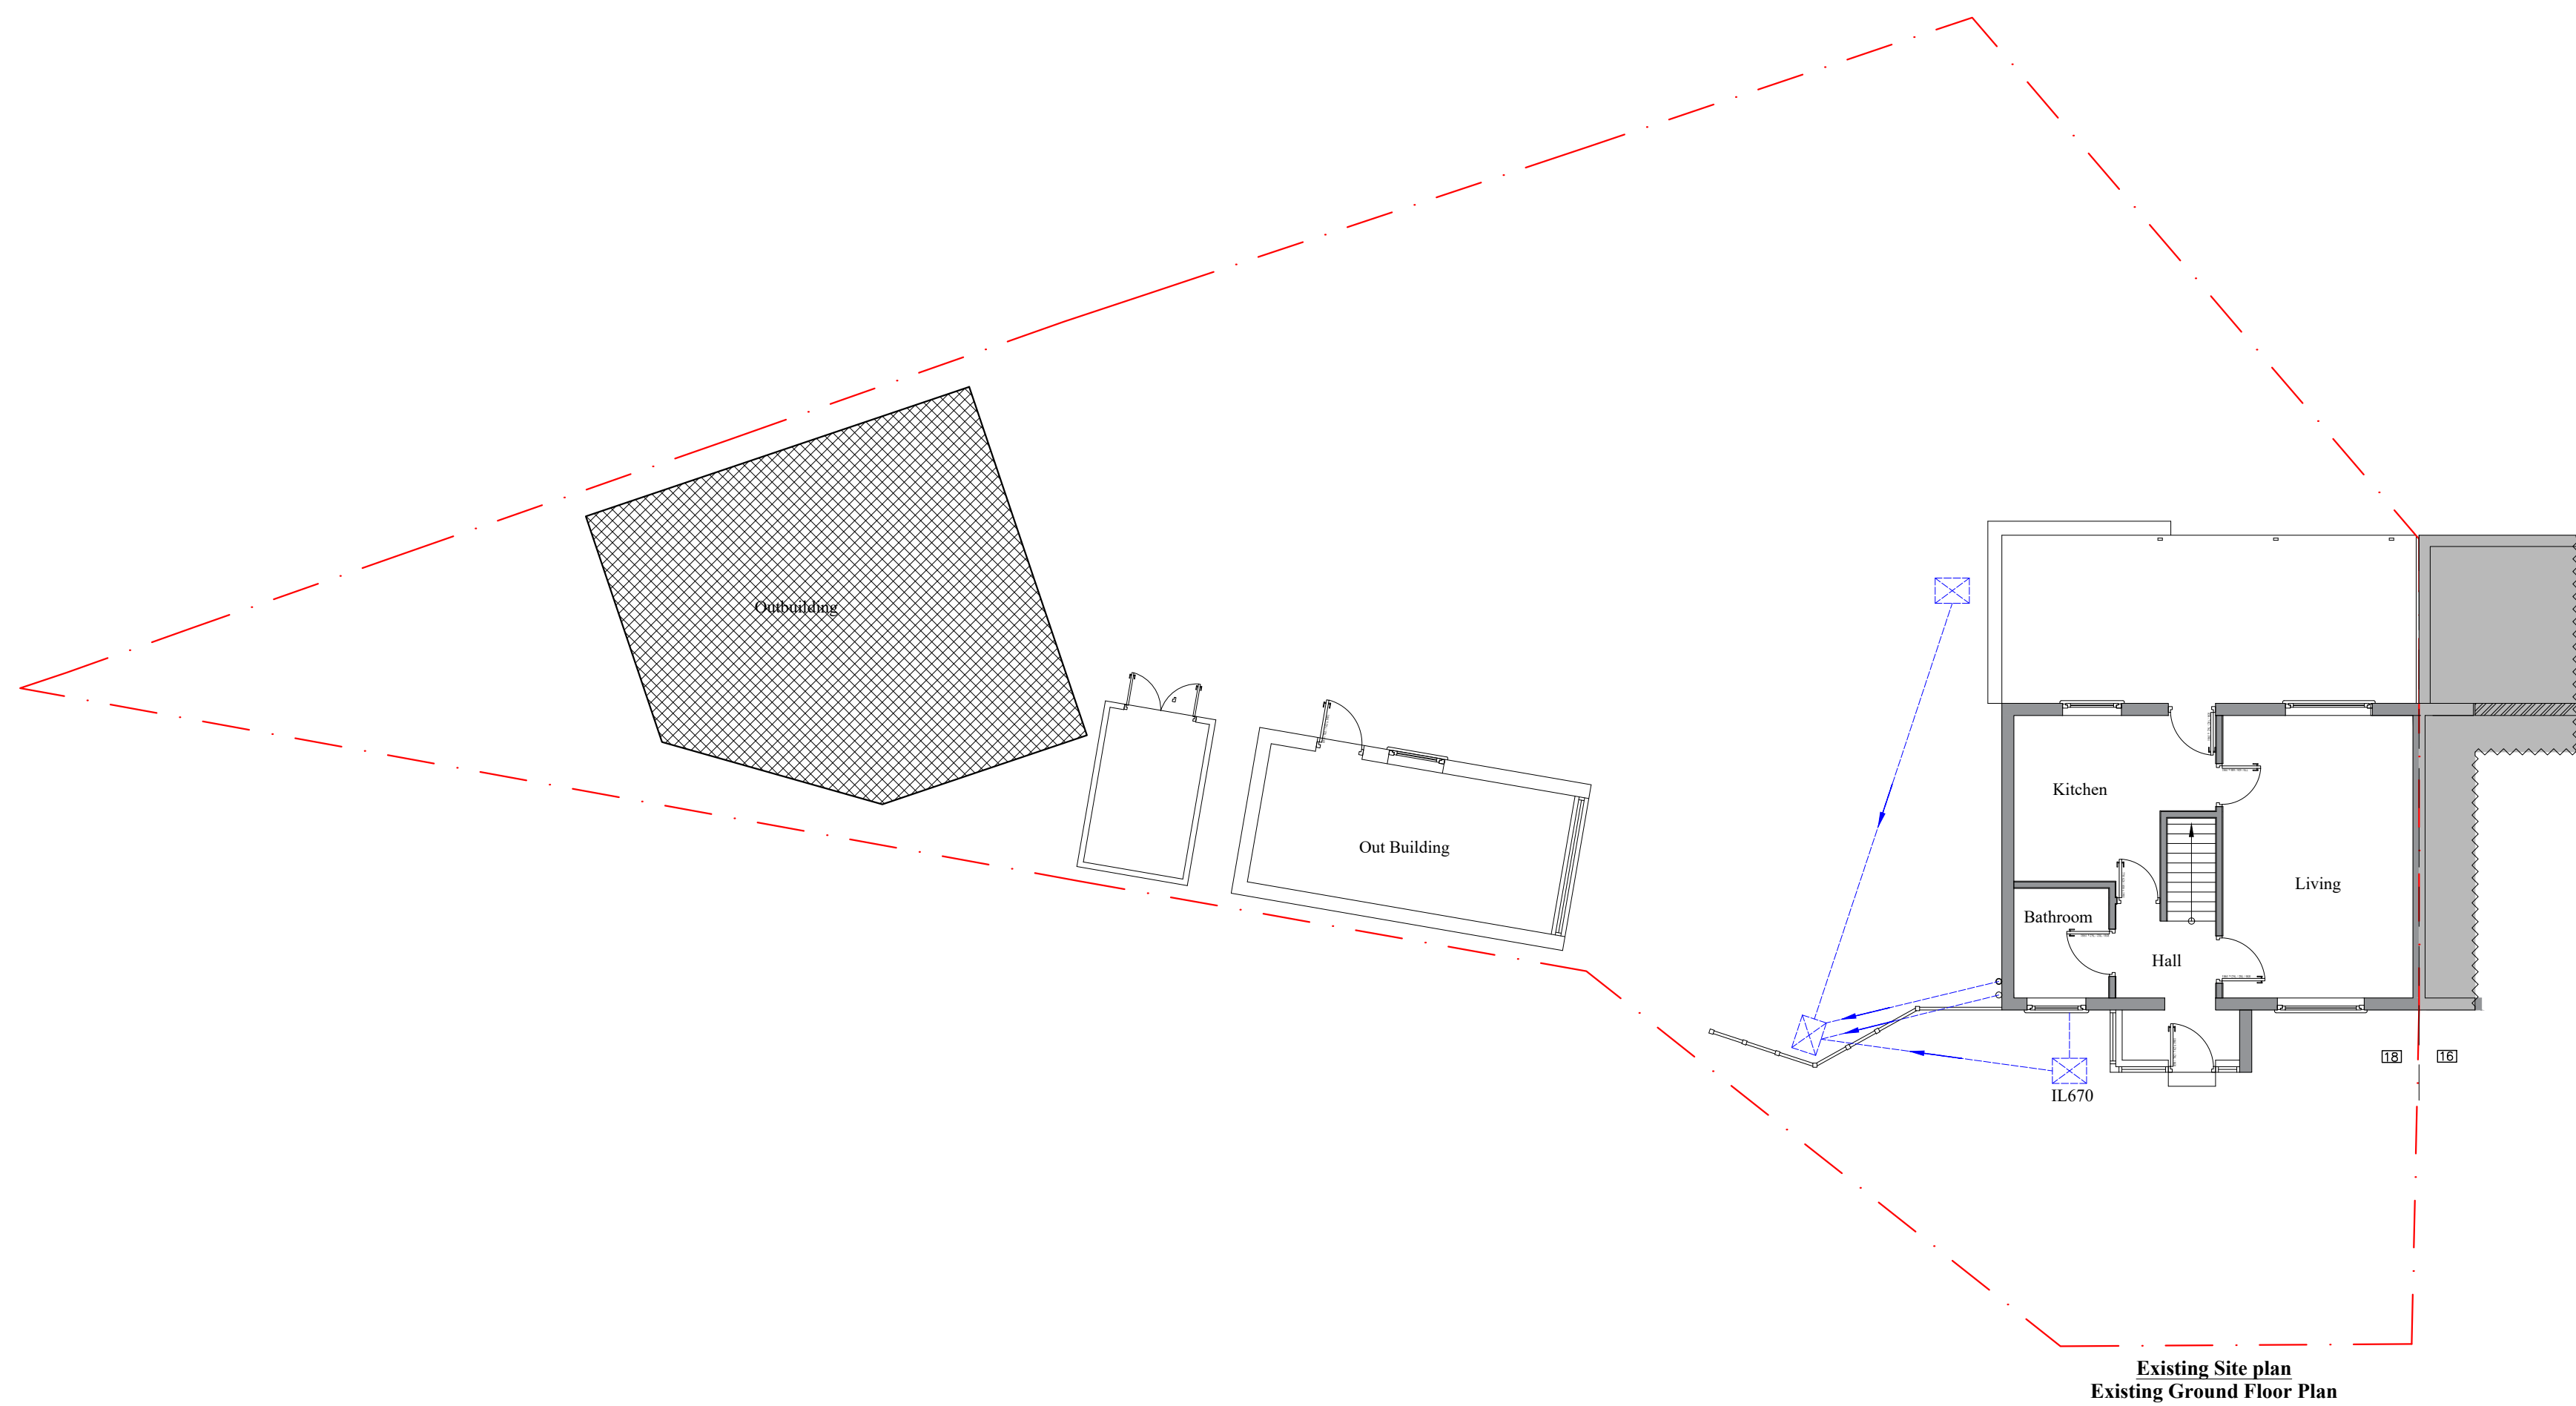

Application for Householder Planning Permission.
Town and Country Planning Act 1990.
This drawing is for planning application only.
This drawing is © EnGage Reliance Ltd 2018-2026 Copyright.
Plans, drawings and material submitted to the council are protected by the Copyright Acts (Section 47, 1988 Act).
You may only use material which is downloaded or printed for consultation purposes.
Further copies must not be made without prior permission of the copyright owner.

	Stage: Planning	Descr.: Two storey rear and side extension, loft dormer	Job Number: 18SC	Drawing Number: 02			
		Client: Zbigniew Curylo	Scale: 1 : 100 @ A1	Revision Suffix:			
	Drawing Title: Existing Plans	Site Address: 18 South Close, West Drayton, UB7 9LS	Date: 20/09/2026	Drawn By: MT		Checked By: AA	

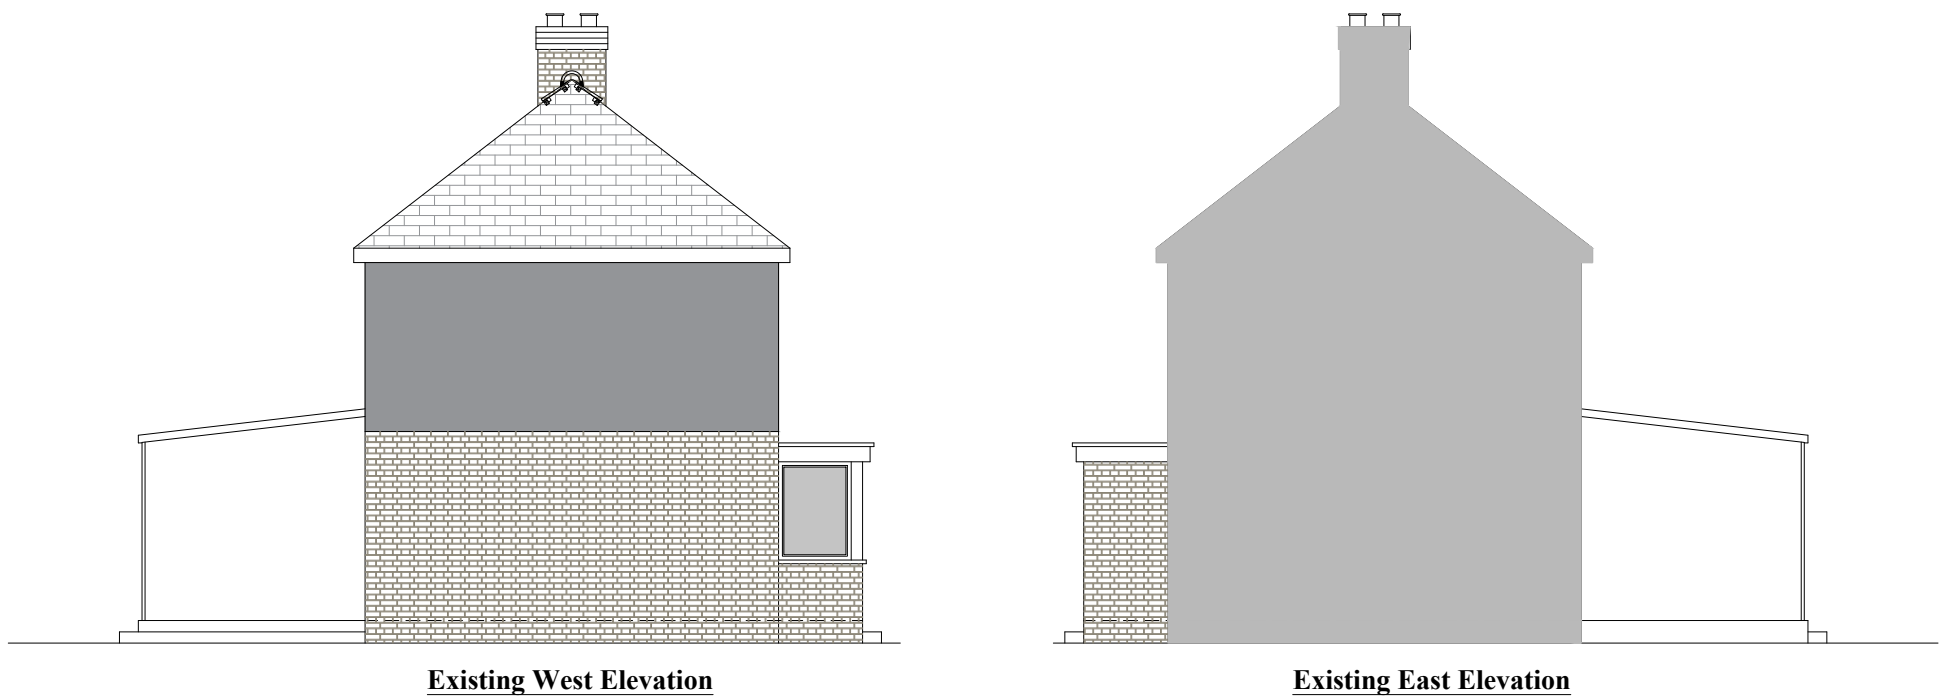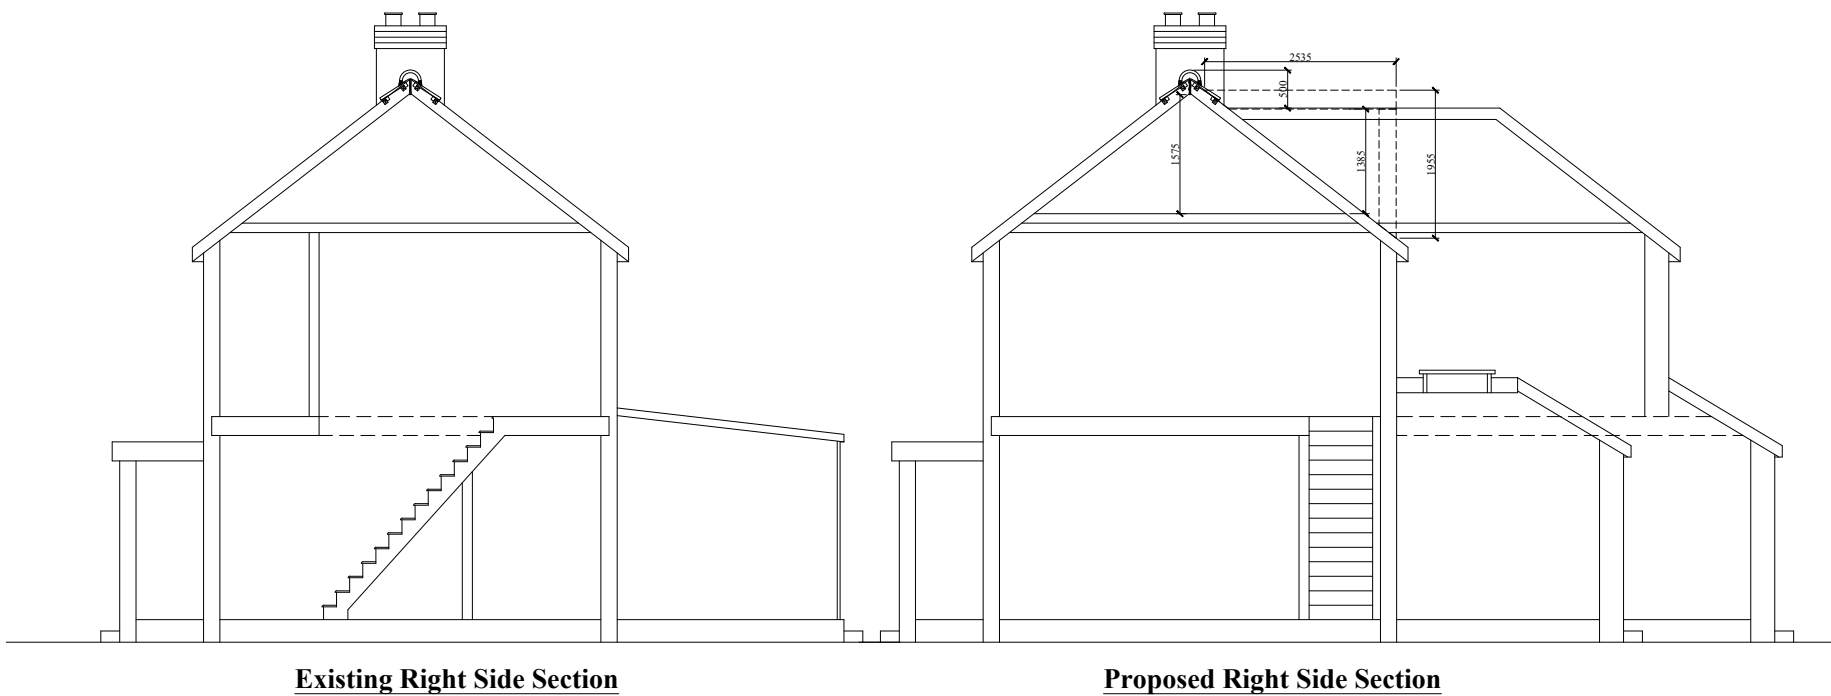

Application for Householder Planning Permission.
Town and Country Planning Act 1990.
This drawing is for planning application only.
This drawing is © EnGage Reliance Ltd 2018-2026 Copyright.
Plans, drawings and material submitted to the council are protected by the Copyright Acts (Section 47. 1988 Act).
You may only use material which is downloaded or printed for consultation purposes.
Further copies must not be made without prior permission of the copyright owner.

	Stage: Planning	Descr.: Two storey rear and side extension, loft dormer	Job Number: 18SC	Drawing Number: 04					
		Client: Zbigniew Curylo	Scale: 1 : 100 @ A1	Revision Suffix:					
	Drawing Title: Existing and Proposed Sections and Elevations	Site Address: 18 South Close, West Drayton, UB7 9LS	Date: 20/09/2026	Drawn By: MT			Checked By: AA		