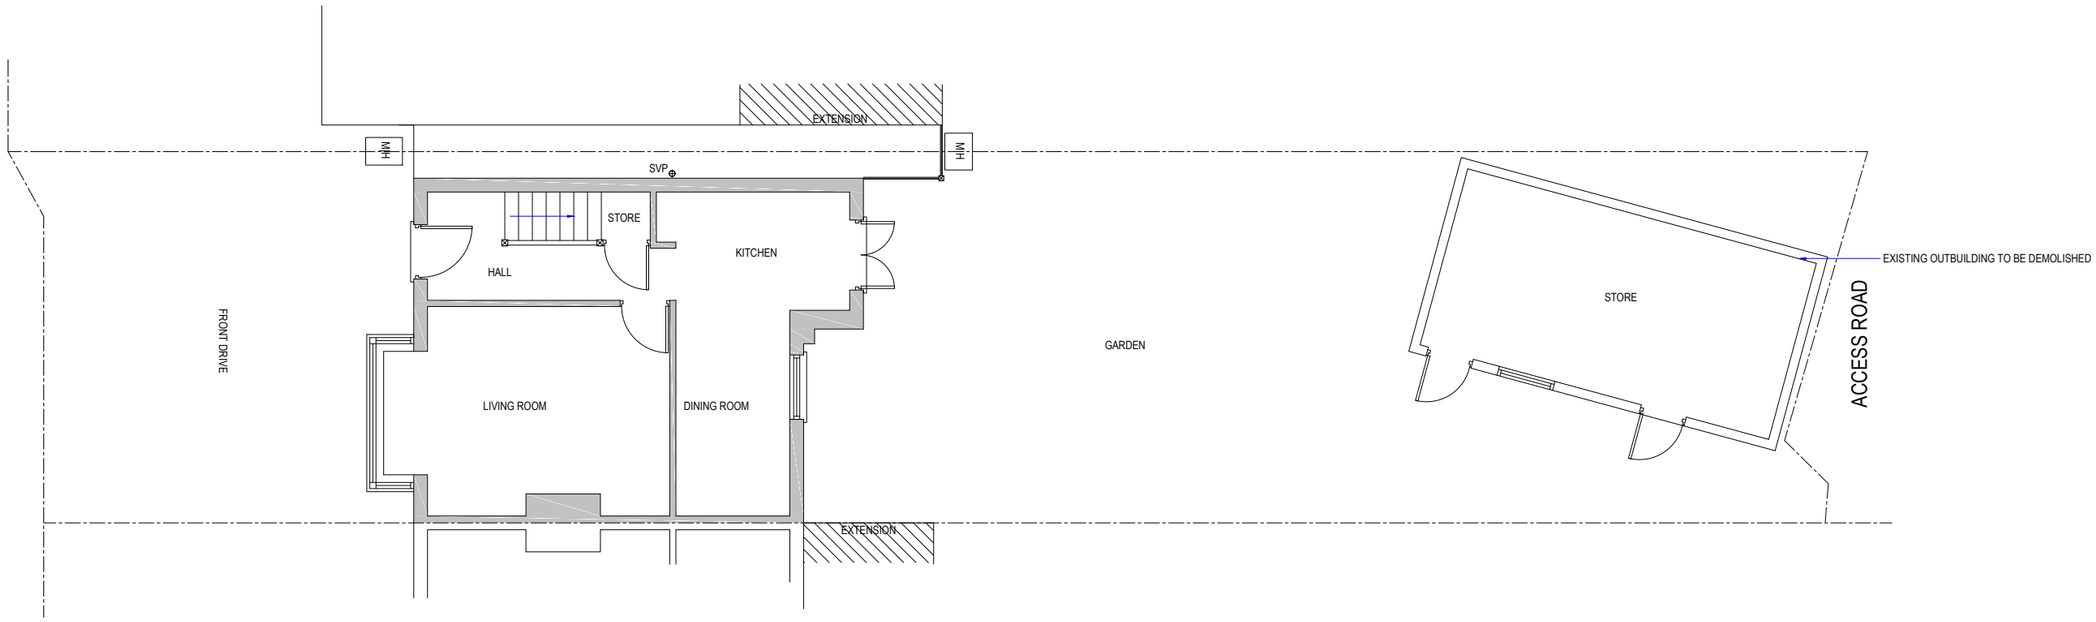

0 1 2 3 4 5 6 7 8 9 10

SCALE - 1 : 100.

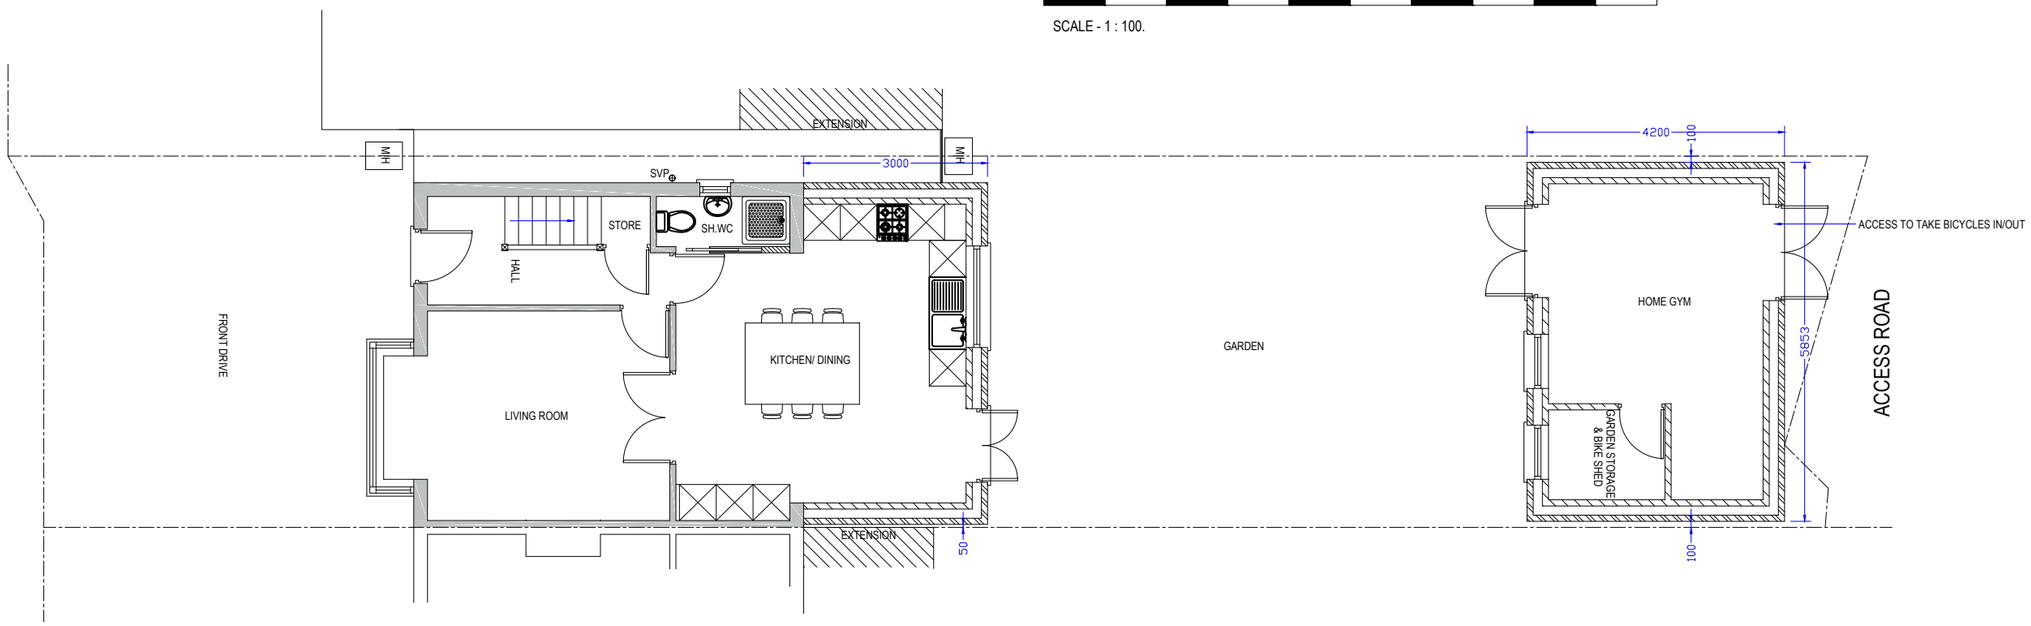

No.	DESCRIPTION	DATE

KALSI DESIGN
Architectural & Building Control Plans & Structural Design Services

20 Harrowdene Road
North Wembley, Middlesex, HA0 2JB.
Tel: 07956 6049 Email: gskalsi@btinternet.com

ISO - expand A3 (297.00 x 420.00 MM) 1:1

NOTES:

NOT FOR CONSTRUCTION

Client: Mr Mandeep Bagri & Miss Navleen Kaur

Job Title: 67 BEDFORD ROAD, RUISLIP HA4 6LX

Scale: 1: 100.

Size: A3

Drawn by: GSK

Date: JULY 2022

Drawing Title: EXISTING & PROPOSED GROUND FLOOR PLAN

Drawing No.: 1031 P 02