
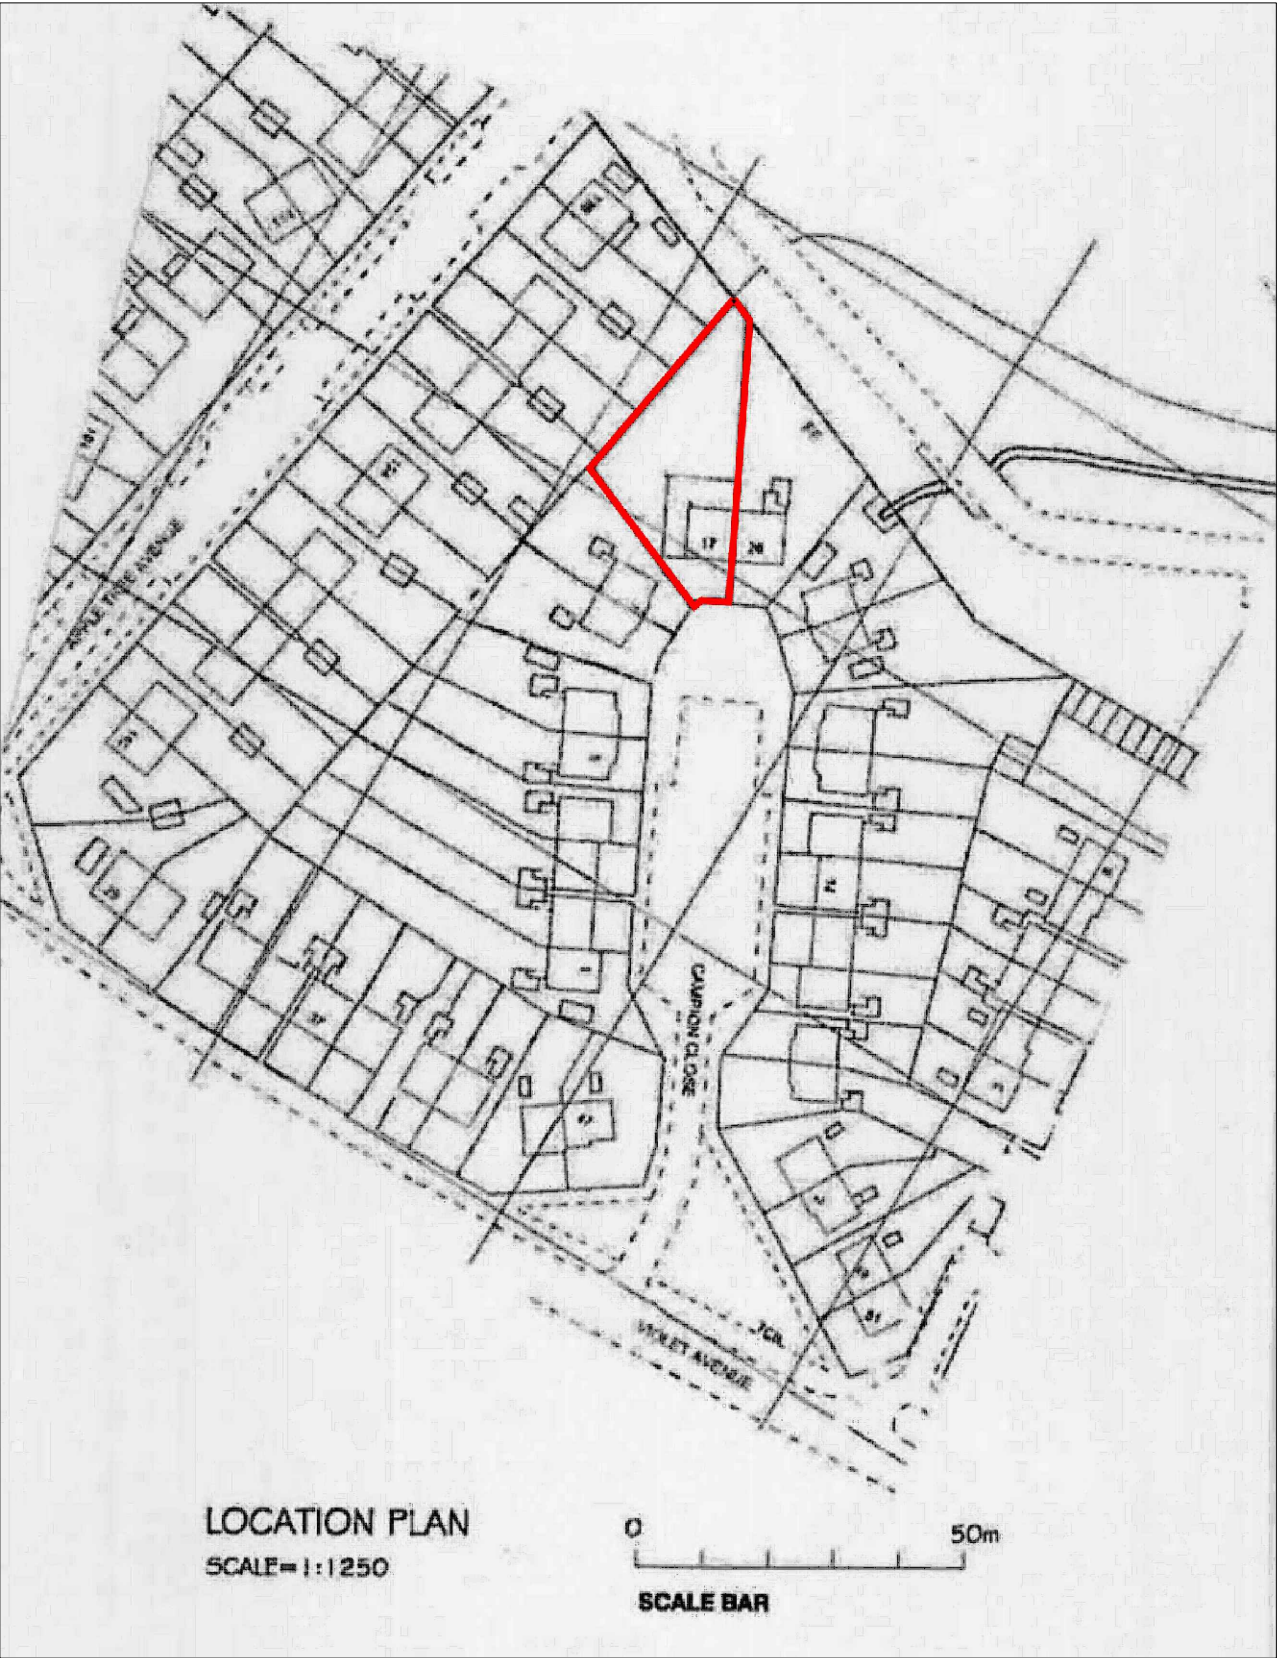


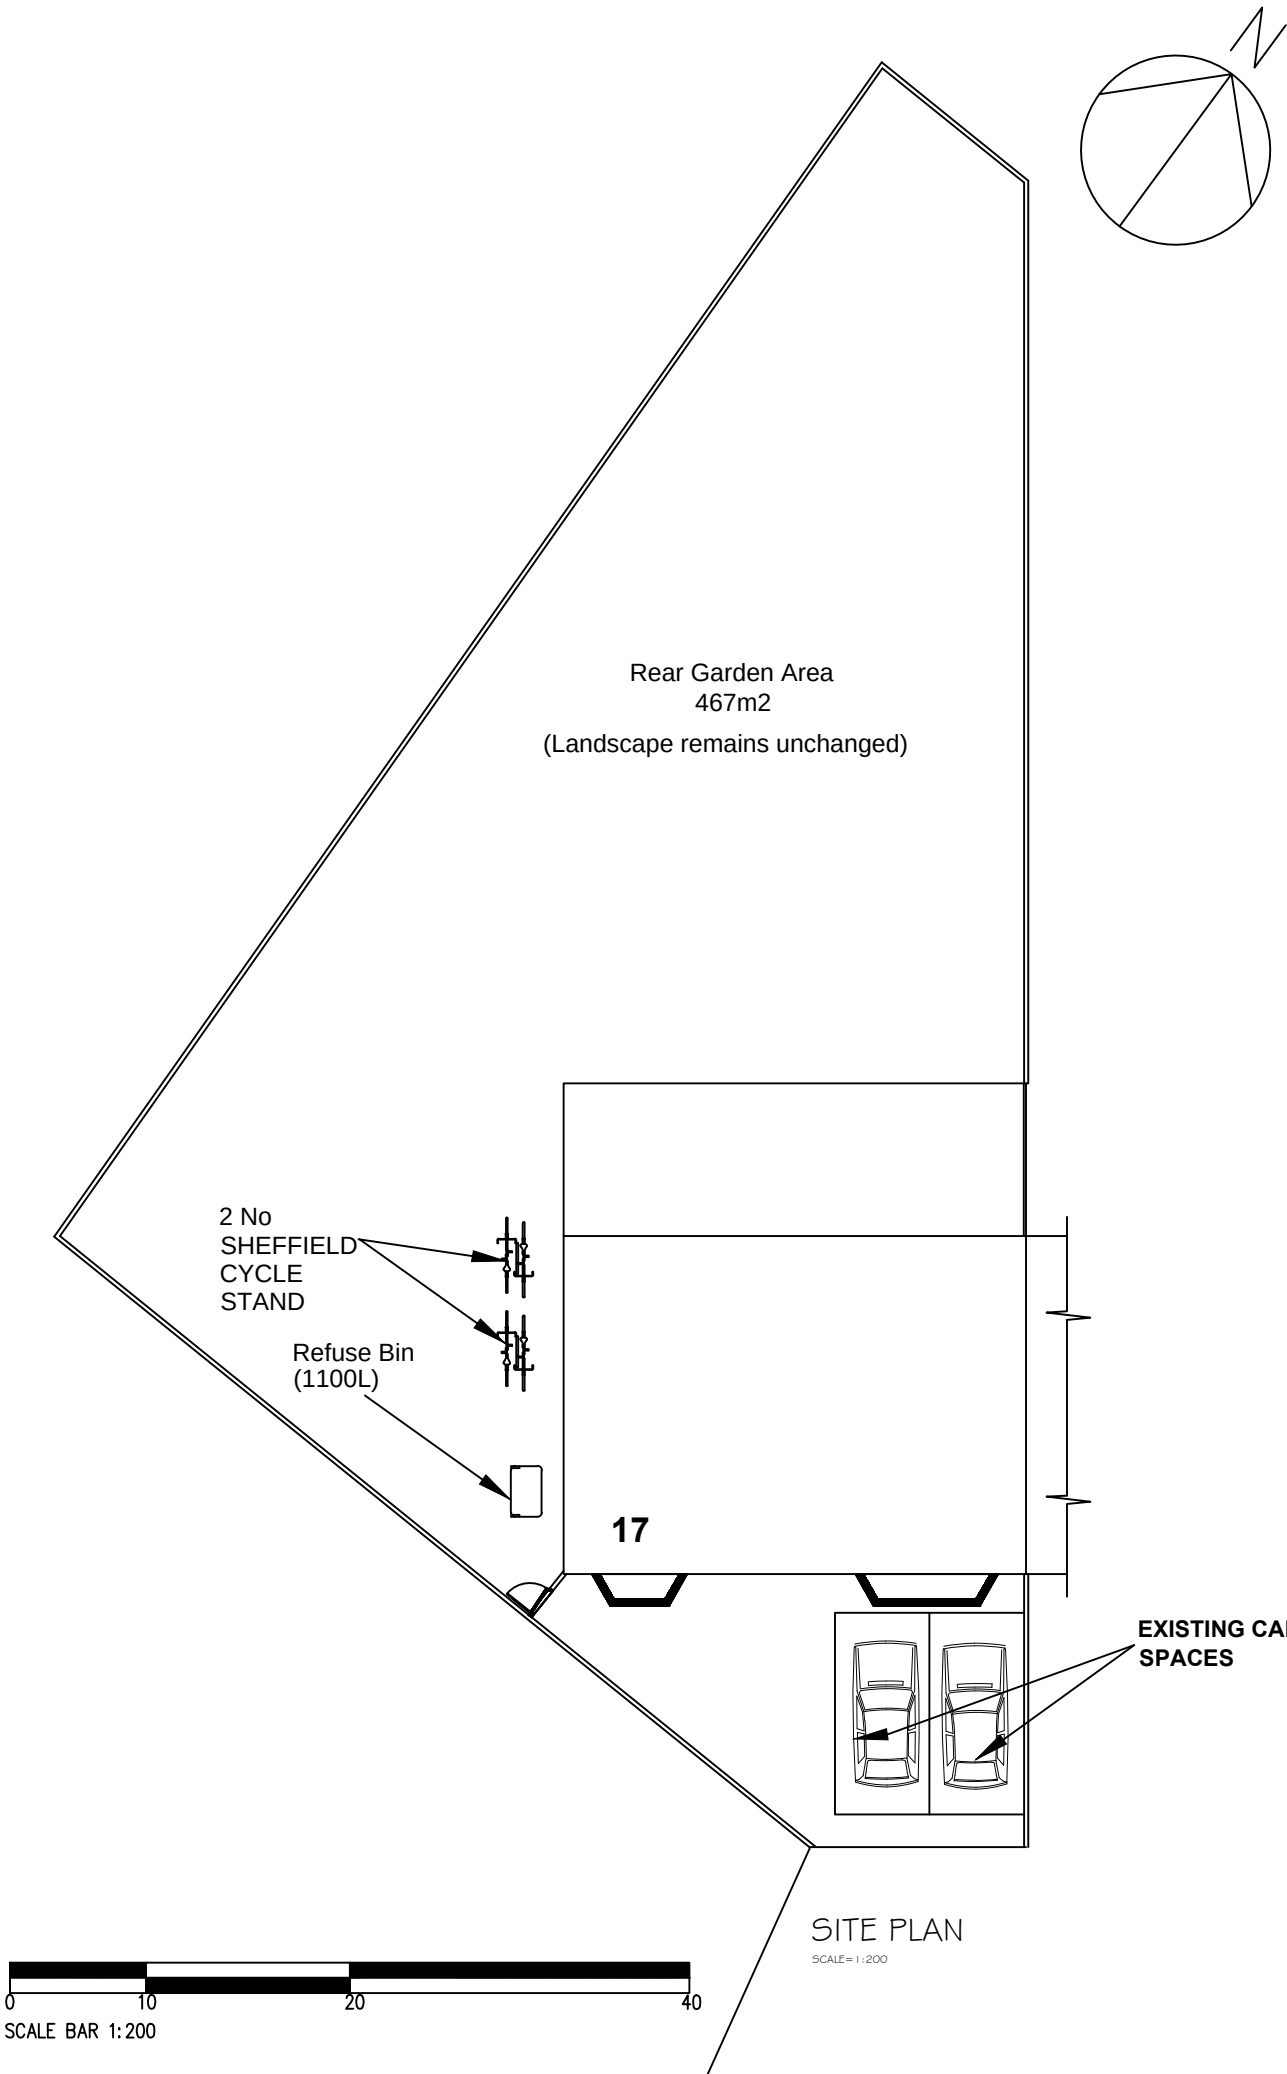

Hopewell Housing (UK) Ltd
Progress Business Centre - Unit 2
Whittle Park Way - Slough - SL1 6DQ

M: 07847 845 269 - O: 01628 902 471
E: l.rivas@hopewellhousing.co.uk

DO NOT SCALE IF IN DOUBT ASK.

No.	Revision/Issue	Date

Site Address 17 Campion Close - UB8 3PY Hillingdon	
Drawing Title Site Location & Plan	
Scale 1:200 & 1:1250	Checked by LR GB
Drawing No PR093-001	Date 19/09/18