

PROPOSED CONVERSION
OF EXISTING GARAGE TO
A BED ROOM


CLIENT

MR. GEORGE JONES.
NO. 6 KNOLL CRESCENT.
NORTHWOOD HANTS.

SECTION - A-A / ELEVATION - NW
SCALE 1:20. - APRIL 2019.

DRG. NO. NS/GJ/04

Bed Room

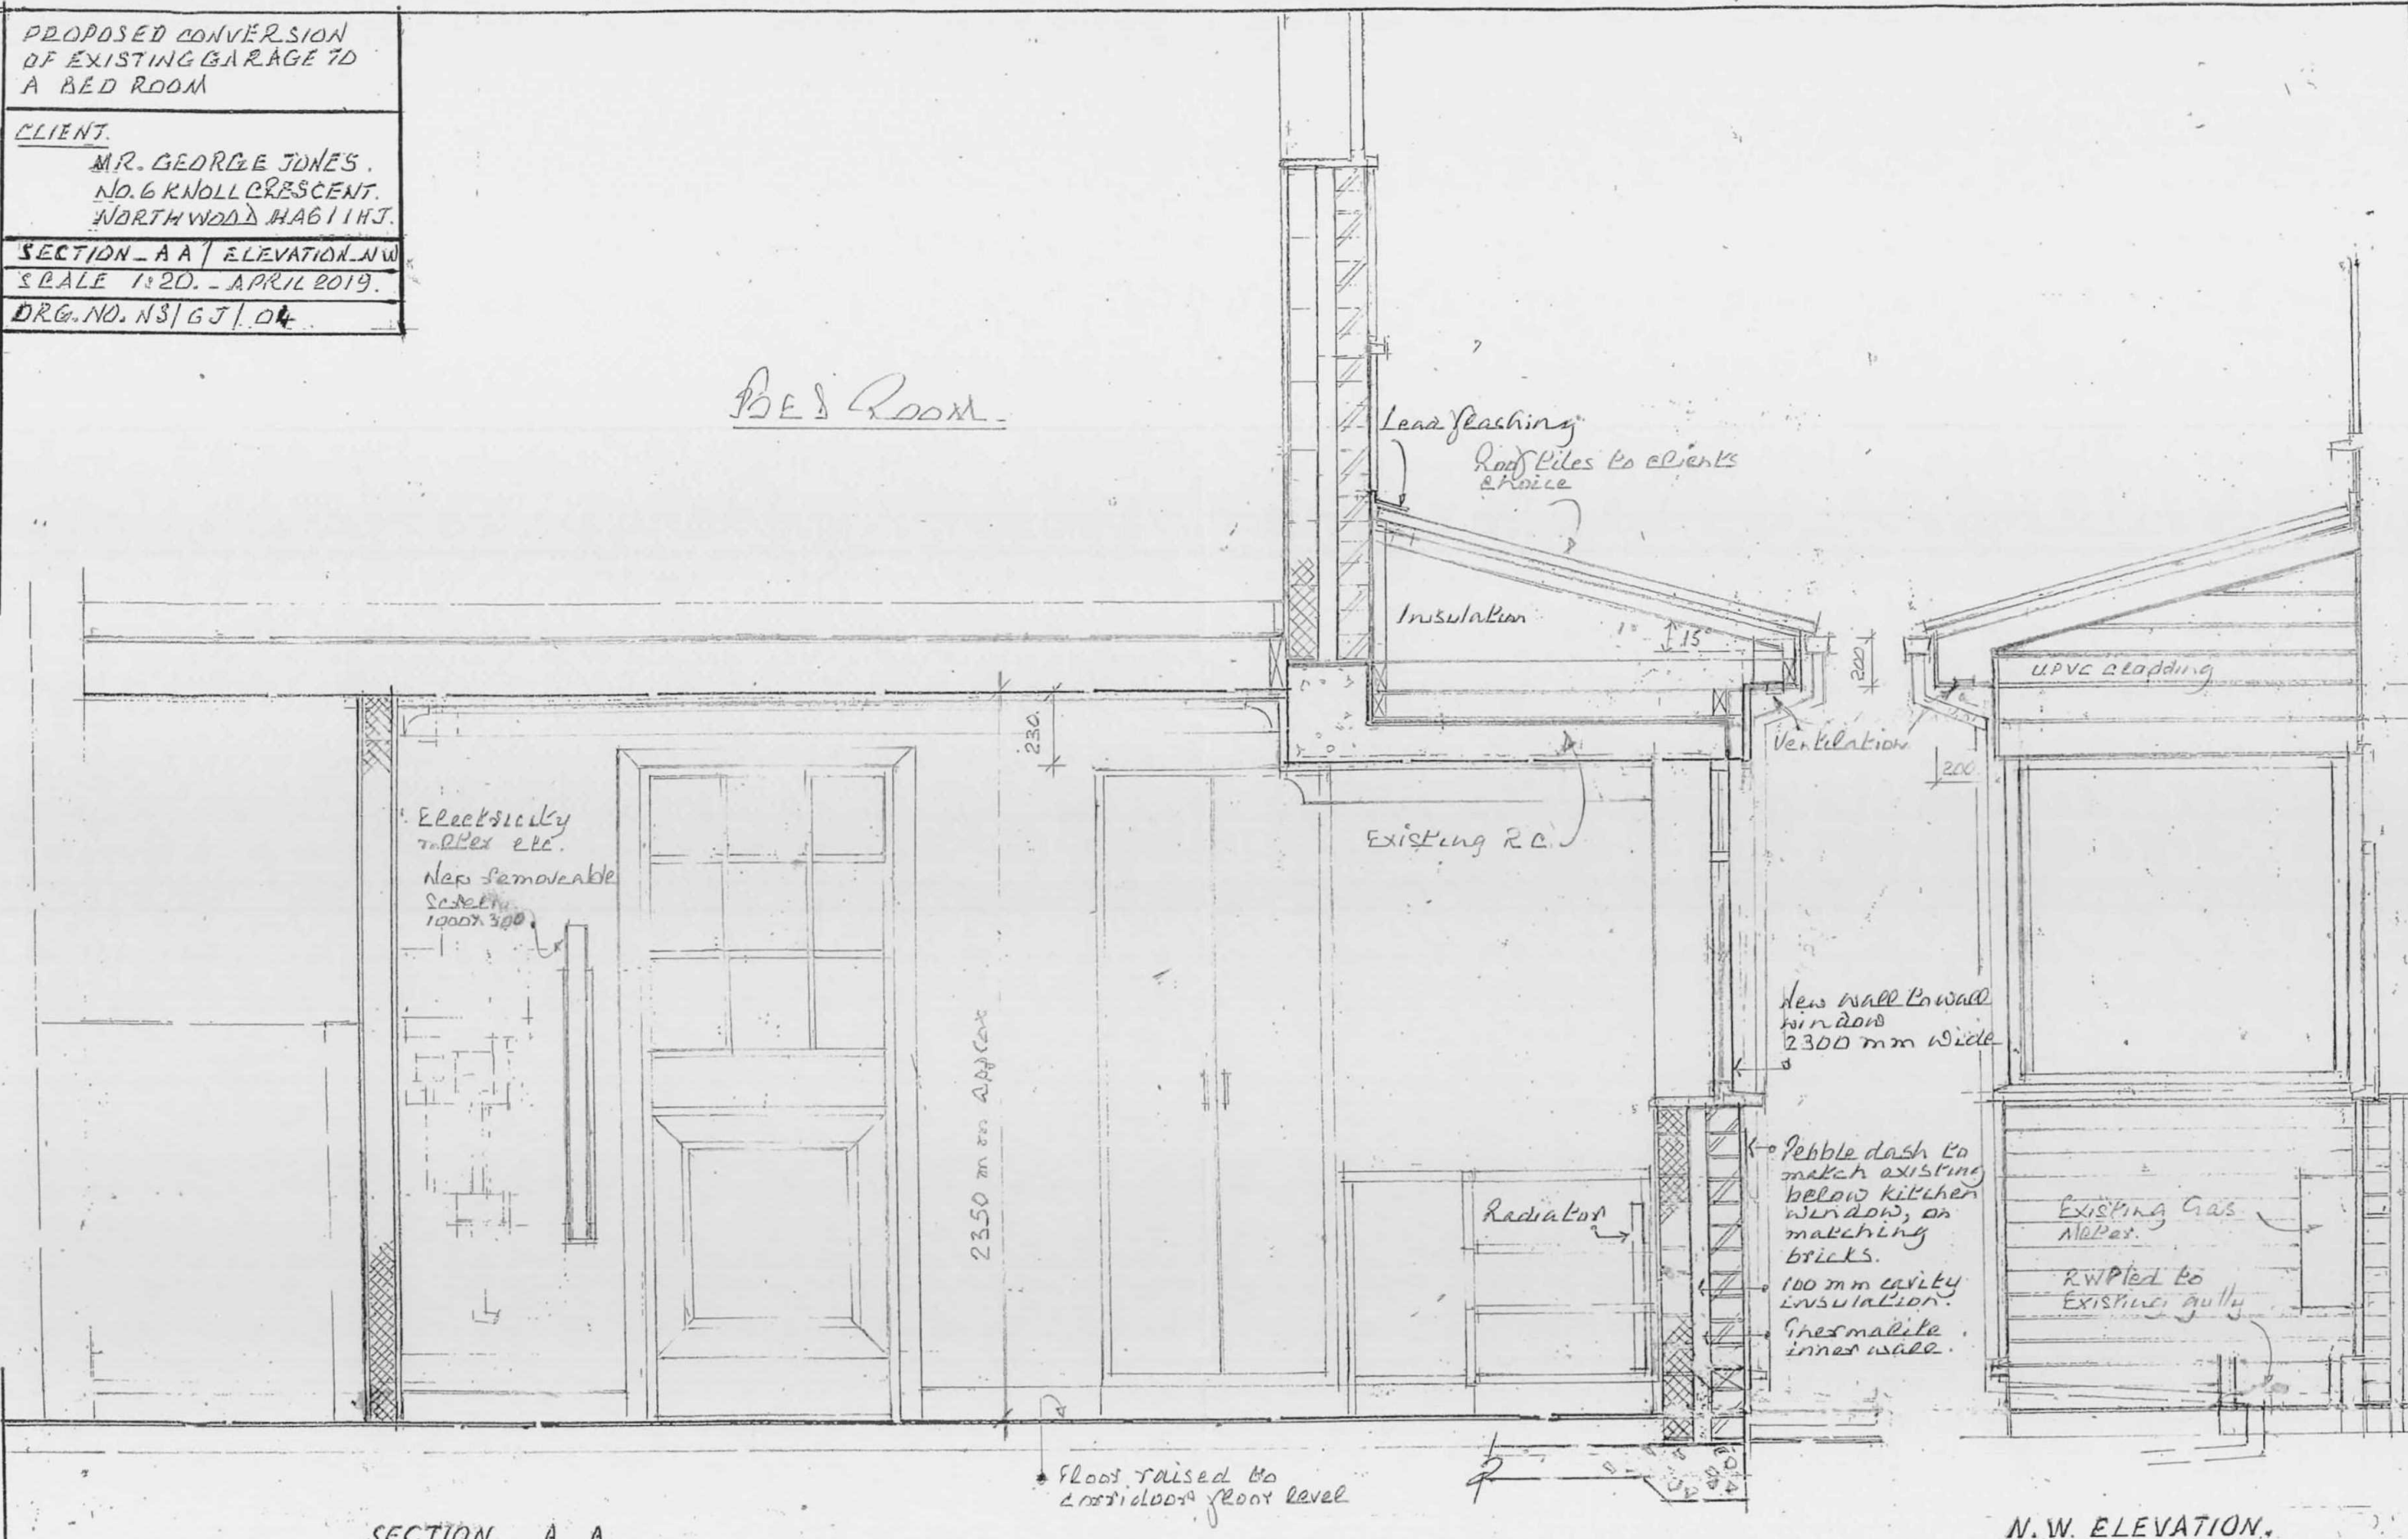

SECTION - A - A.

N.W. ELEVATION.