

PROPOSED CONVERSION OF
EXISTING GARAGE TO A BED
ROOM / FLAT ROOF MODIFICATION


CLIENT:

MR. GEORGE JONES.
NO. 6, KNOLL CRESCENT.
NORTHWOOD HAD H3.


ELEVATIONS - EXISTING / & PROPOSED

SCALE: 1:50 / AUG, 2019.

DRG. NO.: NS GJ 05.

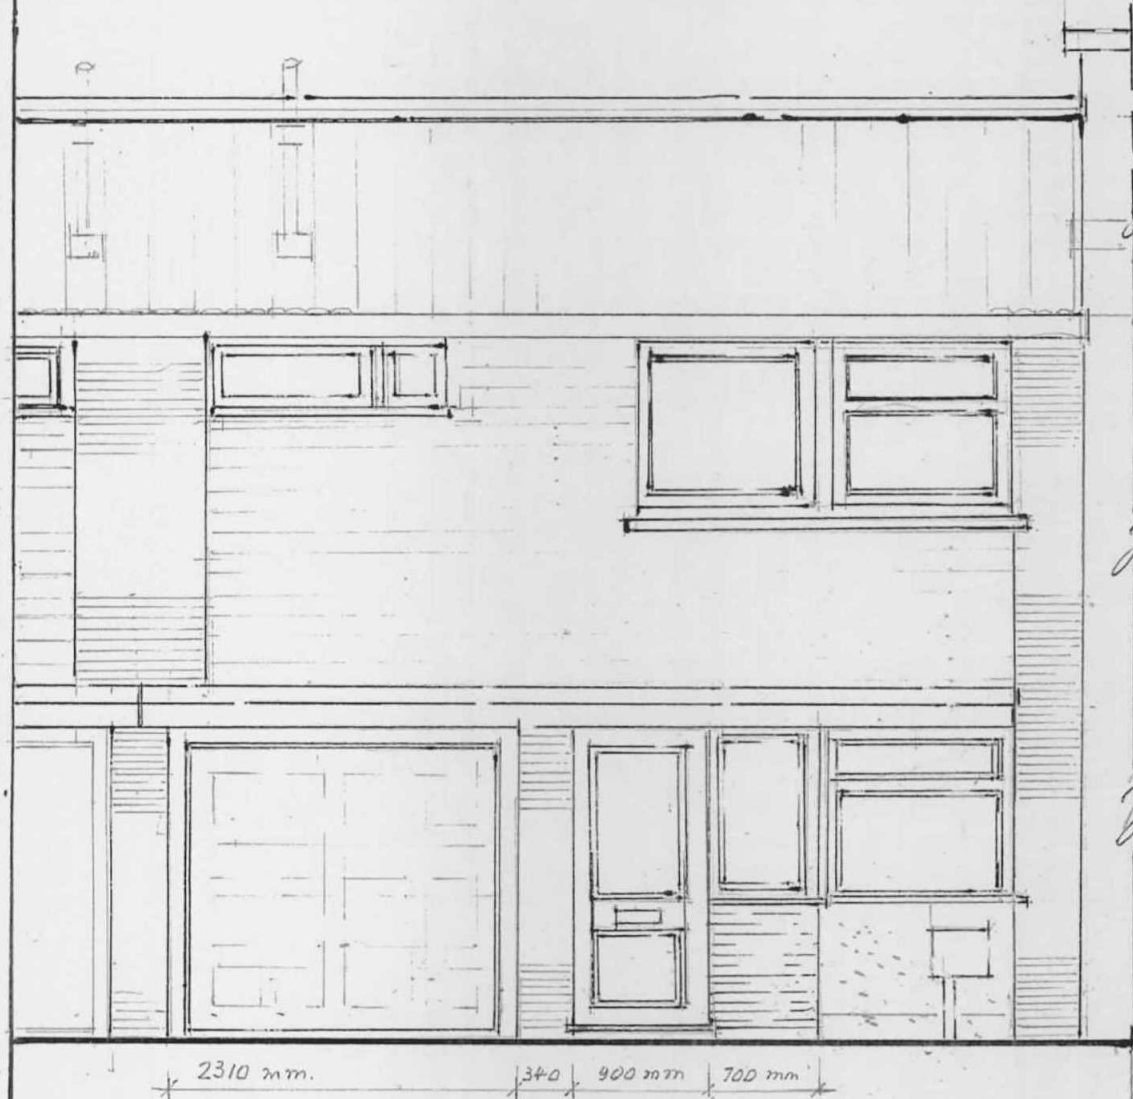

ELEVATION AS EXISTING - FRONT.

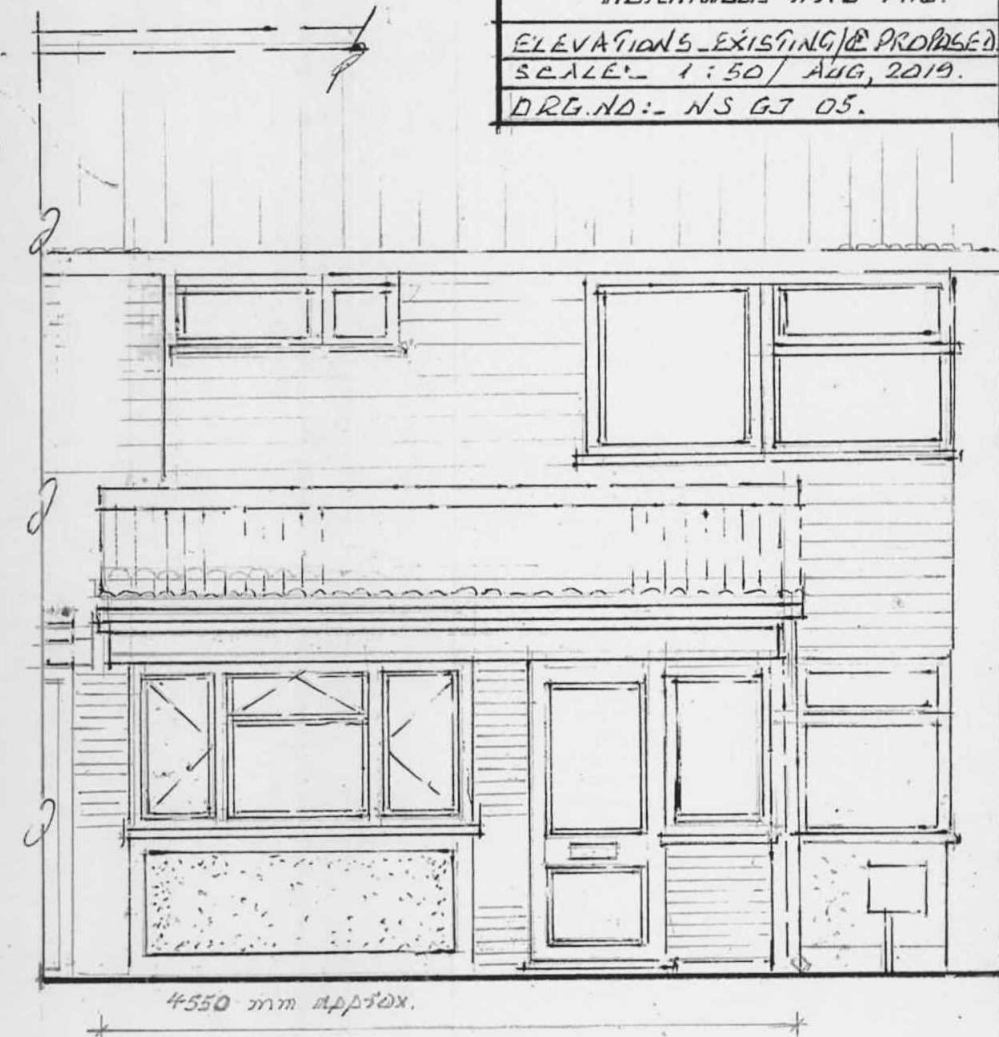

ELEVATION AS PROPOSED - FRONT.

Scale: 0. 1m 2m.