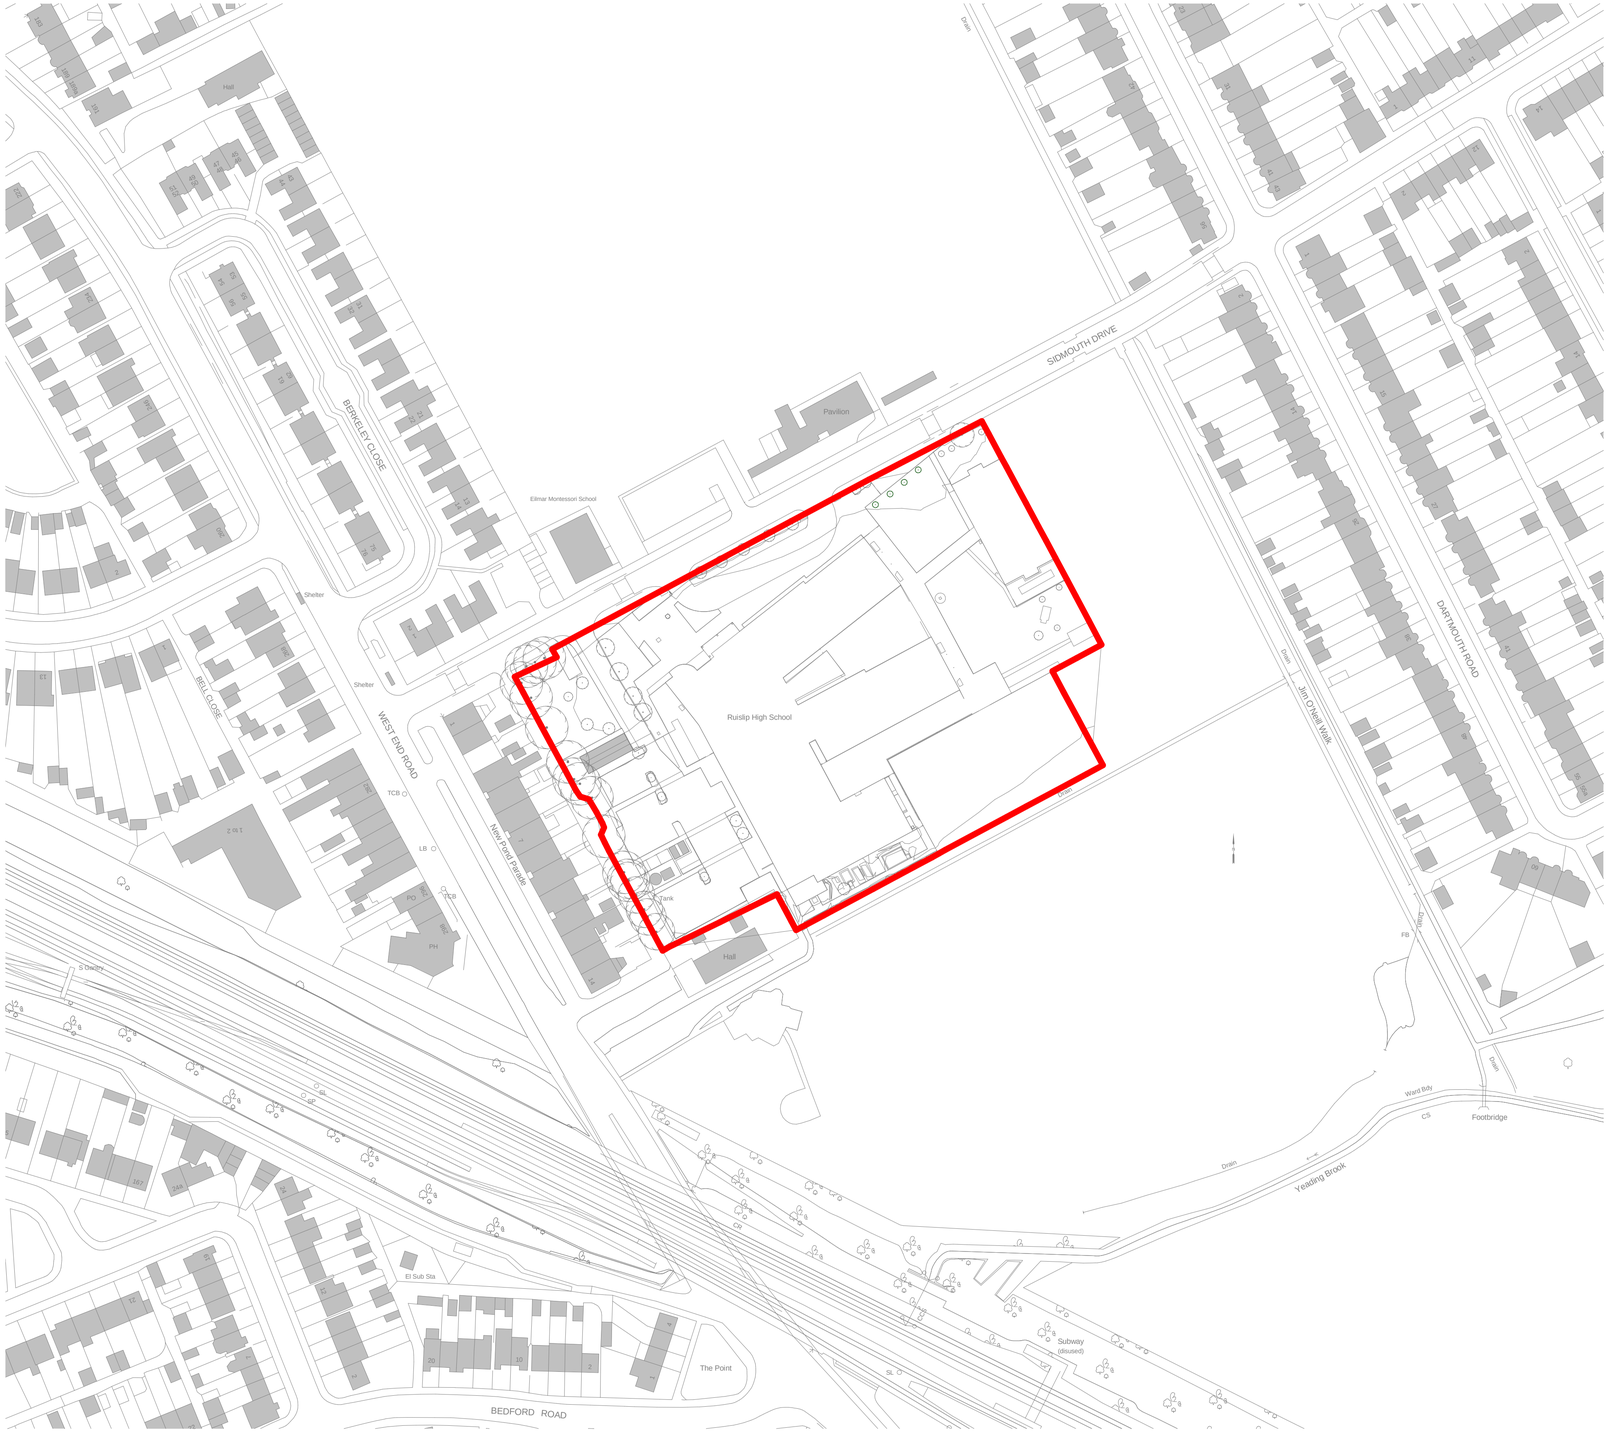

1 **Location Plan**
1 : 1000

0 10m 20m 40m 100m

Scale 1:1000

GENERAL NOTES

All rights reserved.

All drawings and written material appearing here, constitute original and unpublished work of the Architect and may not be duplicated, used or disclosed without written consent of the Architect.

Notes and material designations are typical for similar conditions unless otherwise indicated.

Do not scale from this drawing.

REV NO.	DATE	DESCRIPTION
C	31/08/2017	Planning Submission
B	04/08/2017	Draft Planning Issue 2
A	14/07/2017	Draft Planning Issue 1

KEY PLAN

PROJECT

Ruislip High School

CLIENT

London Borough of Hillingdon

HILLINGDON LONDON

CALLISONRTKL
A DESIGN CONSULTANCY OF ARCADIS

CallisonRTKL, 25 Farringdon Street, 10th Floor, London, EC4A 4AB, T:+44(0)20 7306 0404

SHEET IDENTIFICATION

TITLE

LOCATION PLAN

STATUS

Planning

PROJECT NUMBER
050-160089

DATE DRAWN: **12/07/17**
SCALE @ A1: **1 : 1000**
DRAWN BY: **WA**
CHECKED BY: **RD**

DRAWING NUMBER
R-A-10000

REVISION
C

24/Aug/2017 10:55:55

© 2016 CallisonRTKL UK Ltd