



1 North West
1 : 200

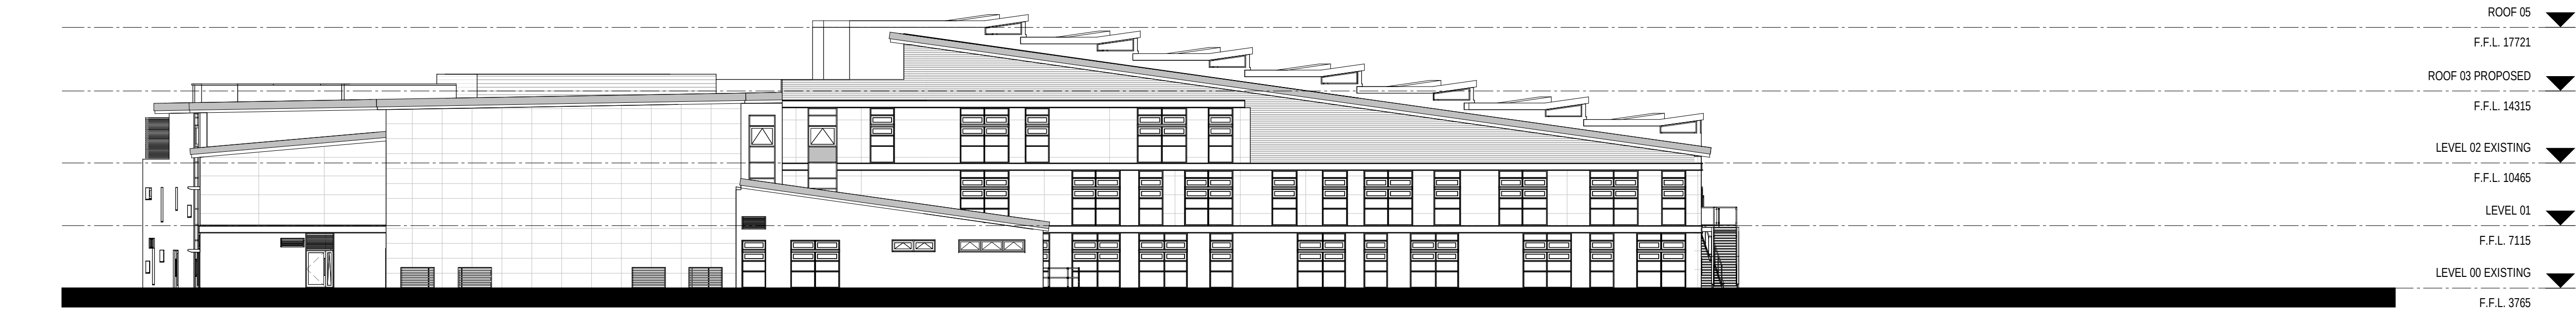

2 South East
1 : 200

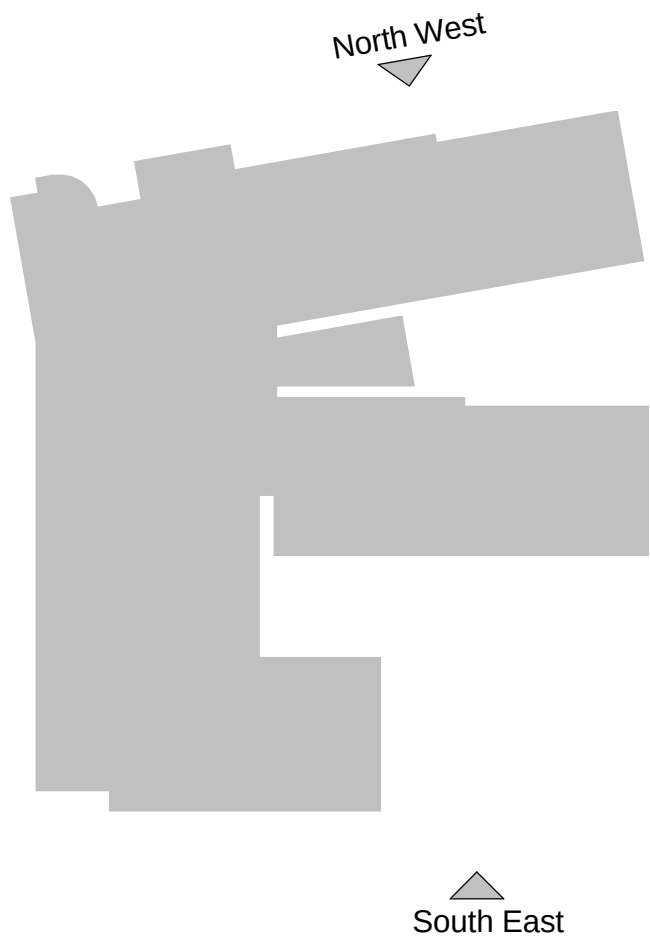

GENERAL NOTES

All rights reserved.

All drawings and written material appearing here, constitute original and unpublished work of the Architect and may not be duplicated, used or disclosed without written consent of the Architect.

Notes and material designations are typical for similar conditions unless otherwise indicated.

Do not scale from this drawing.

REV NO.	DATE	DESCRIPTION
C	31/08/2017	Planning Submission
B	04/08/2017	Draft Planning Issue 2
A	14/07/2017	Draft Planning Issue 1

KEY PLAN

PROJECT

Ruislip High School

CLIENT

London Borough of
Hillingdon



CALLISORRTKLTM
A DESIGN CONSULTANCY OF ARCADIS
CallisorRTKL, 25 Farringdon Street, 10th Floor, London, EC4A 4AB,
T: +44 (0)20 7306 0404

SHEET IDENTIFICATION

TITLE

**EXISTING ELEVATIONS
(B&W)**

STATUS

Planning

PROJECT NUMBER 050-160089	DATE DRAWN: SCALE @ A1: DRAWN BY: CHECKED BY:	12/07/17 1 : 200 WA RD
-------------------------------------	--	---------------------------------

DRAWING NUMBER R-A-20101	REVISION C
------------------------------------	----------------------