

GENERAL NOTES

All rights reserved.


All drawings and written material appearing here, constitute original and unpublished work of the Architect and may not be duplicated, used or disclosed without written consent of the Architect.

Notes and material designations are typical for similar conditions unless otherwise indicated.

Do not scale from this drawing.



1 South West
1 : 200

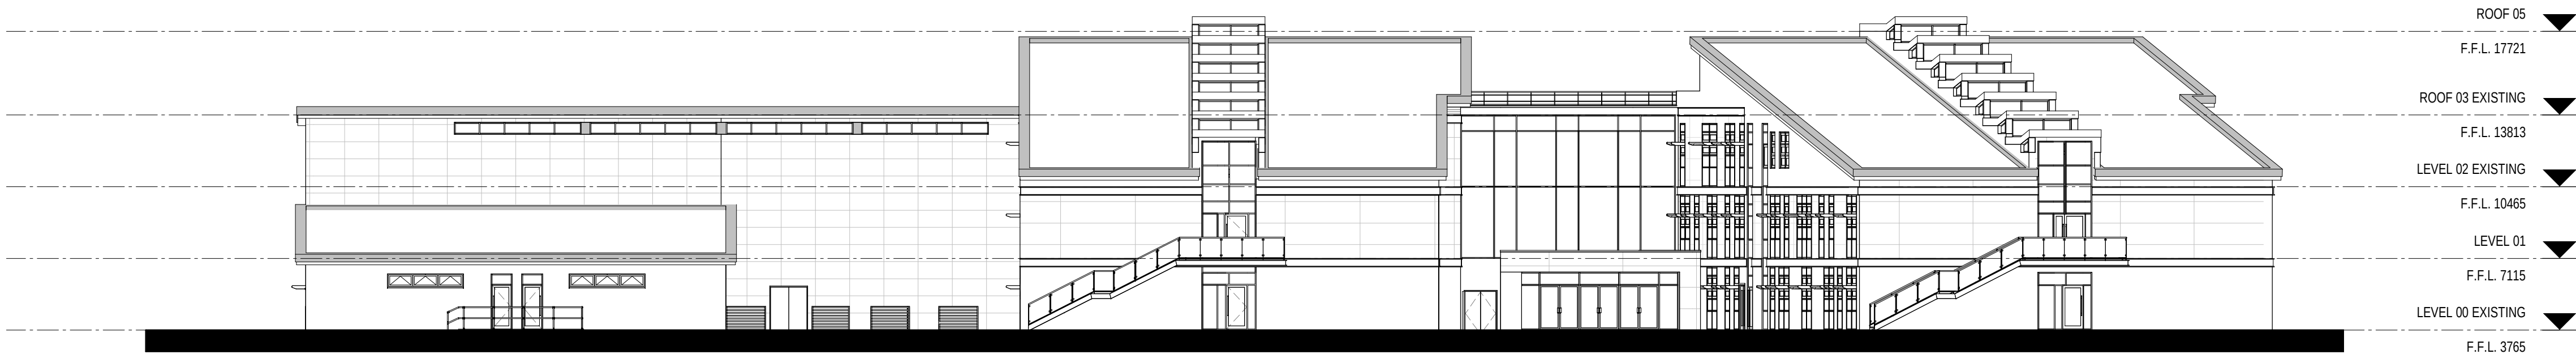

2 North East
1 : 200



REV NO.	DATE	DESCRIPTION
C	31/08/2017	Planning Submission
B	04/08/2017	Draft Planning Issue 2
A	14/07/2017	Draft Planning Issue 1

KEY PLAN

PROJECT

Ruislip High School

CLIENT

London Borough of Hillingdon



CALLISORRTKLTM
A DESIGN CONSULTANCY OF ARCADIS
CallisorRTKL, 25 Farringdon Street, 10th Floor, London, EC4A 4AB,
T: +44(0)20 7306 0404

SHEET IDENTIFICATION

TITLE

EXISTING ELEVATIONS (B&W)

STATUS

Planning

PROJECT NUMBER 050-160089	DATE DRAWN 12/07/17
DRAWN BY: WA	SCALE @ A1: 1 : 200
CHECKED BY: RD	

DRAWING NUMBER R-A-20102	REVISION C
------------------------------------	----------------------