


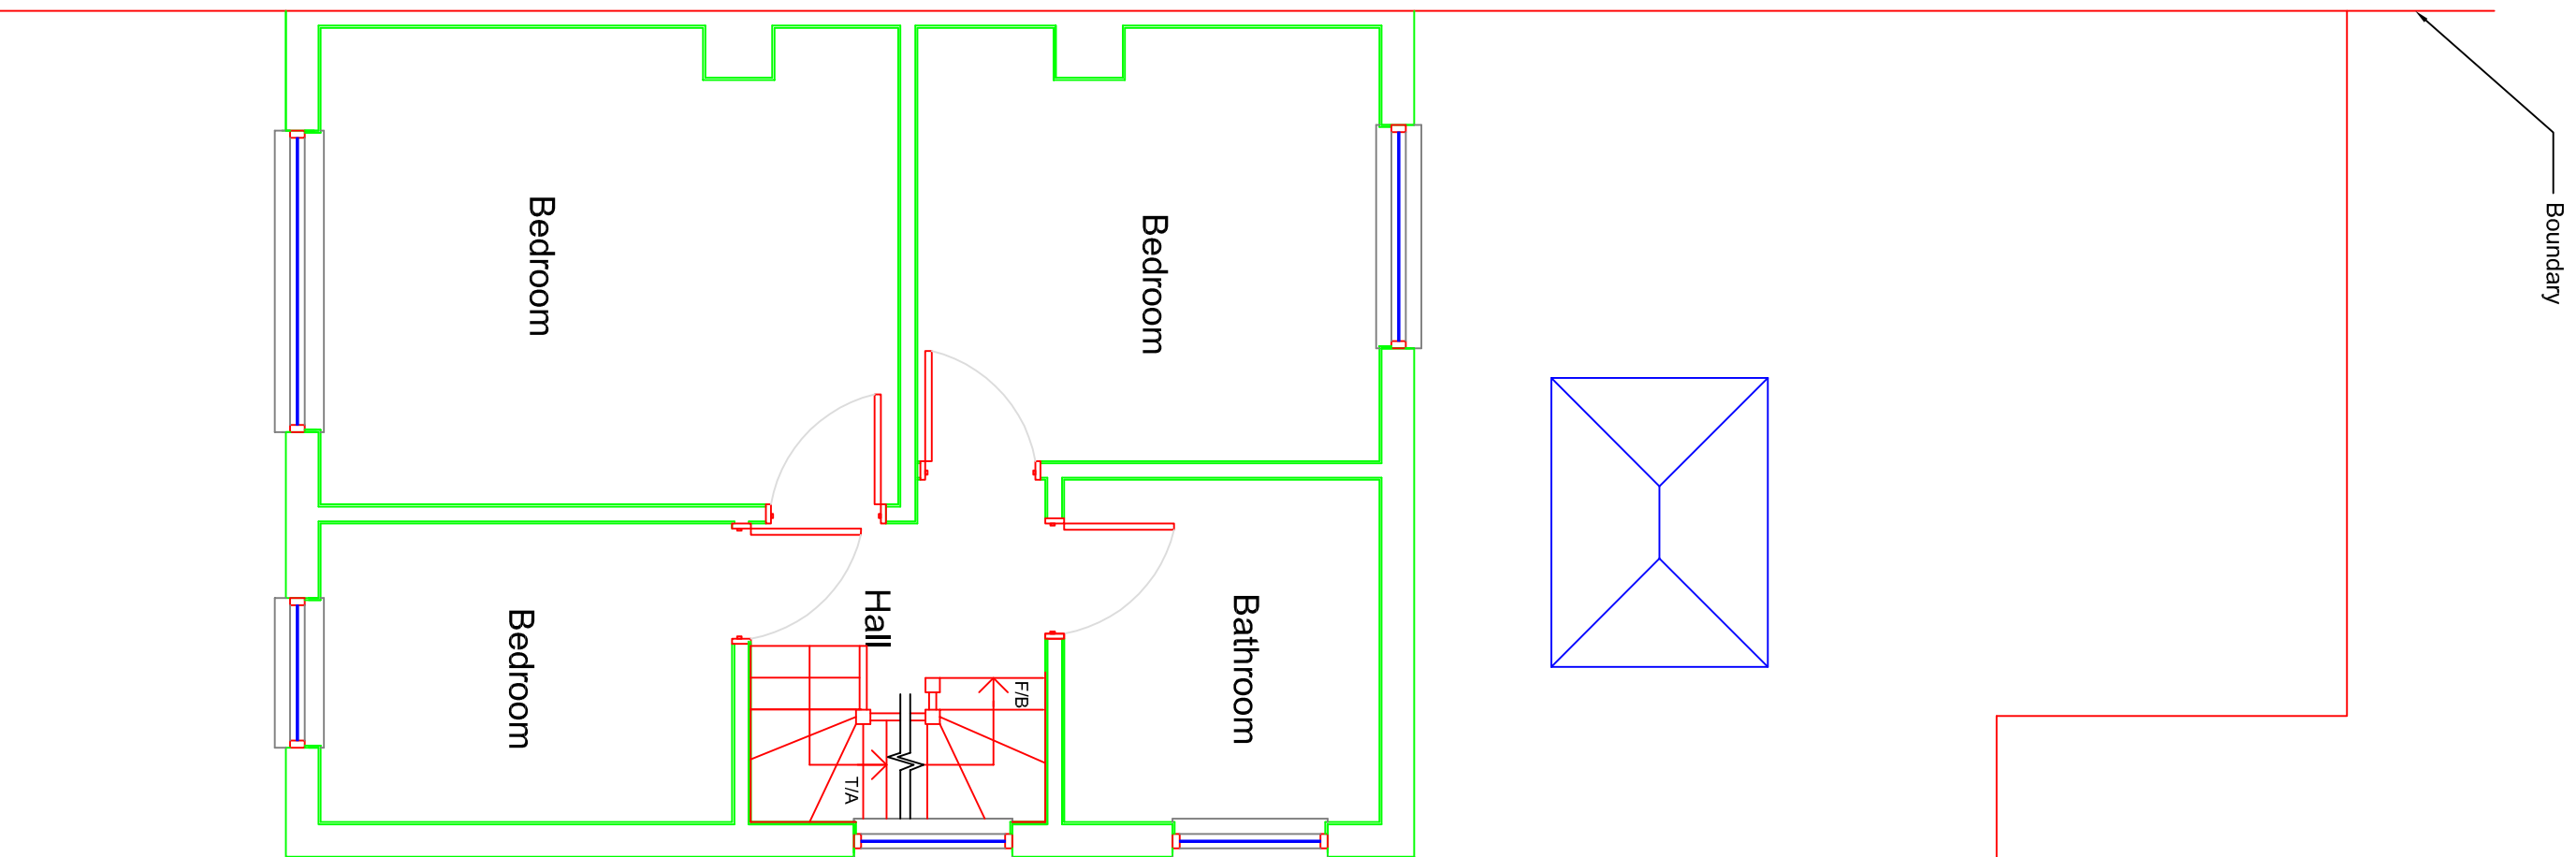

PROPOSED FIRST FLOOR PLAN
1:50