


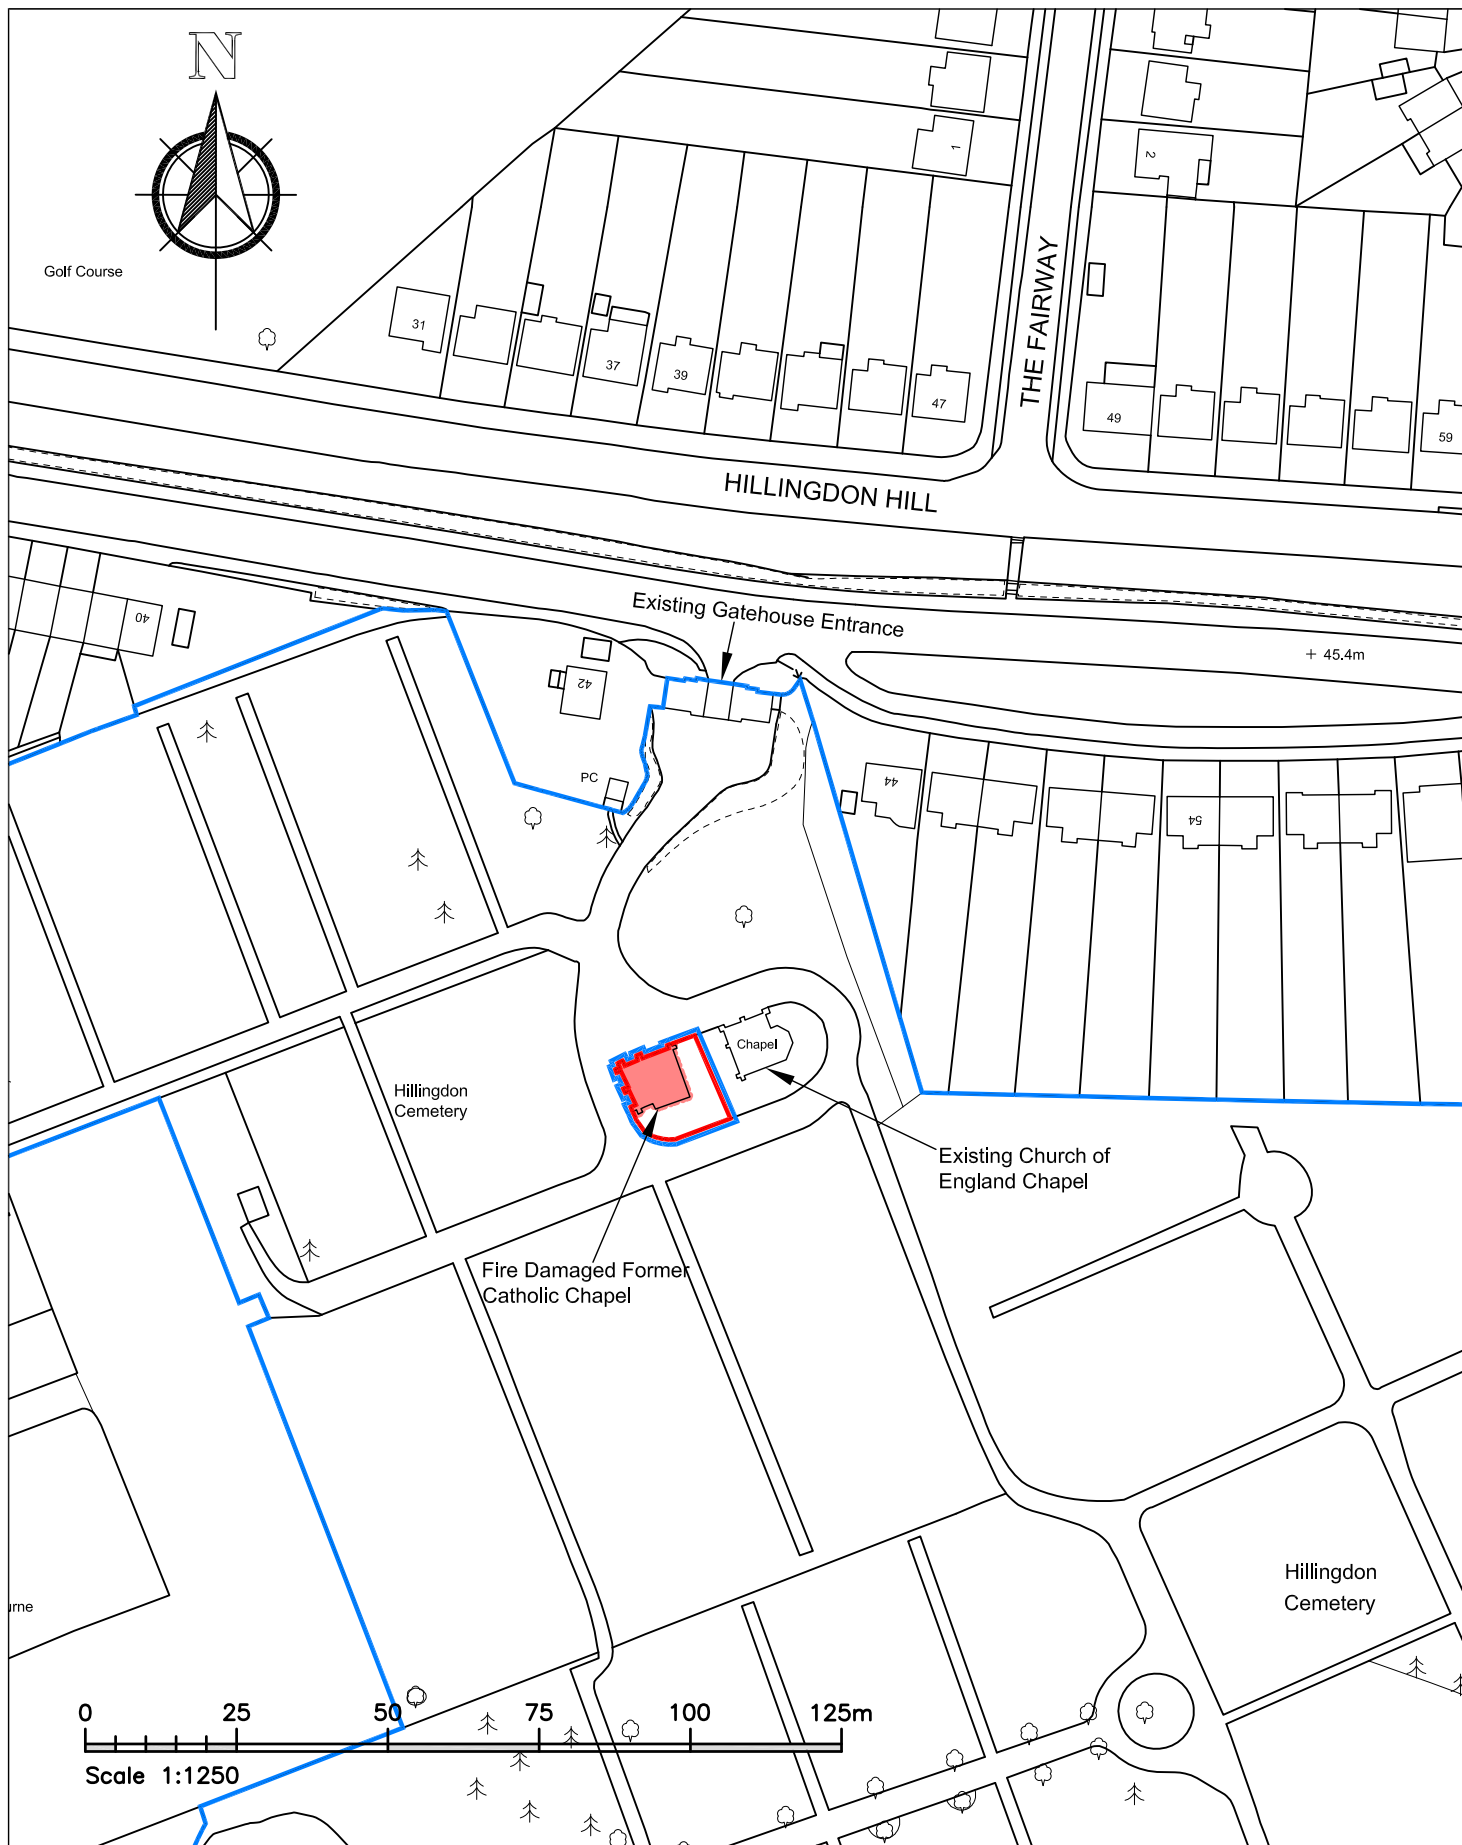

NOTES: - DO NOT SCALE FROM THIS DRAWING. The Contractor must verify all dimensions at the site before setting out, commencing work, or making any shop drawings. Any discrepancies must be reported to the Contract Administrator before proceeding.

Rev	Revision notes	Initials	Date
-	-	-	-
Project UXBRIDGE AND HILLINGDON CEMETERY HILLINGDON HILL, UXBRIDGE, UB10 0JB		Scale 1:1250 @ A4	
Description SITE LOCATION PLAN		Date 09/11/17	
		Drawing No. 2017/D233/P/01	
		Drawn by SAM	Rev.
		Checked by SV	



RESIDENTS SERVICES,
CAPITAL PROGRAMME & PLANNED WORKS
2E/10, CIVIC CENTRE, UXBRIDGE, UB8 1UW
Tel: 01895 250 111 Fax: 01895 277 224