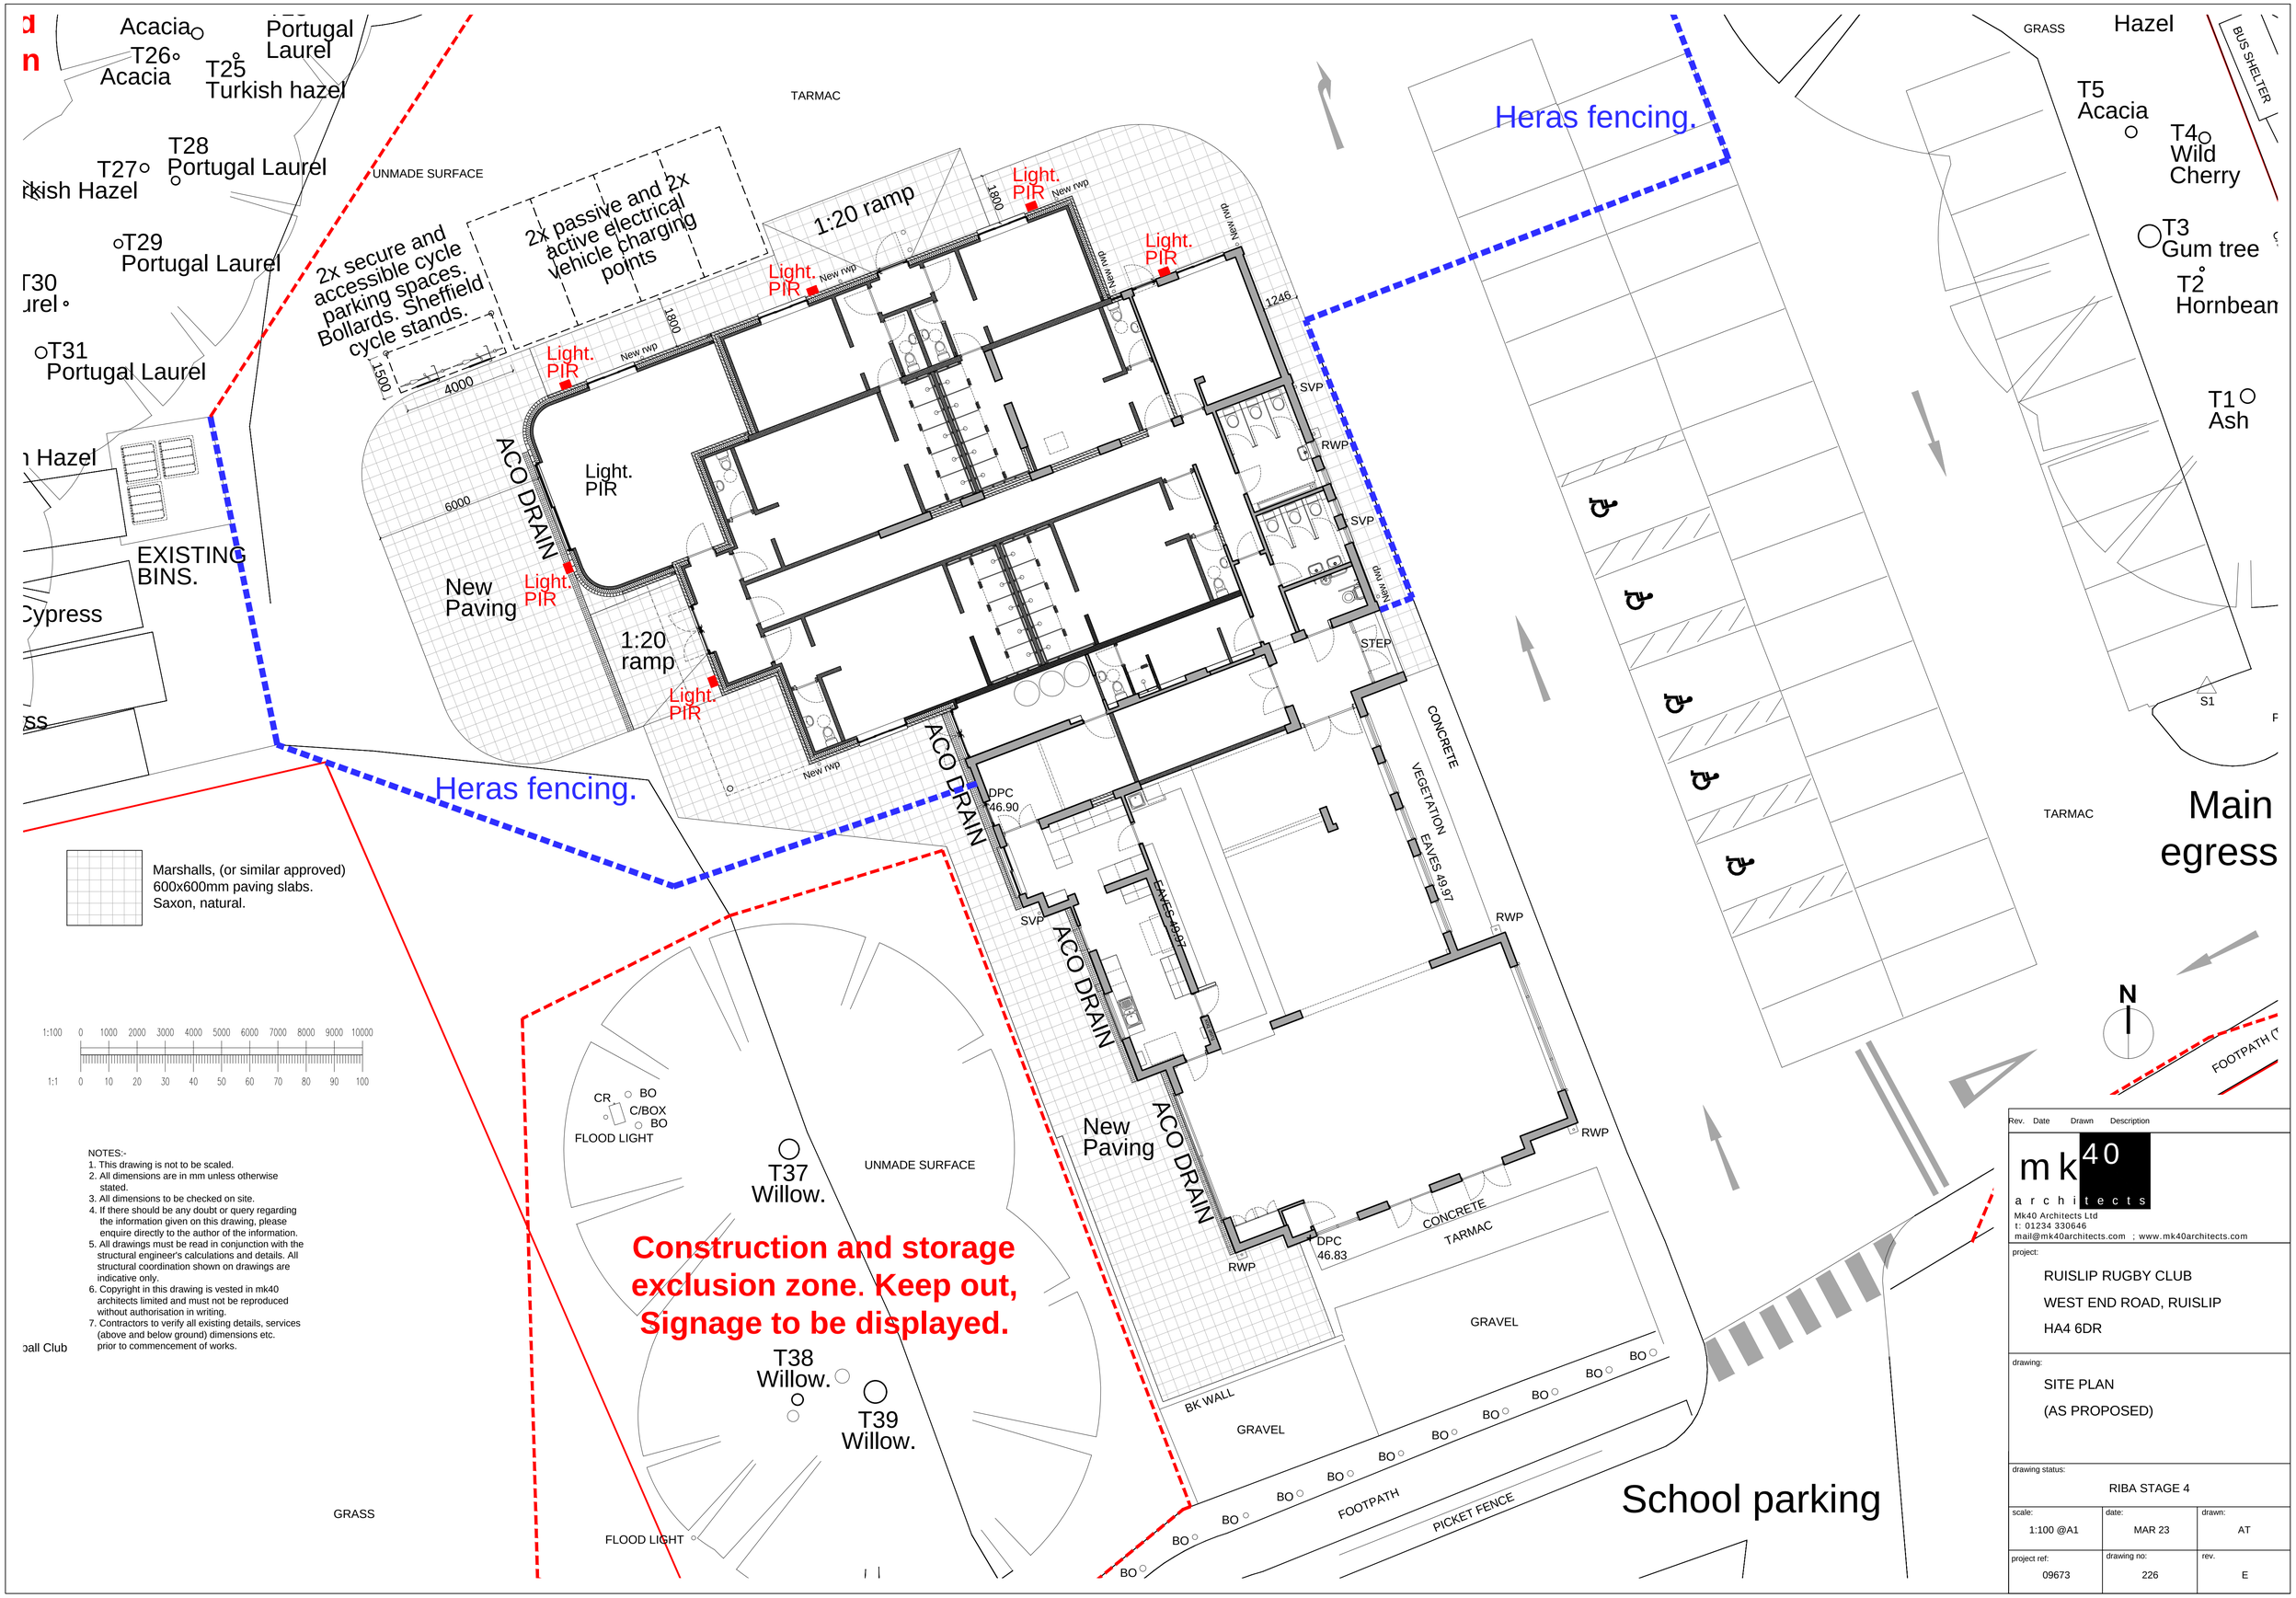
Acacia
T26
Acacia
Portugal Laurel
T25
Turkish hazel
T28
Portugal Laurel
T27
T29
Portugal Laurel
T31
Portugal Laurel
Hazel
EXISTING BINS.
Cypress
TARMAC
UNMADE SURFACE
2x secure and accessible cycle parking spaces. Bollards. Sheffield cycle stands.
2x passive and 2x active electrical vehicle charging points
1:20 ramp
Light. PIR
New rwp
1800
1246
4000
1500
6000
ACO DRAIN
New Paving
1:20 ramp
SVP
RWP
STEP
CONCRETE
VEGETATION
EAVES 49.97
DPC 46.90
DPC 46.83
Heras fencing.
Marshalls, (or similar approved) 600x600mm paving slabs. Saxon, natural.
1:100 0 1000 2000 3000 4000 5000 6000 7000 8000 9000 10000
1:1 0 10 20 30 40 50 60 70 80 90 100
CR
BO
C/BOX
FLOOD LIGHT
T37 Willow.
T38 Willow.
T39 Willow.
Construction and storage exclusion zone. Keep out, Signage to be displayed.
BK WALL
GRAVEL
FOOTPATH
PICKET FENCE
School parking
GRASS
Hazel
BUS SHELTER
T5 Acacia
T4 Wild Cherry
T3 Gum tree
T2 Hornbeam
T1 Ash
S1
Main egress
N
FOOTPATH (T
NOTES:-
1. This drawing is not to be scaled.
2. All dimensions are in mm unless otherwise stated.
3. All dimensions to be checked on site.
4. If there should be any doubt or query regarding the information given on this drawing, please enquire directly to the author of the information.
5. All drawings must be read in conjunction with the structural engineer's calculations and details. All structural coordination shown on drawings are indicative only.
6. Copyright in this drawing is vested in mk40 architects limited and must not be reproduced without authorisation in writing.
7. Contractors to verify all existing details, services (above and below ground) dimensions etc. prior to commencement of works.
Rev. Date Drawn Description
mk40 architects
Mk40 Architects Ltd
t: 01234 330646
mail@mk40architects.com ; www.mk40architects.com
project:
RUISLIP RUGBY CLUB
WEST END ROAD, RUISLIP
HA4 6DR
drawing:
SITE PLAN
(AS PROPOSED)
drawing status:
RIBA STAGE 4
scale: 1:100 @A1
date: MAR 23
drawn: AT
project ref: 09673
drawing no: 226
rev. E