
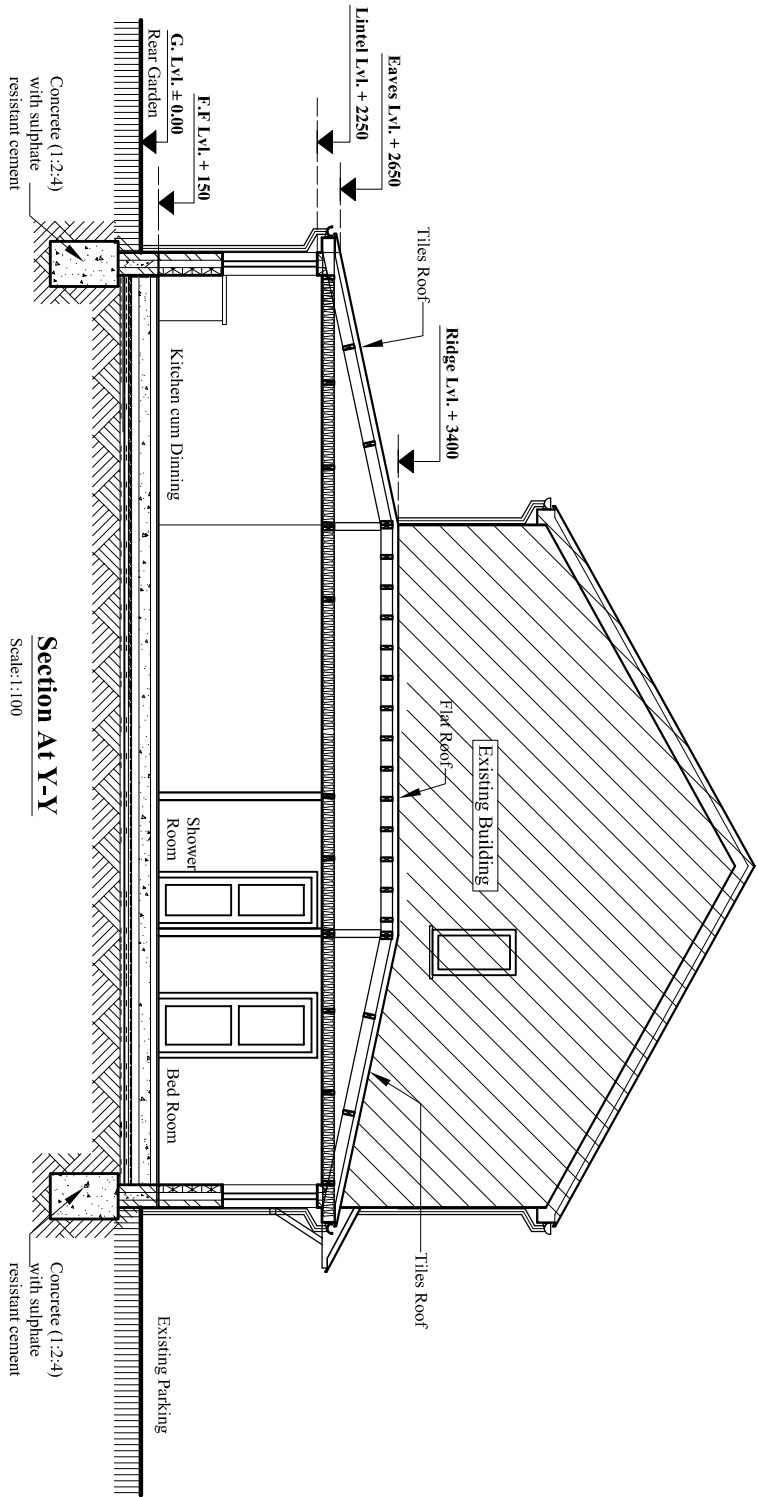
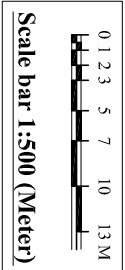


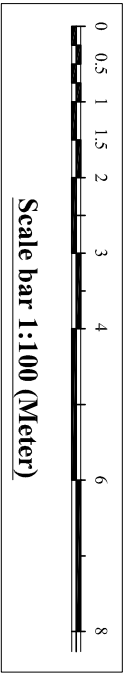

Section At Y-Y


Scale:1:100

Openings Schedule				
Sn	Description	Nos.	Size	Lintel type
1	Back Door (BD) at Cavity Wall	1	860x2100	CG 90/100 standard duty cantnic lintel
2	Door (D) at Dry wall	2	750x2100	2 nos. 50x150 C16 Wooden member
3	Window (W) at Cavity wall	1	1200x1200	CG 90/100 standard duty cantnic lintel
4	Window (W1) at Cavity wall	1	1200x1150	CG 90/100 standard duty cantnic lintel
5	Window (W2) at Cavity wall	1	1200x1200	CG 90/100 standard duty cantnic lintel
6	Ventilation (V) at Cavity wall	1	6000x1100	CG 90/100 standard duty cantnic lintel
7	Sky Light (SL) at Flat Roof	1	1340x870	Double up roof joists around the sky light openings.

Site Area Calculation

Total Area around Building: 132.69 Sq.M
Rear extension : 38.68 Sq.M
Total build up : 38.68 Sq.M

So, Total area covered by new build is less than 50 % of total rear garden.

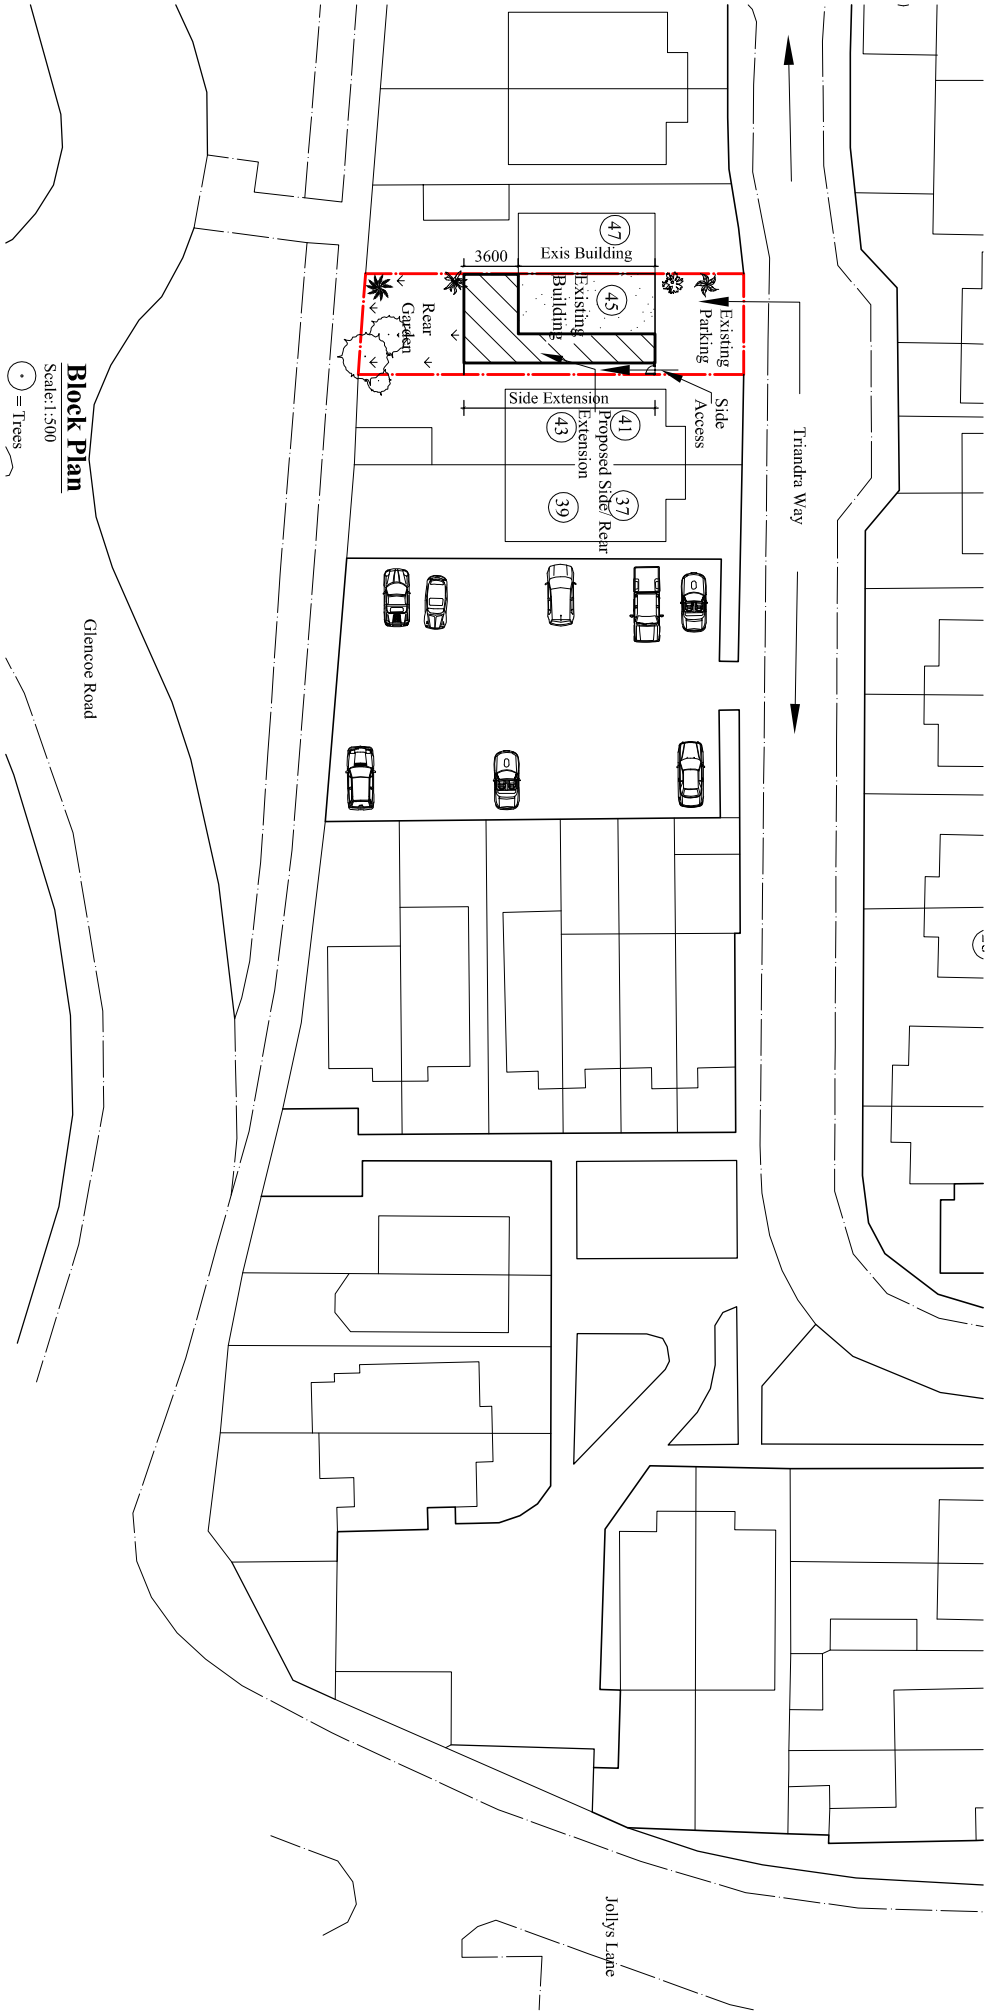

Block Plan

Scale:1:500

• = Trees

Contact:
Email: info@bluearchdesign.co.uk,
Cell: 044 + 078 3293 8374
Web site: www.bluearchdesign.co.uk

Notes:
© 2021 Blue Architecture Limited.
All rights reserved.
All drawings are for the purpose of gaining
Planning Permission approval only.
All written dimensions to be taken in
preferences to scaled dimensions.

Side /Rear extension :
Carpet : 30.88 Sq.M

Rev.	Description	By	Ckd	Date

Client:
Dr. Muhammad Gul
Mrs. Asma Sabir

Project:
Proposed single storey Side and rear
Extension Wrap around.

Location:
45 Triander Way, Hayes,
Middlesex, UB4 9PB.

Status:
PLANNING

Title: Section And Block Plan			
Drawn by: L.p	Str. Fr.	Checked by:	
Project no: BAL-45 T	Sheet Size A3	Sheet no.	
Date: 27/01/2021	Scale: 1:100,500	05	