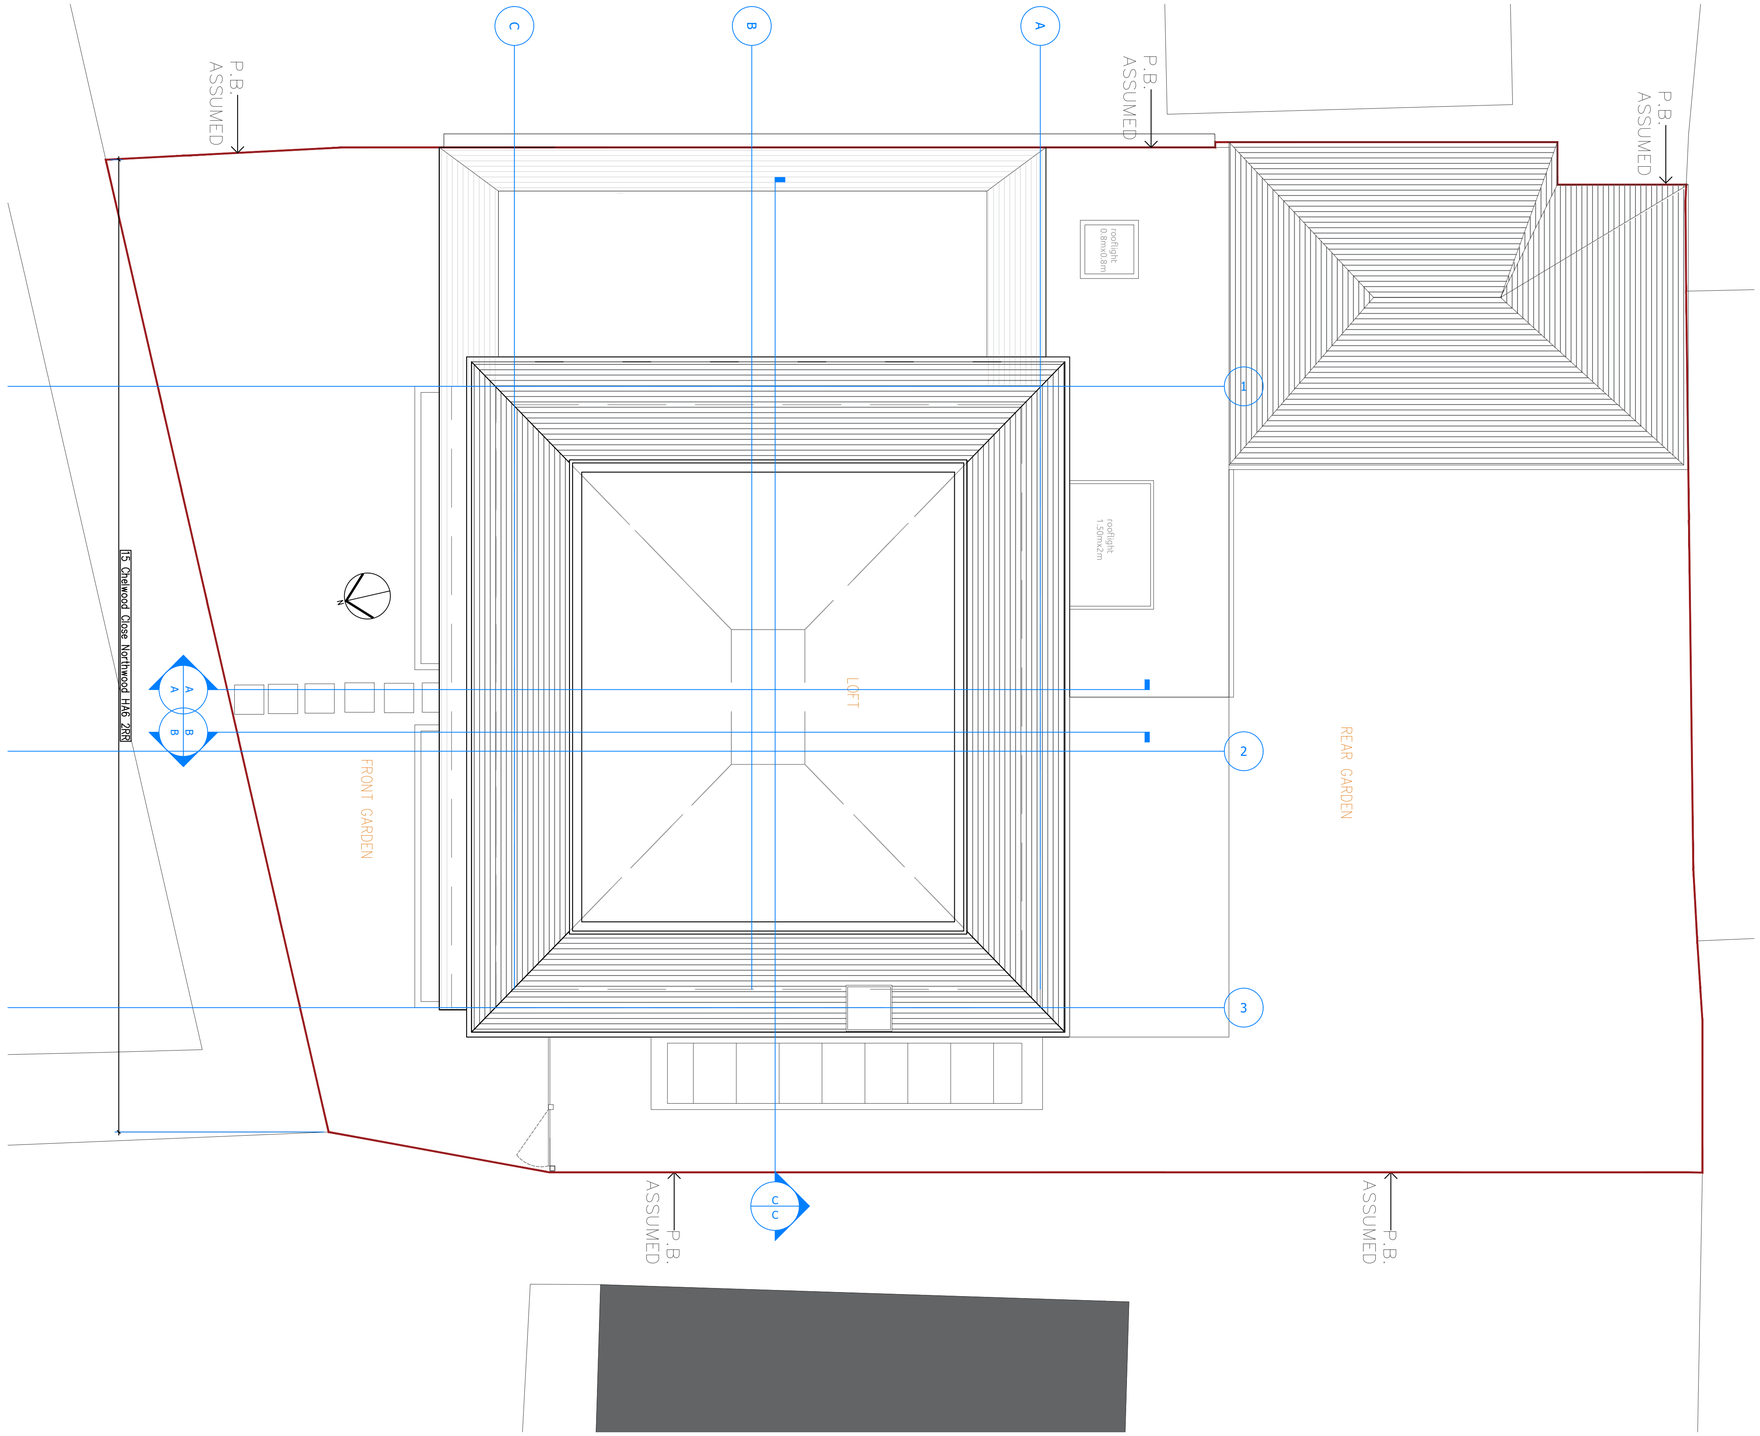

1 PR LOFT PLAN

Scale: 1:50 @ A1

1:50

1m 0 1m 2m 3m 4m 5m

Rev.	Date.	Amendment.
01	10.11.21	Omit guest room above garage.

This Is A Cad Drawing

Under No Circumstances Shall Manual Alterations Be Made.

Figured Dimensions Take Preference
To Scale. All Dimensions And Levels To Be Checked By
Contractor And Verified Before Work Commences,
Dimensions Must Be Not Be Scaled From This Drawing. Copyright Reserved.

Copyright Is Reserved
Copying Or Reproduction Of This Drawing Or Electronic Data Without The Written Permission Of Roshni Studio Ltds Not Permitted.

Disclaimer
The Hard Copy Accompanying The Electronic Data Is The Legal Transmission Of Information. The Electronic Data Are Issued Only For Convenience Of Use. No Responsibility For The Accuracy Or For Any Consequence Resulting From The Use Or Alteration Of This Information Is Accepted.

Roshni Studio

Drawing title.

Proposed loft floor plan

Status.
Planning drawings

Site
15 Chelwood Cl, Northwood HA6 2RR

Client
Fatema

DWG No.
50- P-03.01

Date.
01/09/2021

Scale @ A1
1:50