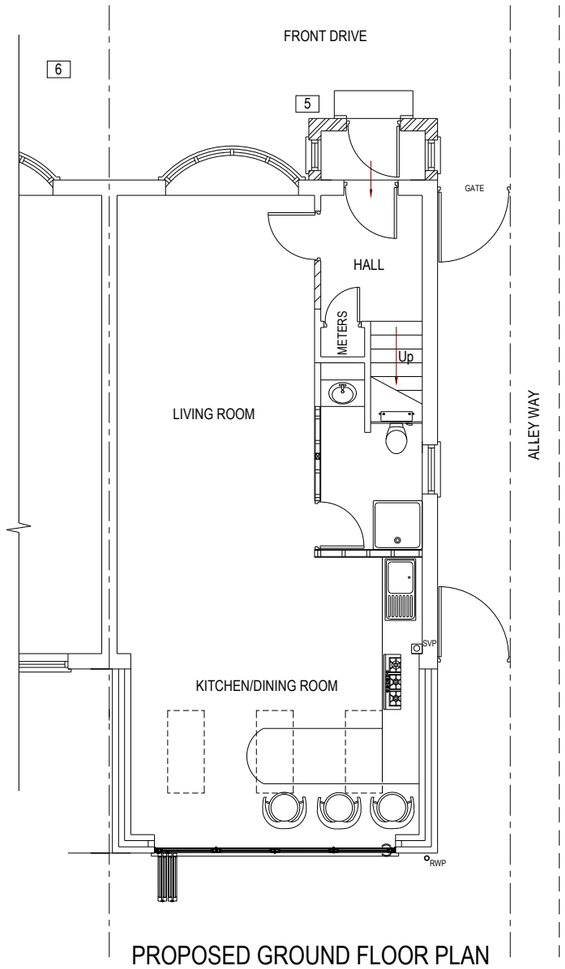

PROPOSED GROUND FLOOR PLAN

PROPOSED FRONT ELEVATION

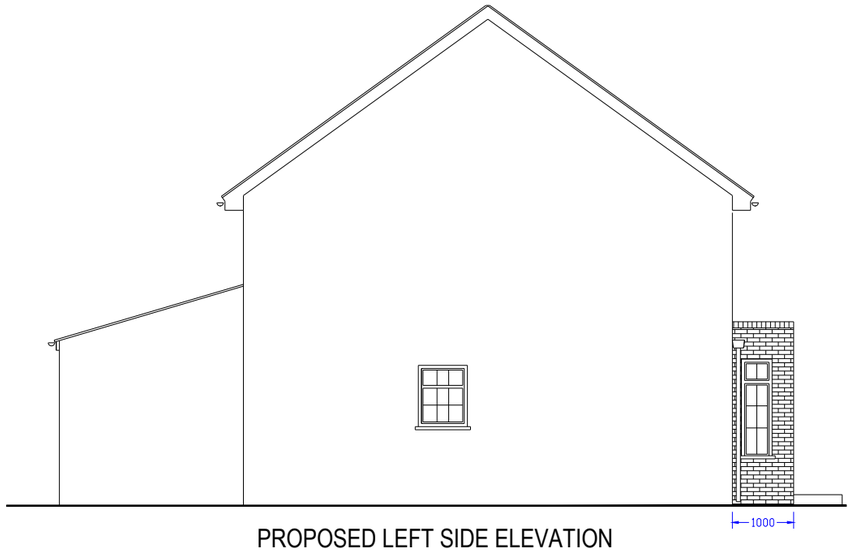

PROPOSED LEFT SIDE ELEVATION

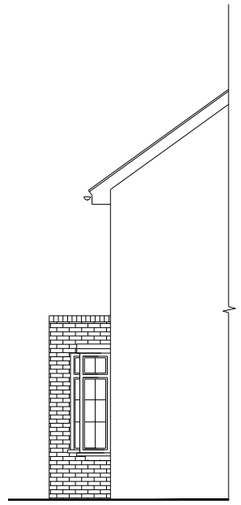

PROPOSED PART
RIGHT SIDE ELEVATION

1. ALL FINISHES TO MATCH EXISTING.
2. WALLS TO BE BUILT UP TO MATCH EXISTING.
3. ALL NEW WINDOWS & DOORS TO MATCH EXISTING.
4. FLAT ROOF OVER PROPOSED PORCH.
4. ALL NEW BRICKWORK TO MATCH EXISTING.
5. DOOR SURROUND TO MATCH EXISTING.

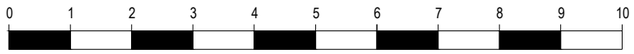

SCALE - 1 : 100.

No.	DESCRIPTION	DATE

KALSI DESIGN
Architectural & Building Control Plans
& Structural Design Services
20 Harrowdene Road
North Wembley, Middlesex, HA0 2JB.
Tel: 07930966049 Email: gskalsi@btinternet.com

NOTES:

NOT FOR CONSTRUCTION

Client: MRS. D.K PANESAR

Job Title: 5 WOOD END, HAYES, Middx. UB3 2RJ.

Scale: 1: 100

Size: A3

Drawn by: G.S.K.

Date: June 2023

Drawing Title: PROPOSED FLOOR PLAN AND ELEVATIONS

Drawing No.: 1326 P 203