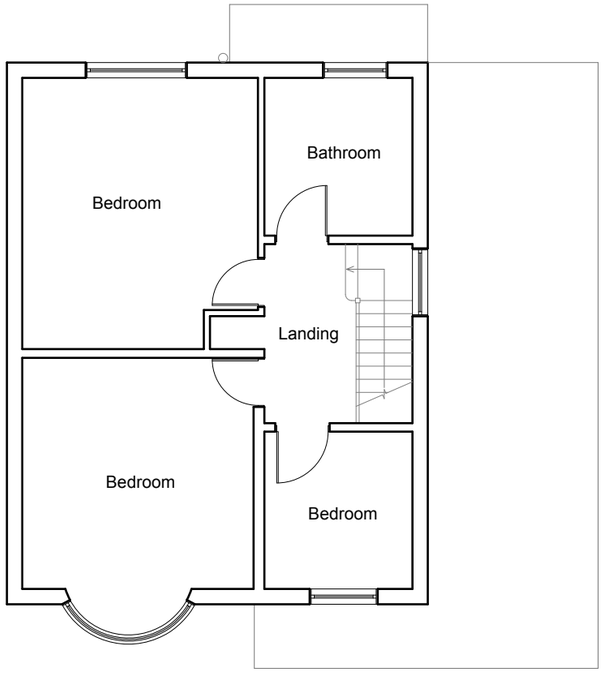

Existing First Floor Plan
Scale 1:100

Existing Front Elevation
Scale:1:100

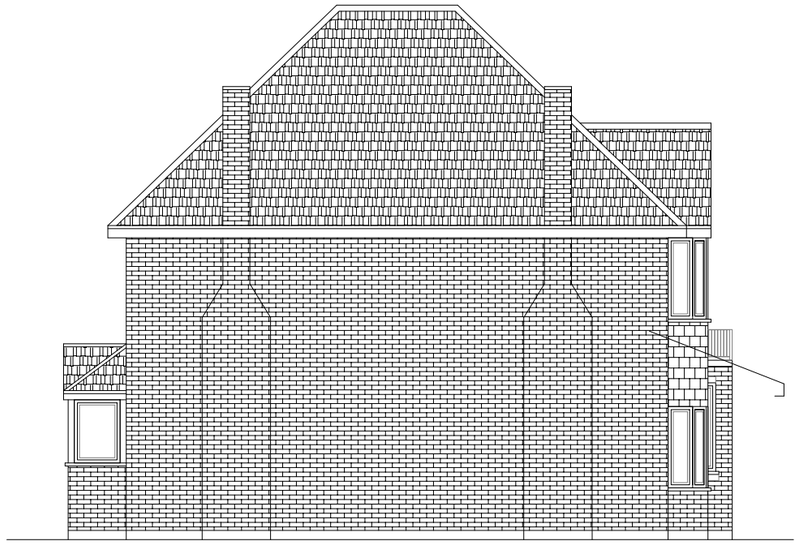

Existing Side Elevation
Scale:1:100

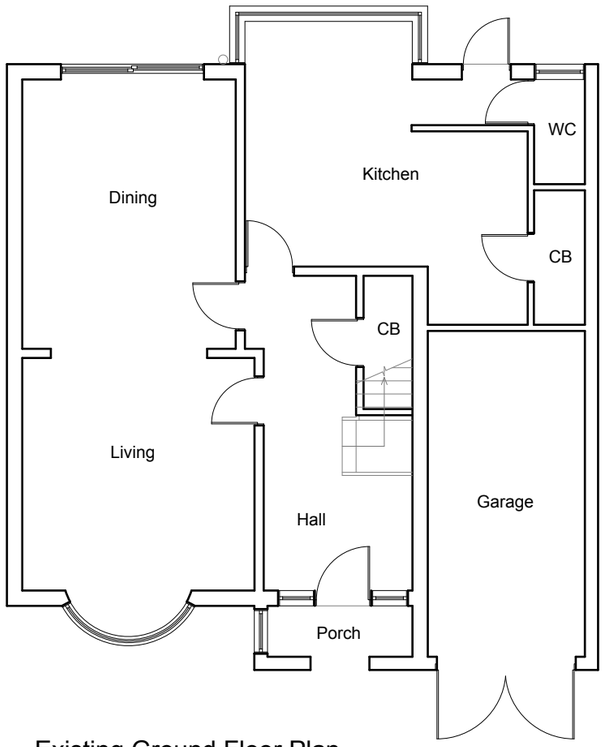

Existing Ground Floor Plan
Scale 1:100

Existing Rear Elevation
Scale:1:100

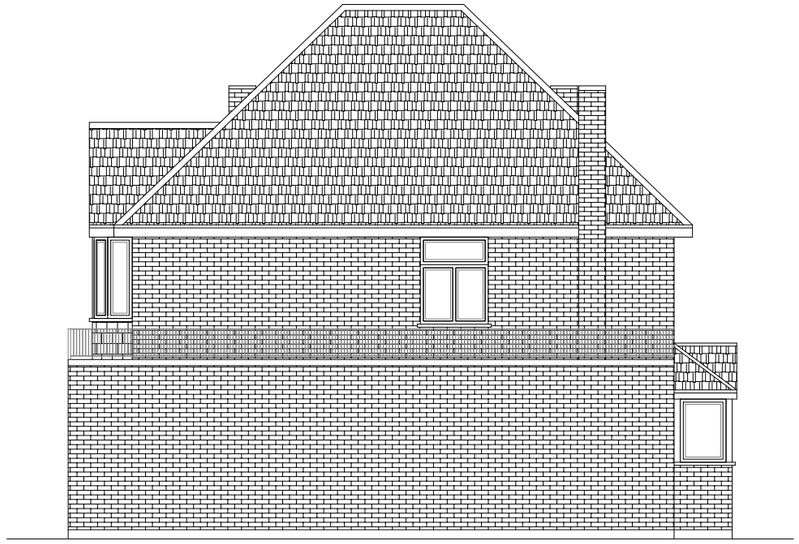

Existing Side Elevation
Scale:1:100

1:100

0 1 2 5 10 Meter

LBArchigroup

Project:	Title:	Scale: 1:100 @ A3
27 Edgar Road West Drayton UB7 8HN	Existing Floor Plans Existing Elevations	Date: 24.03.2021 Drawing No.: LBA 3059 - 01/LB Revision

info@lbarchigroup.co.uk Mob: 07710410150

All work to comply with
current building regulations
and codes of practice

Proposed External Finish
Materials to Match Existing
External Finish Materials

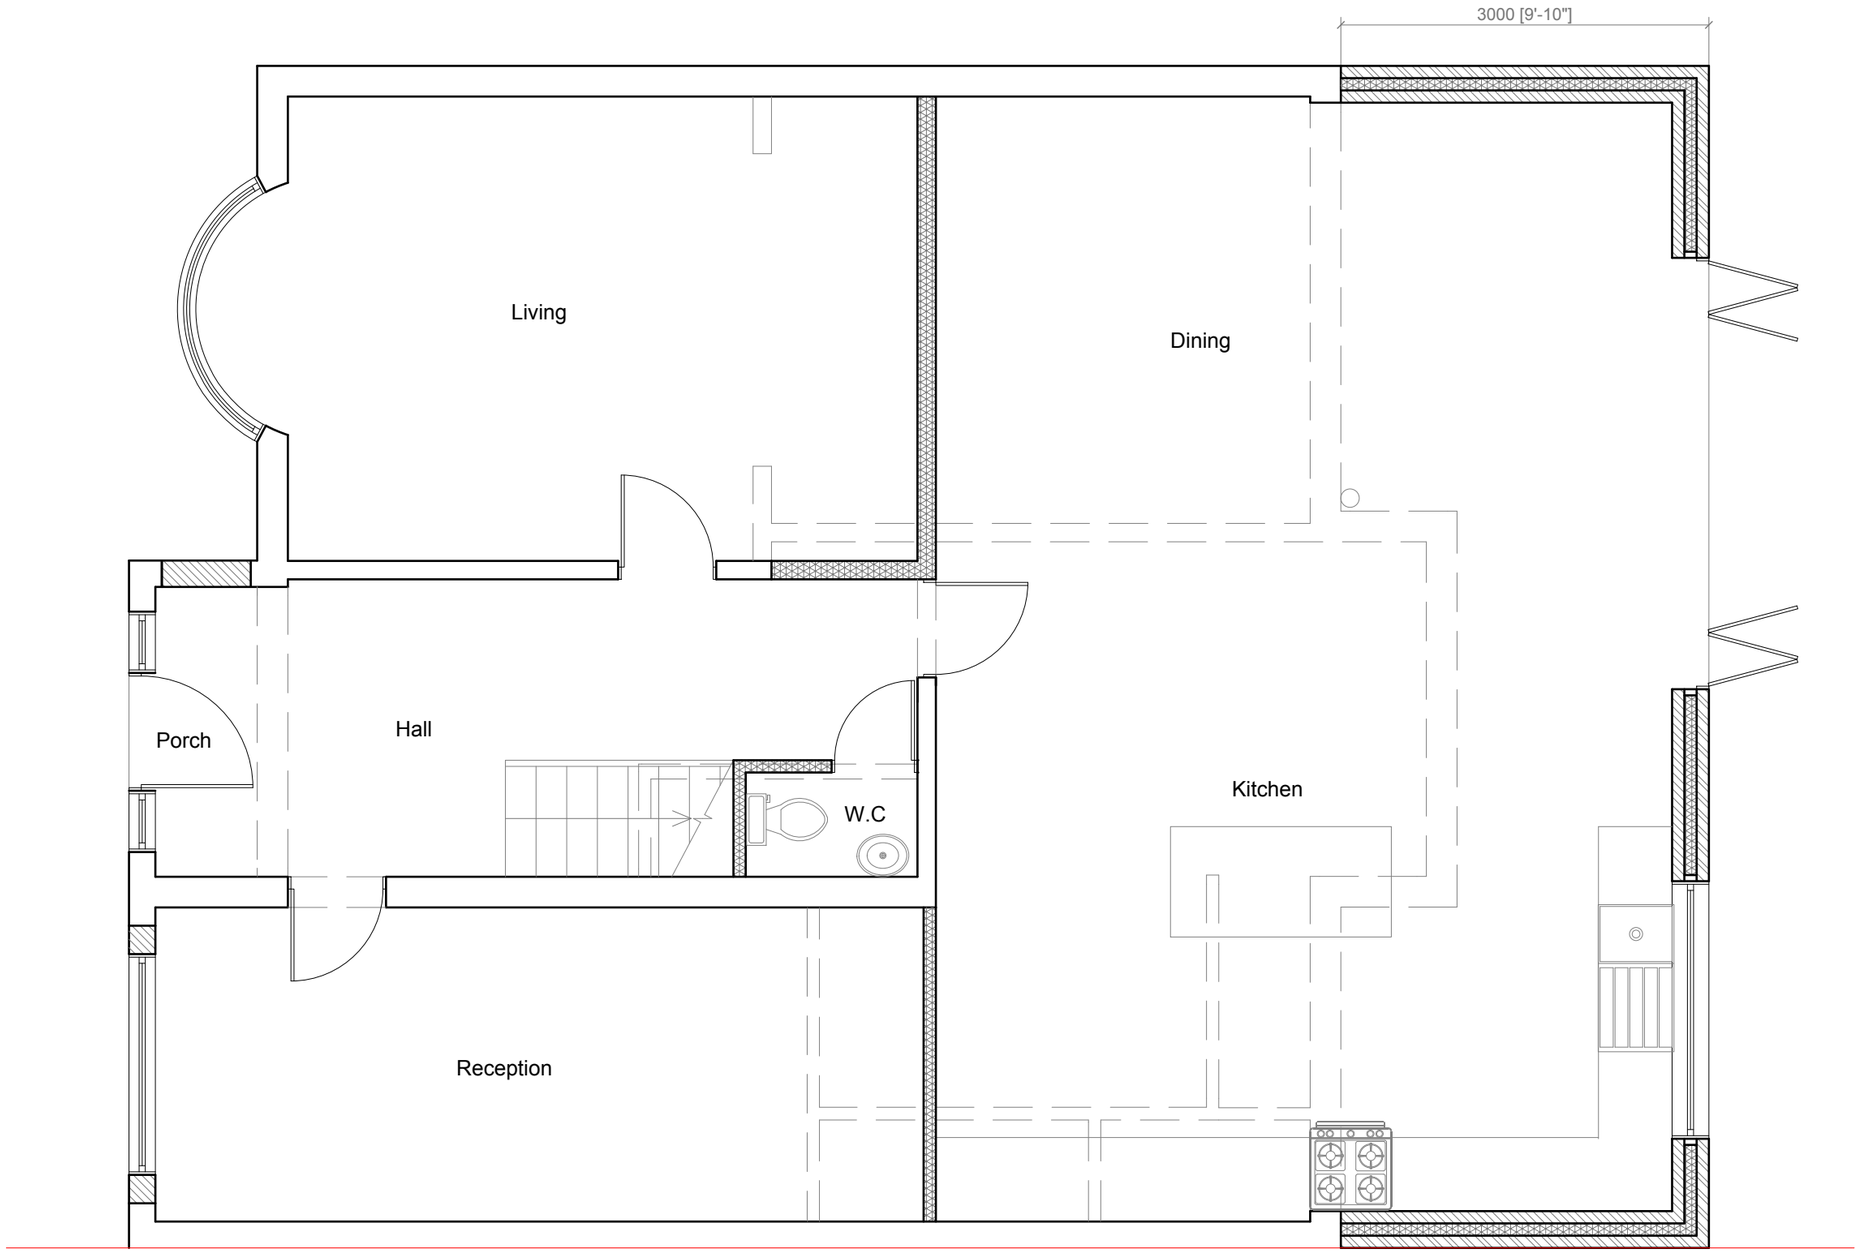

Proposed Ground Floor Plan

Scale 1:50

1:50

0 1 2 5 10 Meter

LBArchigroup

Project:	Title:	Scale: 1:50 @ A3
27 Edgar Road West Drayton UB7 8HN	Proposed Ground Floor Plan	Date: 24.03.2021 Drawing No.: LBA 3059 - 02/LB Revision

info@lbarchigroup.co.uk Mob: 07710410150

All work to comply with
current building regulations
and codes of practice

Proposed External Finish
Materials to Match Existing
External Finish Materials

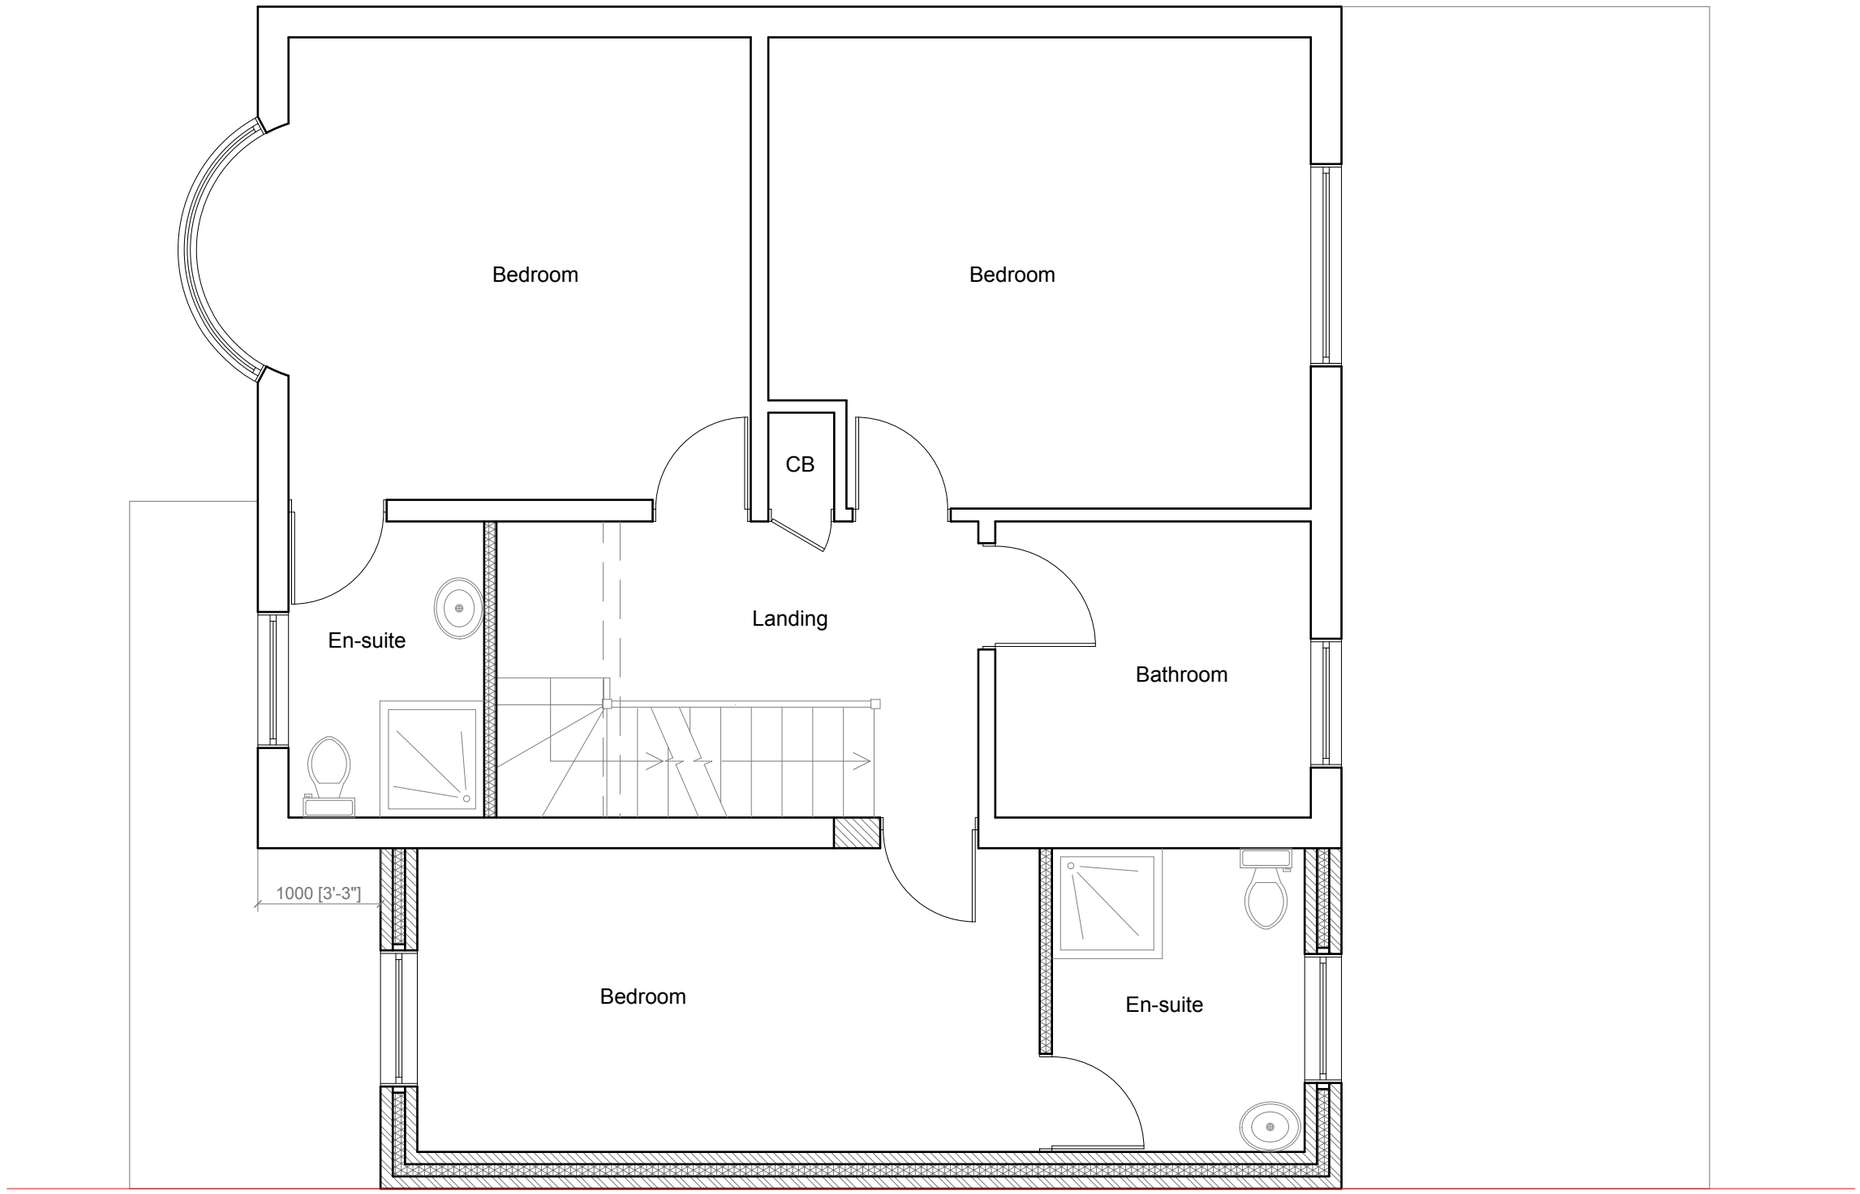

Proposed First Floor Plan

Scale 1:50

1:50

0 1 2 5 10 Meter

LBArchigroup	Project: 27 Edgar Road West Drayton UB7 8HN	Title: Proposed First Floor Plan	Scale: 1:50 @ A3 Date: 24.03.2021 Drawing No.: LBA 3059 - 03/LB Revision A 24.05.2021

info@lbarchigroup.co.uk Mob: 07710410150

All work to comply with
current building regulations
and codes of practice

Proposed External Finish
Materials to Match Existing
External Finish Materials

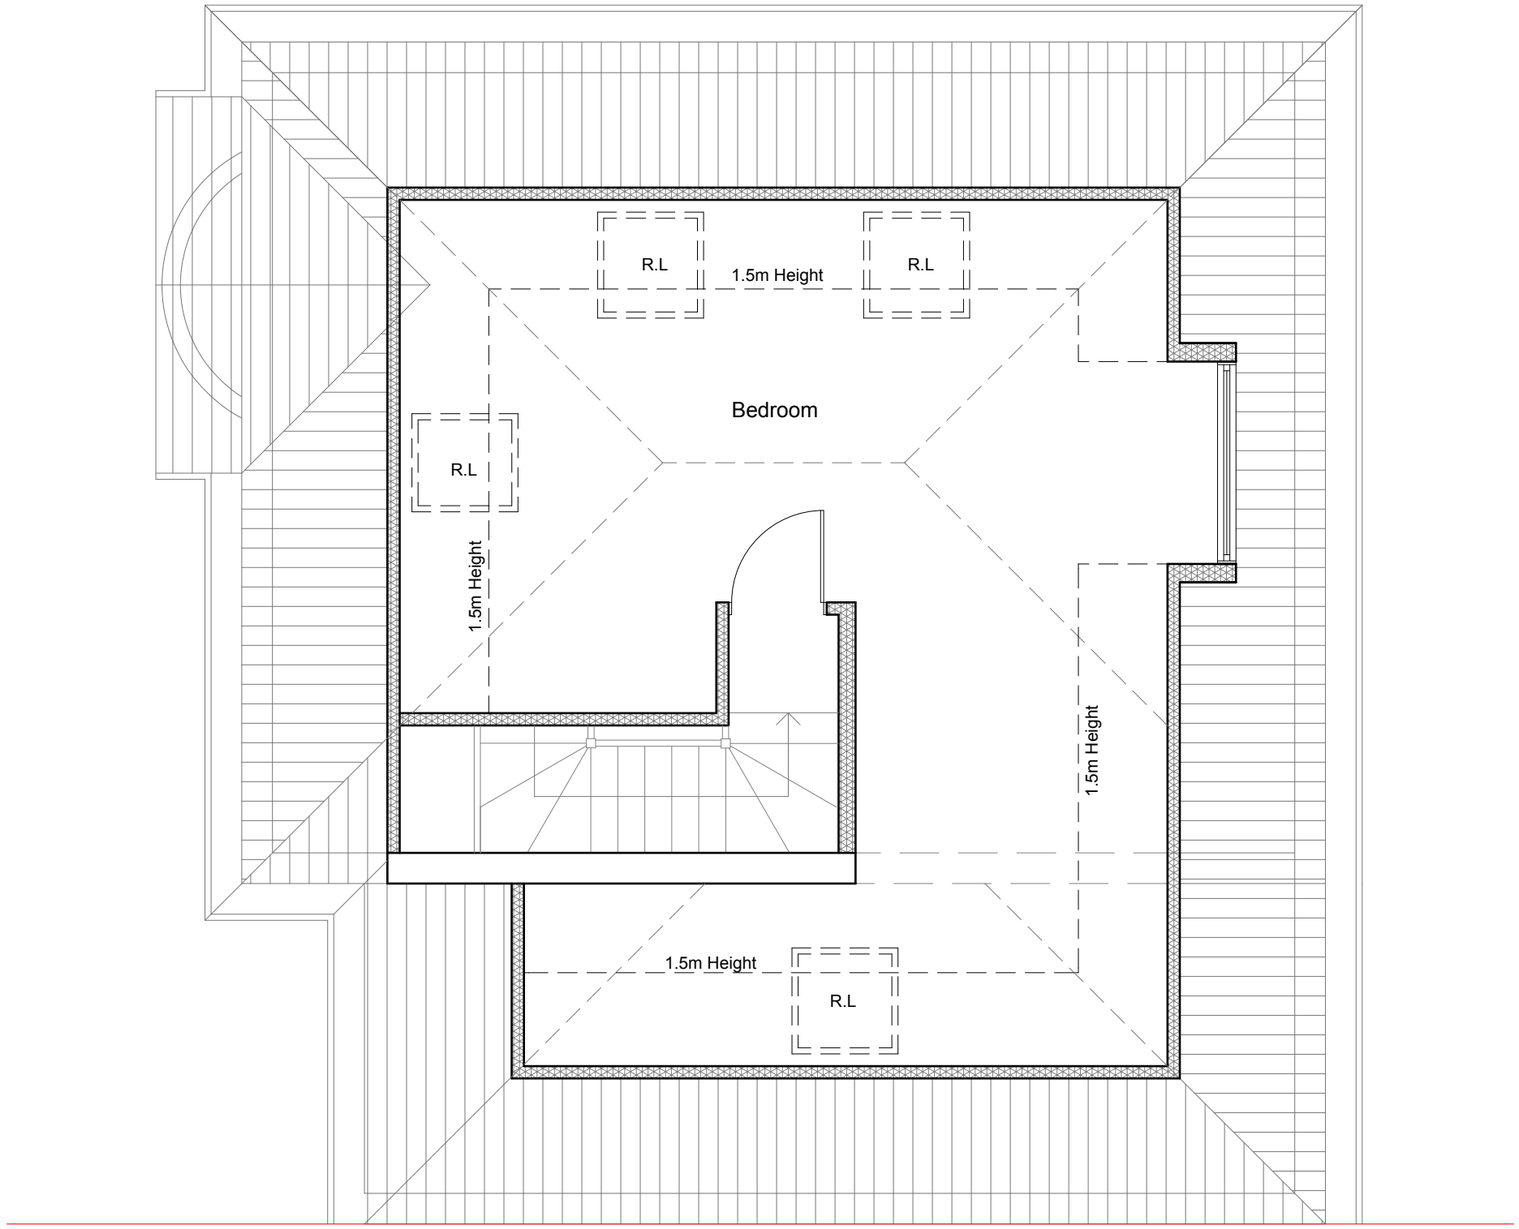

Proposed Loft Plan

Scale 1:50

1:50

0 1 2 5 10 Meter

LBArchigroup	Project: 27 Edgar Road West Drayton UB7 8HN	Title: Proposed Loft Floor Plan	Scale: 1:50 @ A3 Date: 24.03.2021 Drawing No.: LBA 3059 - 04/LB Revision A 24.05.2021

info@lbarchigroup.co.uk Mob: 07710410150

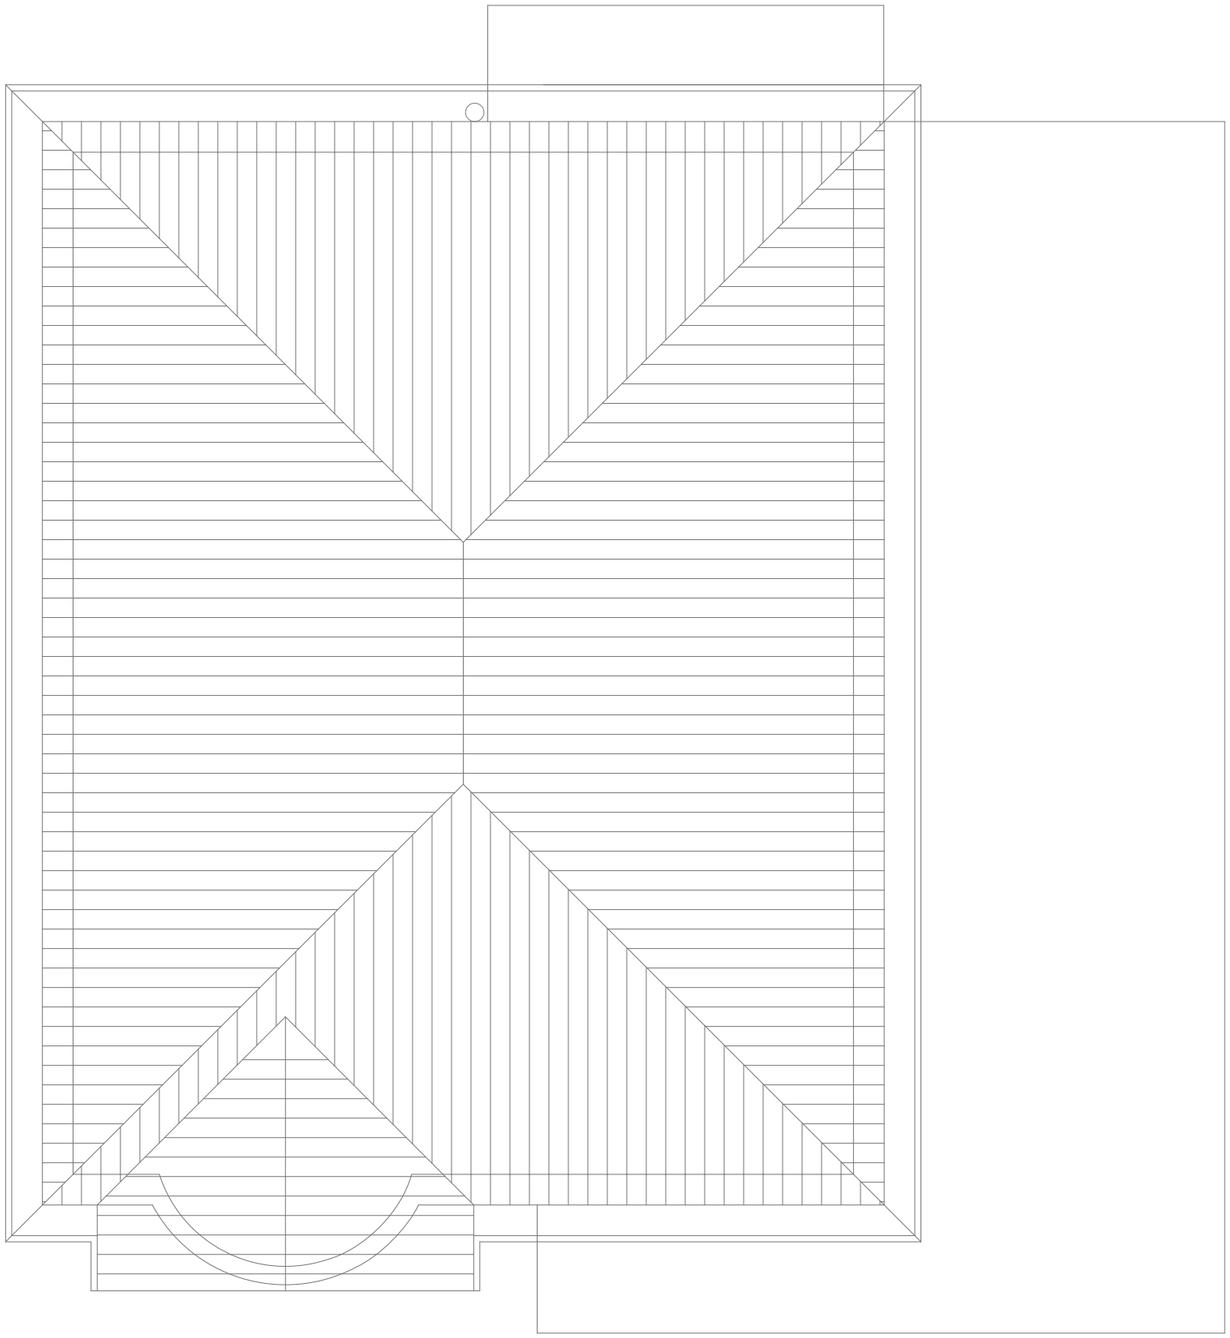

Existing Roof Plan
Scale 1:50

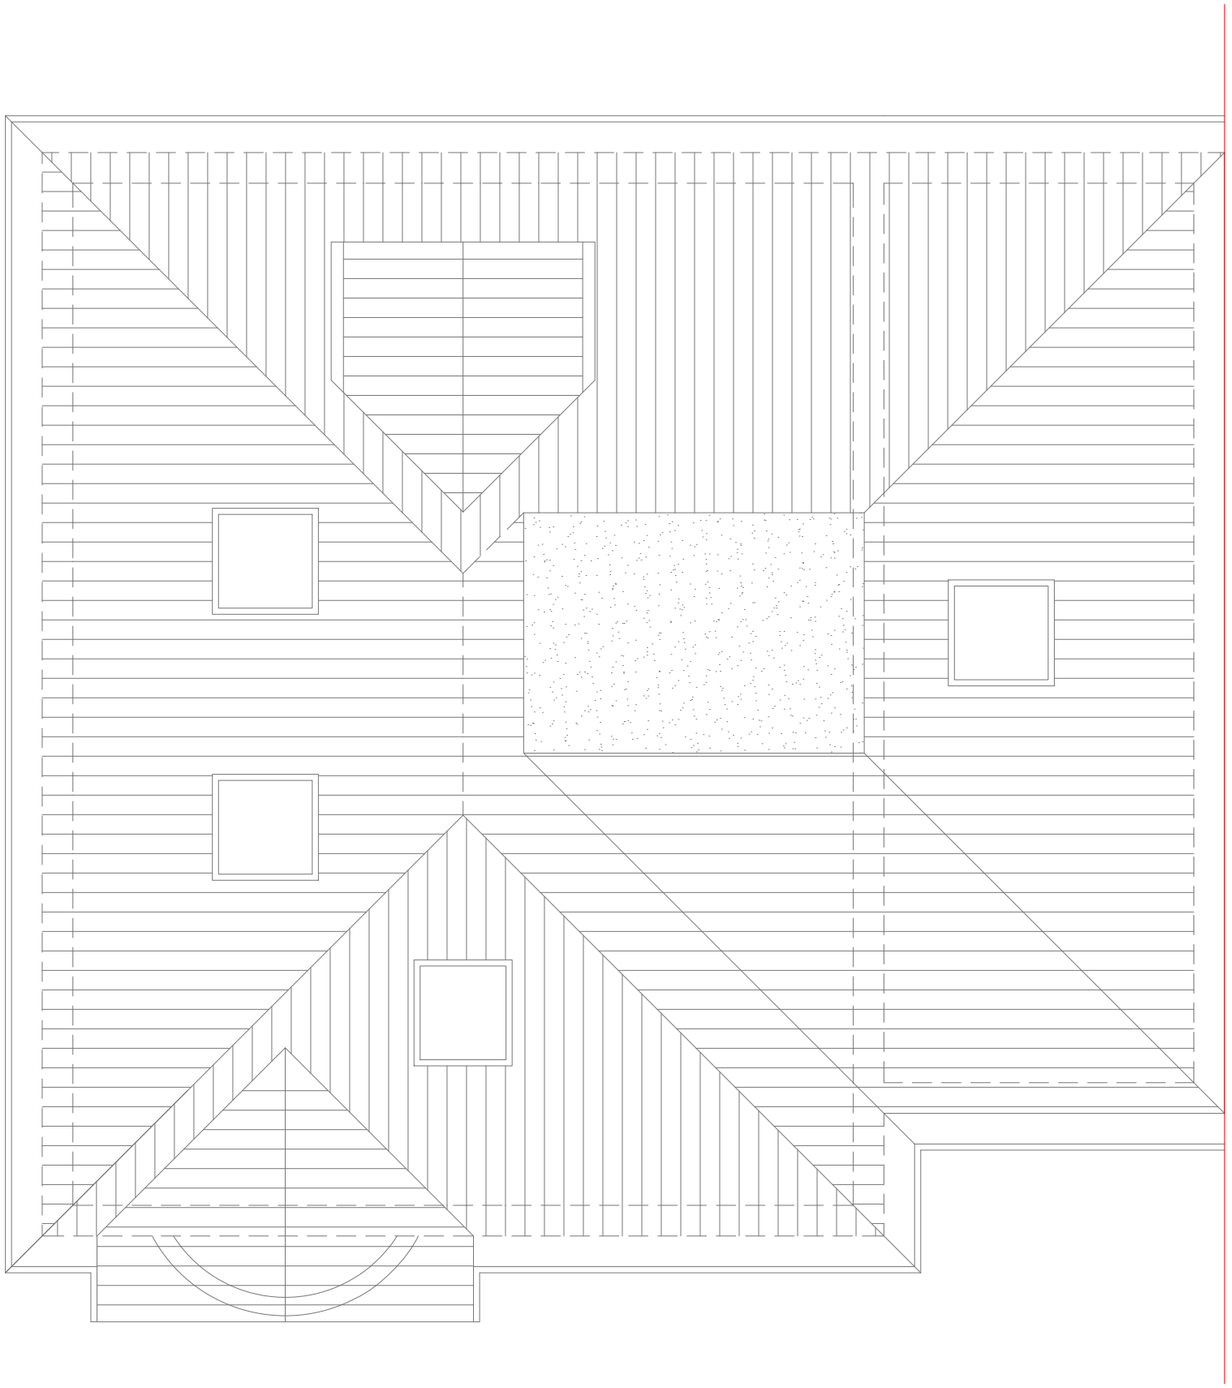

Proposed Roof Plan
Scale 1:50

1:50

0 1 2 5 10 Meter

LBArchigroup

Project:	Title:	Scale: 1:50 @ A3
27 Edgar Road West Drayton UB7 8HN	Existing Roof Plan Proposed Roof Plan	Date: 24.03.2021 Drawing No.: LBA 3059 - 05/LB Revision A 24.05.2021

info@lbarchigroup.co.uk Mob: 07710410150

All work to comply with
current building regulations
and codes of practice

Proposed External Finish
Materials to Match Existing
External Finish Materials

Roof Lights to be installed as per
manufacturer specification, not
projected more than 150mm
from the plane of roof slop.

Proposed Front Elevation
Scale:1:100

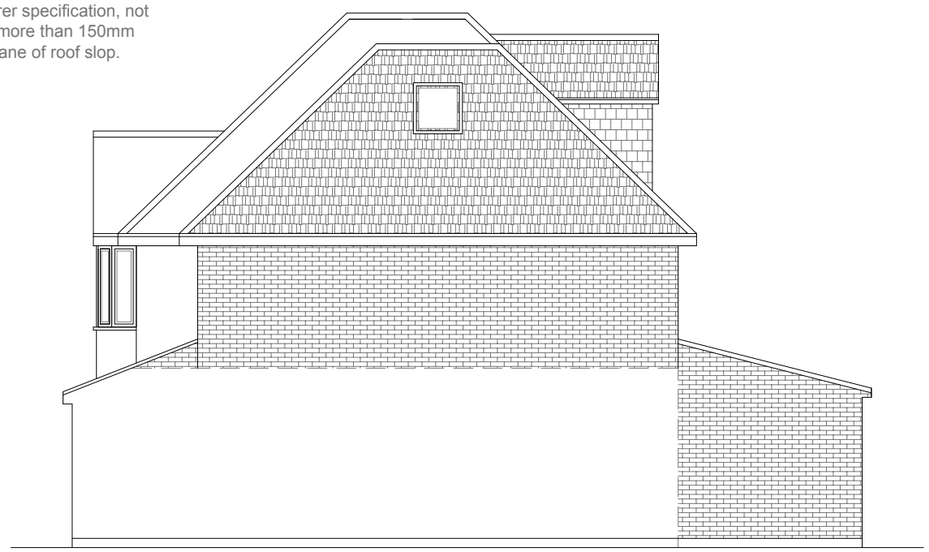

Proposed Side Elevation
Scale:1:100

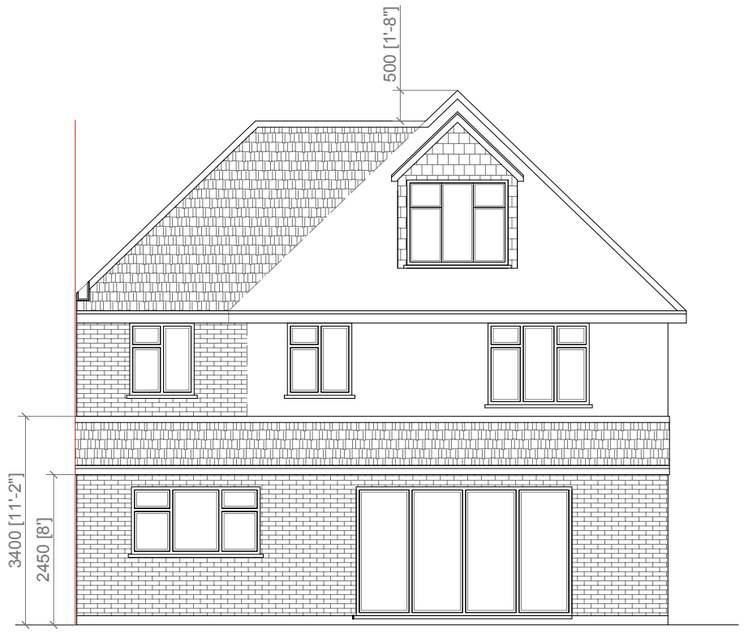

Proposed Rear Elevation
Scale:1:100

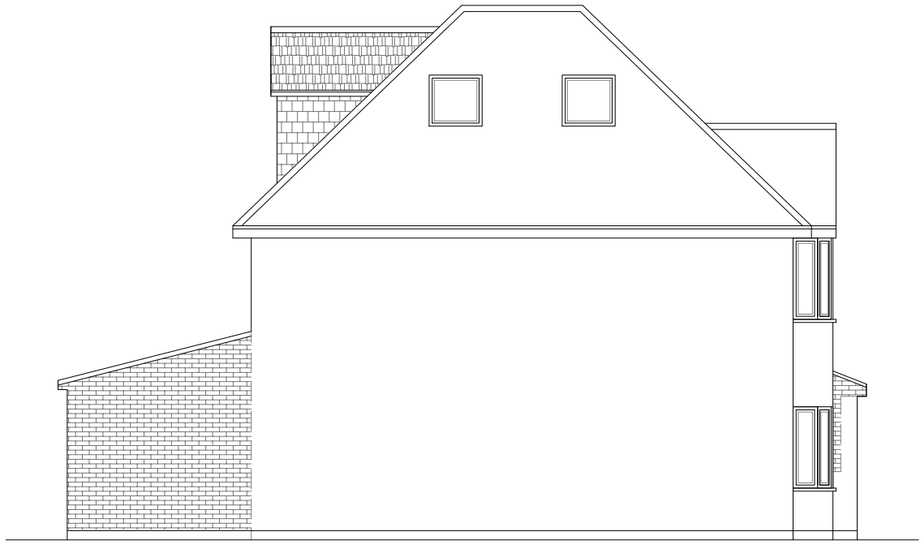

Proposed Side Elevation
Scale:1:100

1:100

0 1 2 5 10 Meter

LBArchigroup	Project: 27 Edgar Road West Drayton UB7 8HN	Title: Proposed Elevations	Scale: 1:100 @ A3 Date: 24.03.2021 Drawing No.: LBA 3059 - 06/LB Revision A 24.05.2021

info@lbarchigroup.co.uk Mob: 07710410150