



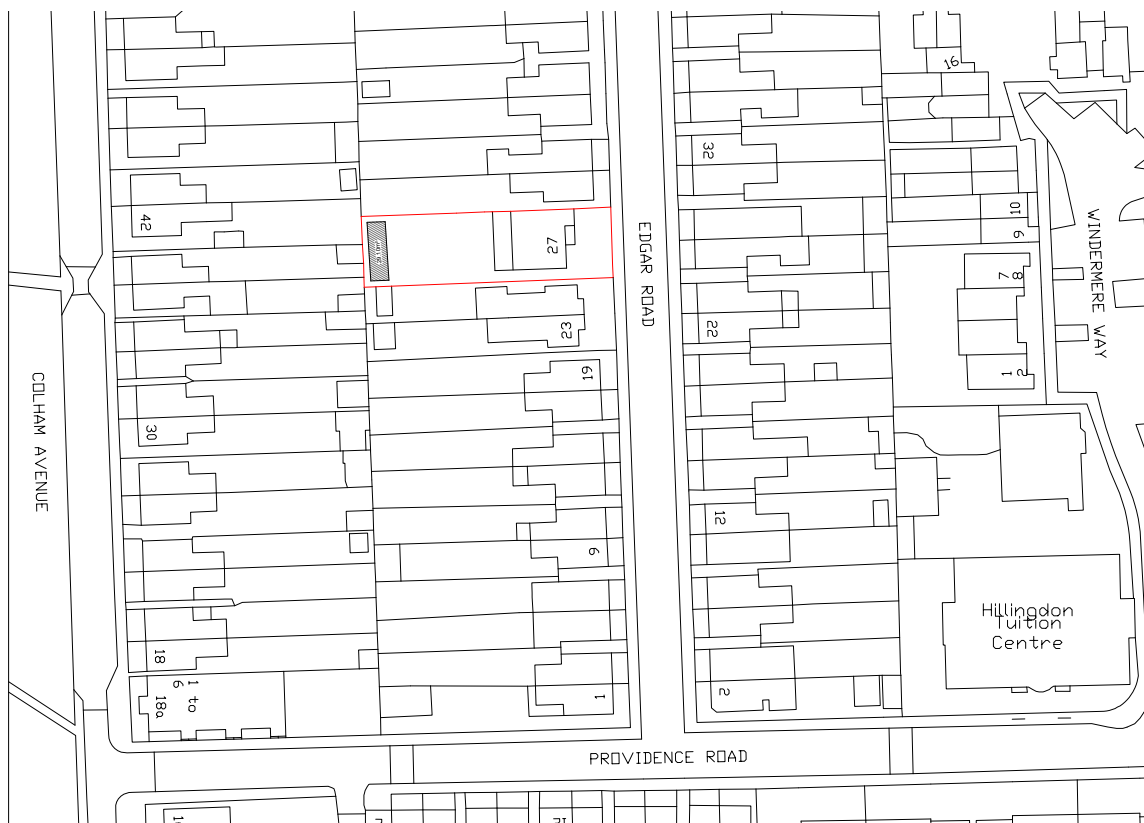

Location Plan

Scale: 1:1250


1:1250

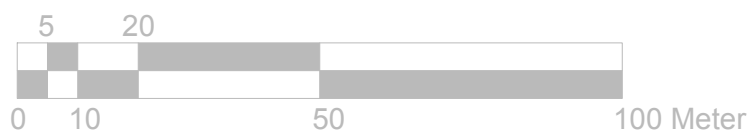

Block Plan

Scale: 1:500

1:500

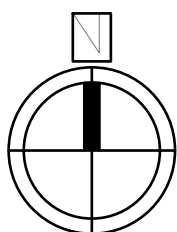

	Project:	Title:	Scale: 1:1250/500@A4
	27 Edgar Road	Location Plan	Date: 15.12.2021
	West Drayton	Block Plan	Drawing No.:
	UB7 8HN		LBA 3059L - 02/LB
			Revision
info@lbarchigroup.co.uk Mob: 07710410150			