
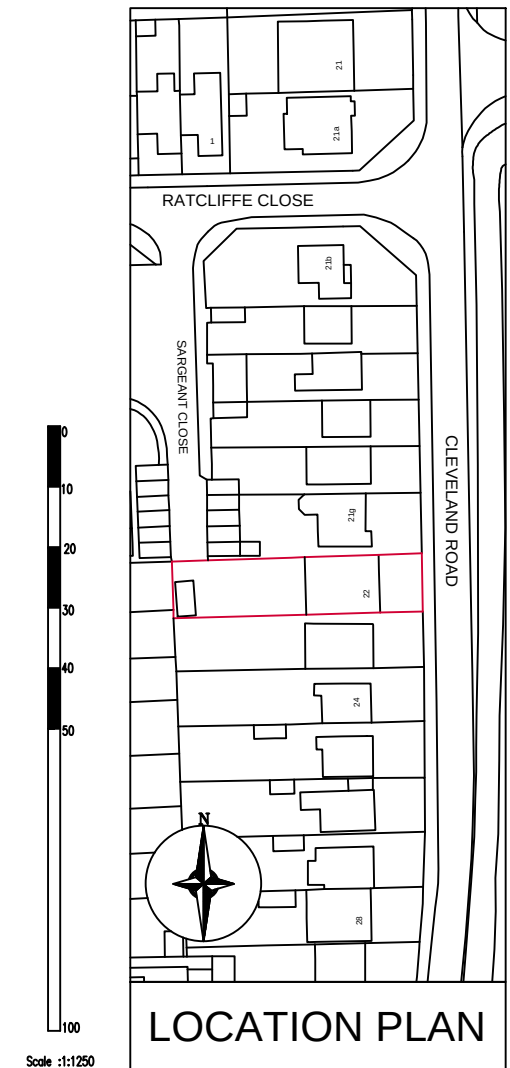
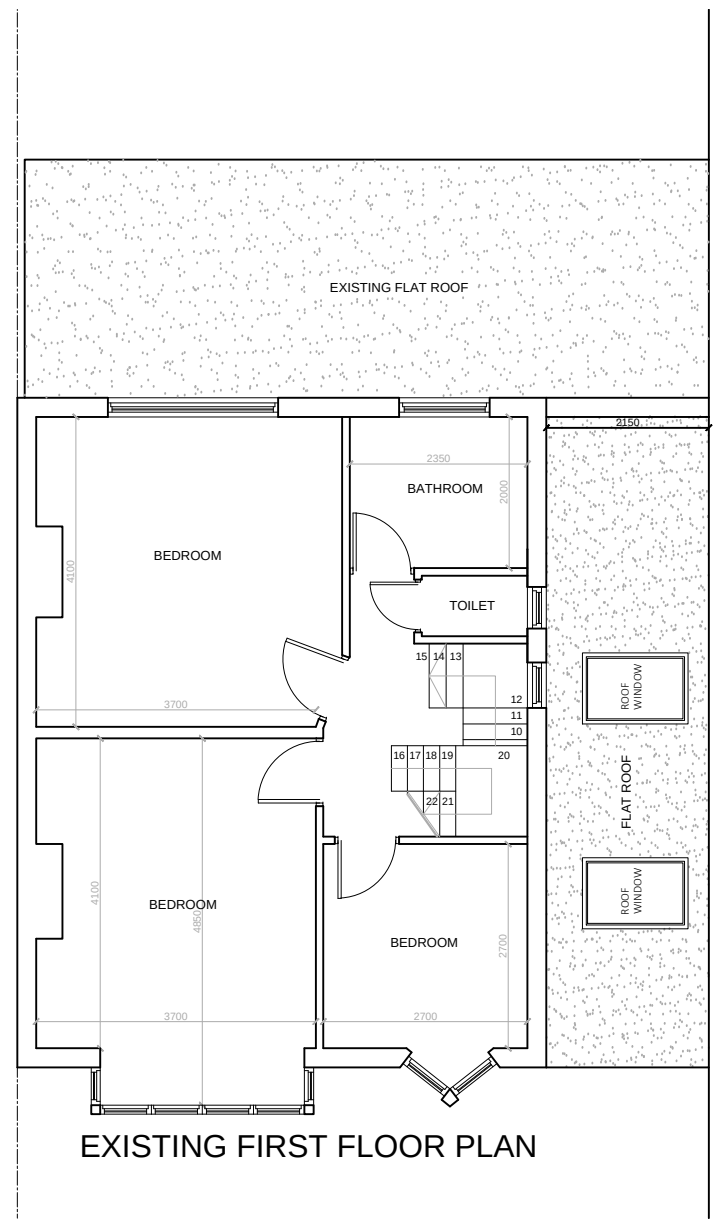


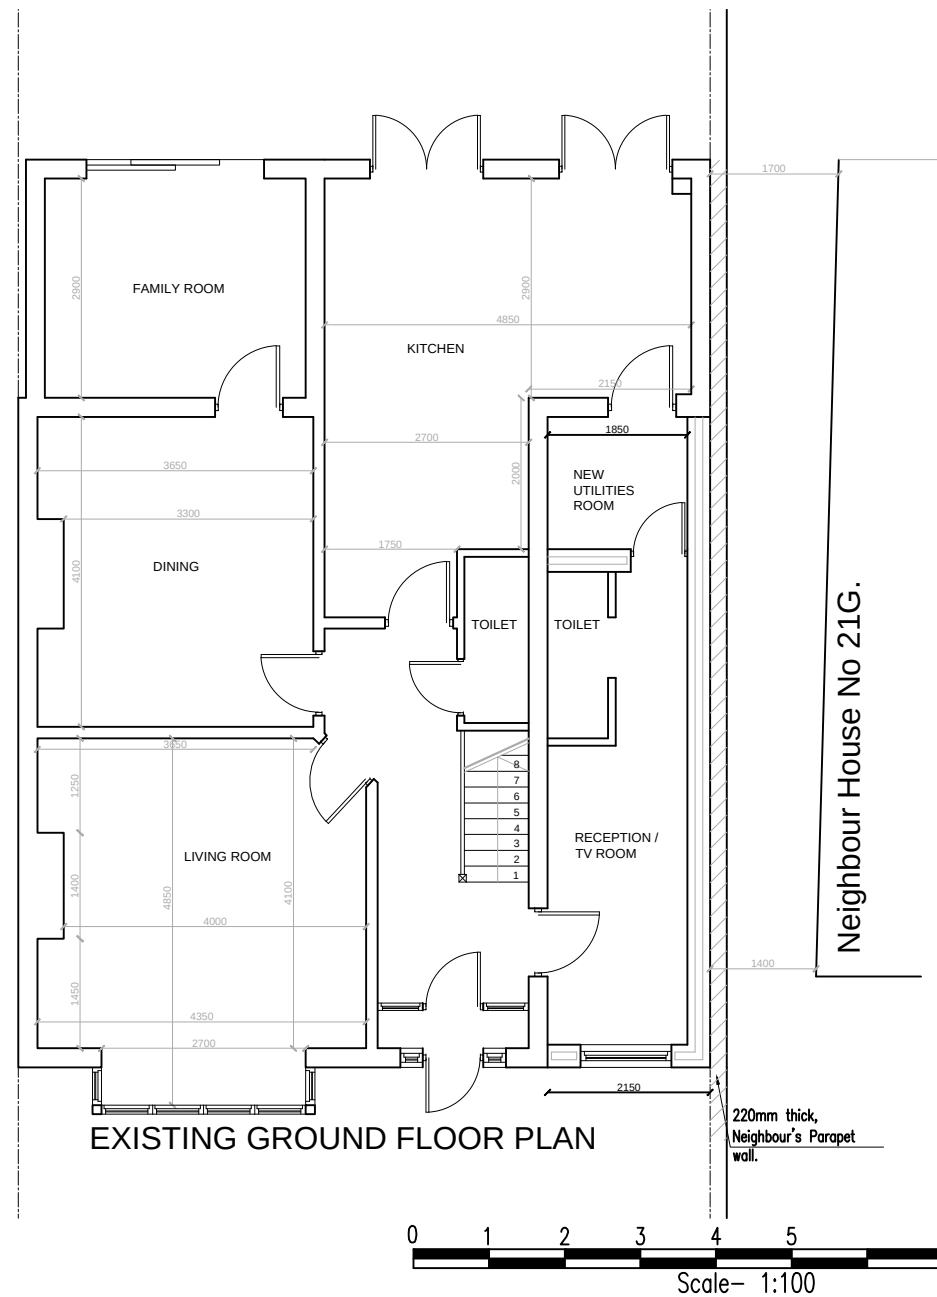

Drawn By SS/AT/kt/sr Drawing No KD/EXT(FF)/PP/95/17/20/C-225.1 Date March 2021 Scale 1:100, 1:1250 @ A3 Paper	Title PROPOSED FIRST FLOOR SIDE EXTENSION	Client: Ms. Rajini Shureshkumar 22 Cleveland Road Uxbridge Middlesex UB8 2DR	Keeran Designs Ltd Tel: (020) 8531 6000 Fax : (020) 8531 5444 E mail : Keeran@ consultant.com Web :www.keerandesigns.co.uk
--	--	---	--