

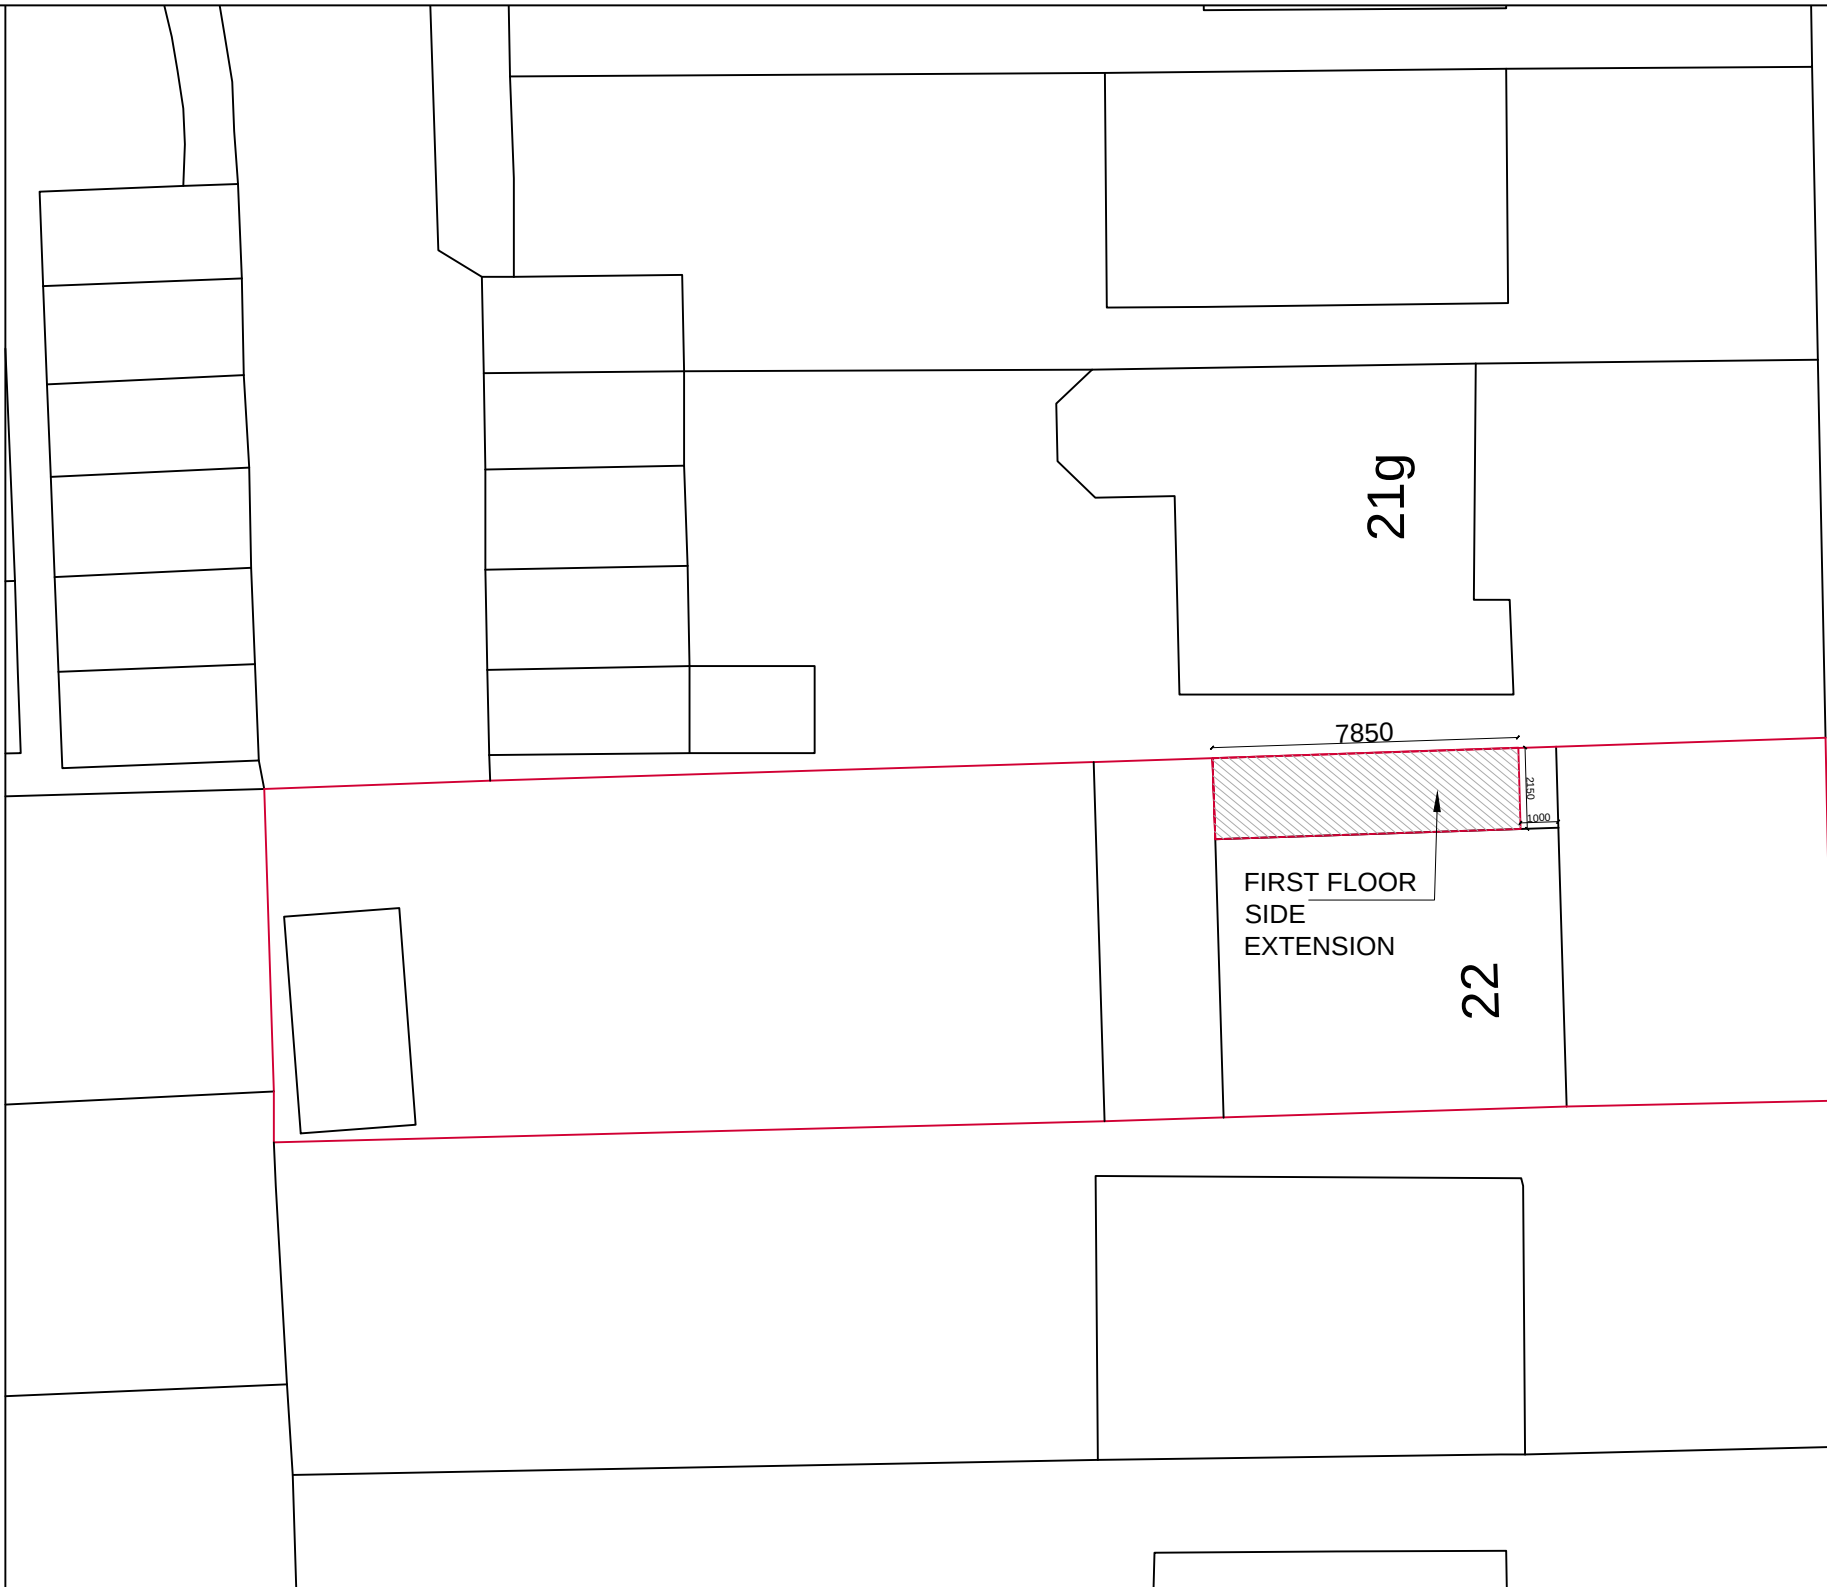


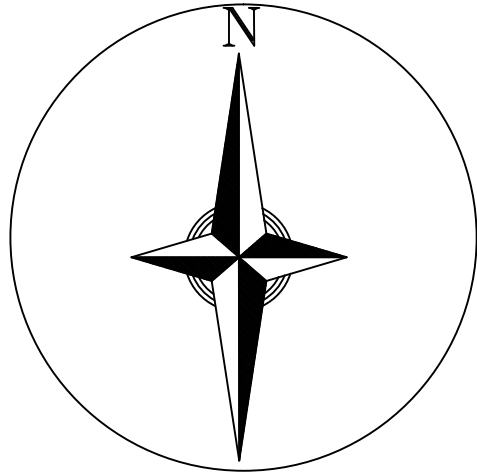

CLEVELAND ROAD

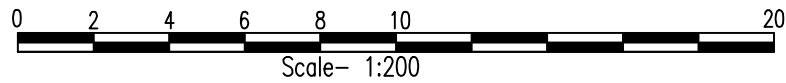

Drawn By	SS/AT/KT/sr	Title PROPOSED FIRST FLOOR SIDE EXTENSION BLOCK PLAN	Client: Ms. Rajini Shureshkumar 22 Cleveland Road Uxbridge Middlesex UB8 2DR	Keeran Designs Ltd Tel: (020) 8531 6000 Fax : (020) 8531 5444 E mail : Keeran@ consultant.com Web :www.keerandesigns.co.uk
Drawing No	KD/EXT(FF)/PP/95/17/20/C-225.5			
Date	March 2021			
Scale	1:200 @ A3 Paper			