
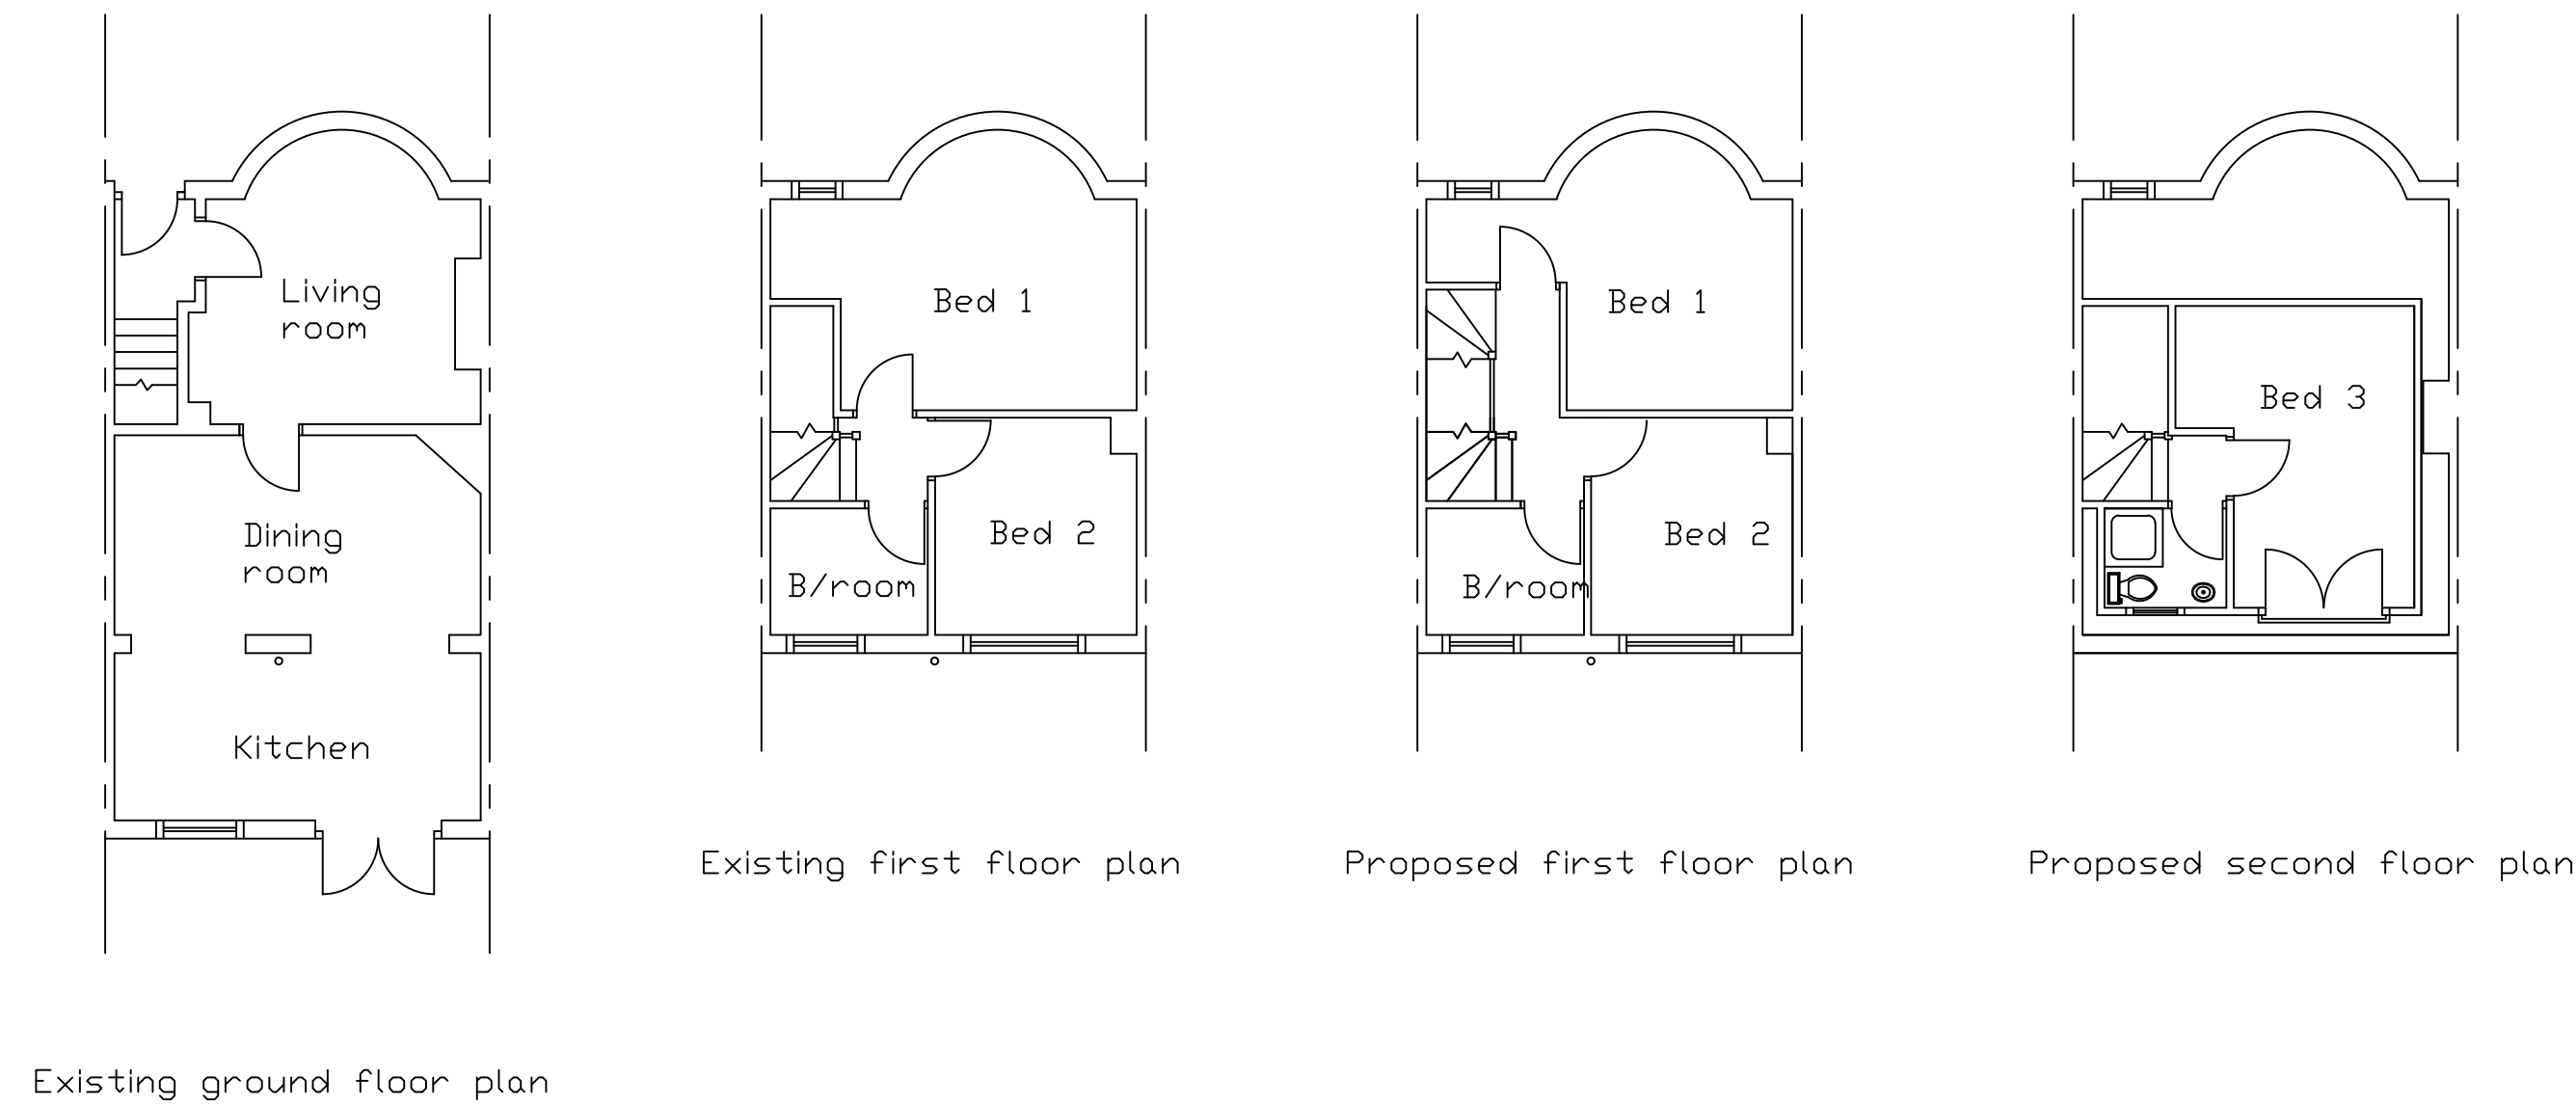
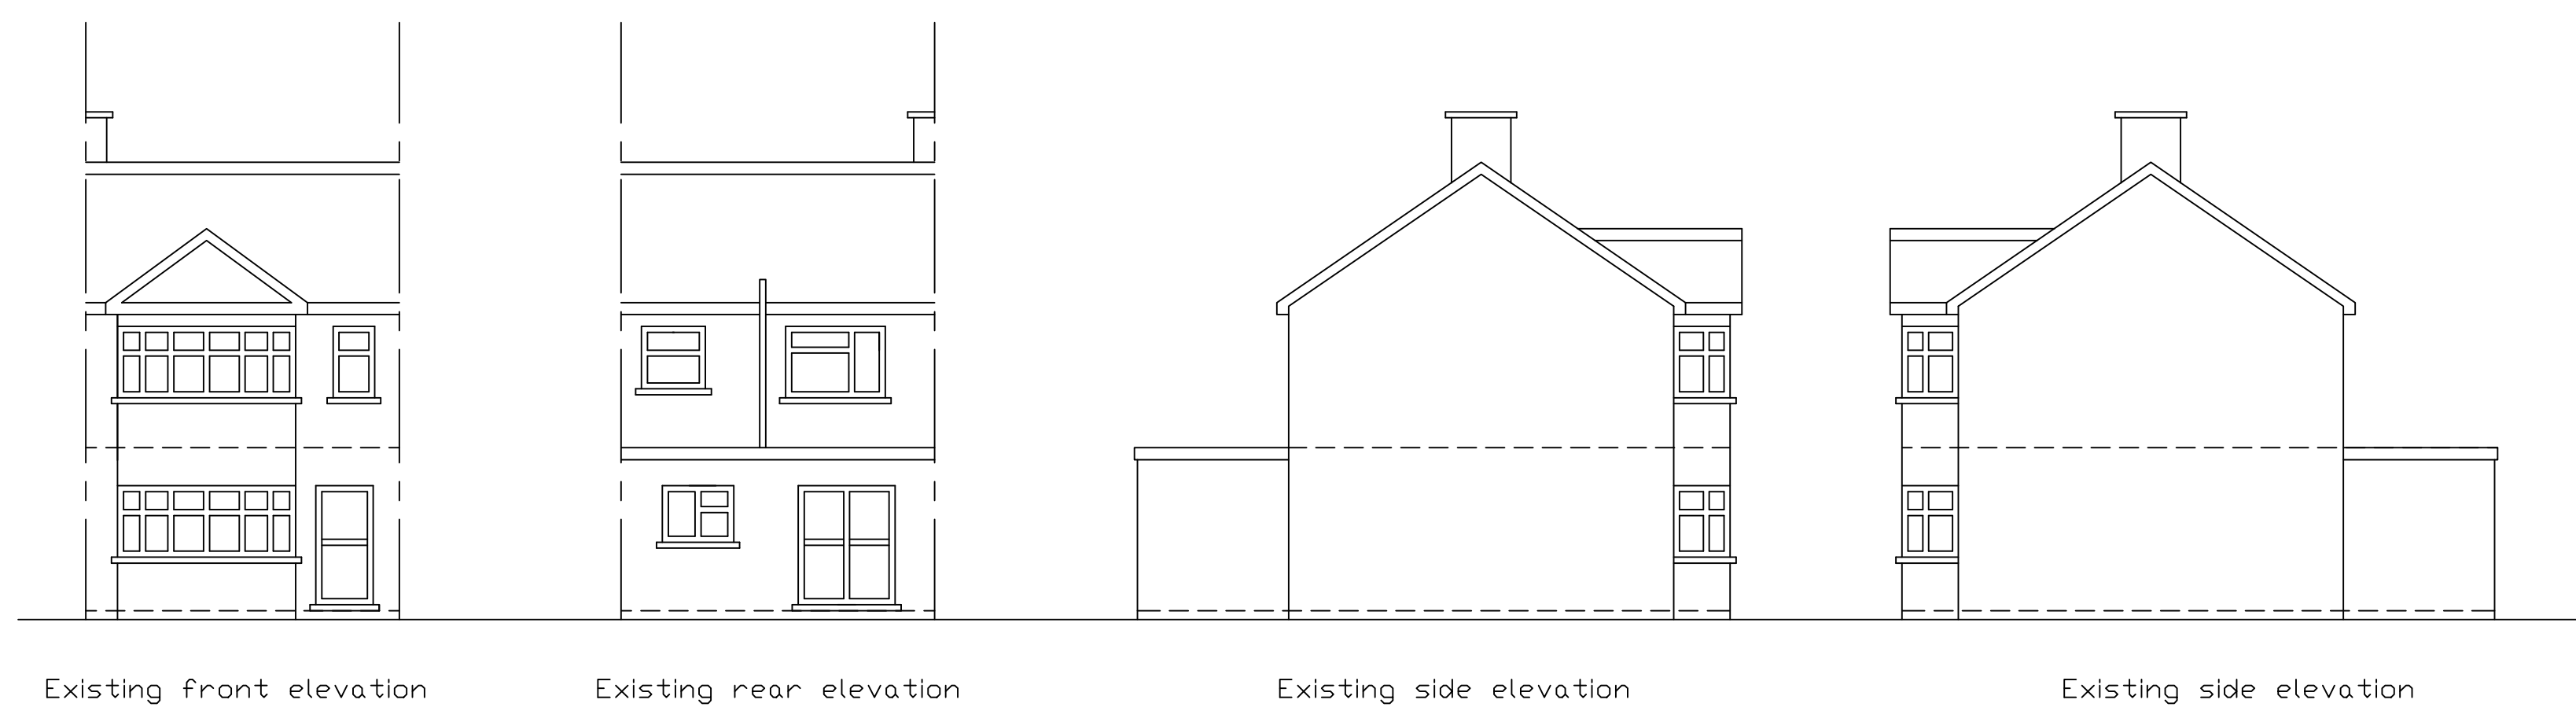
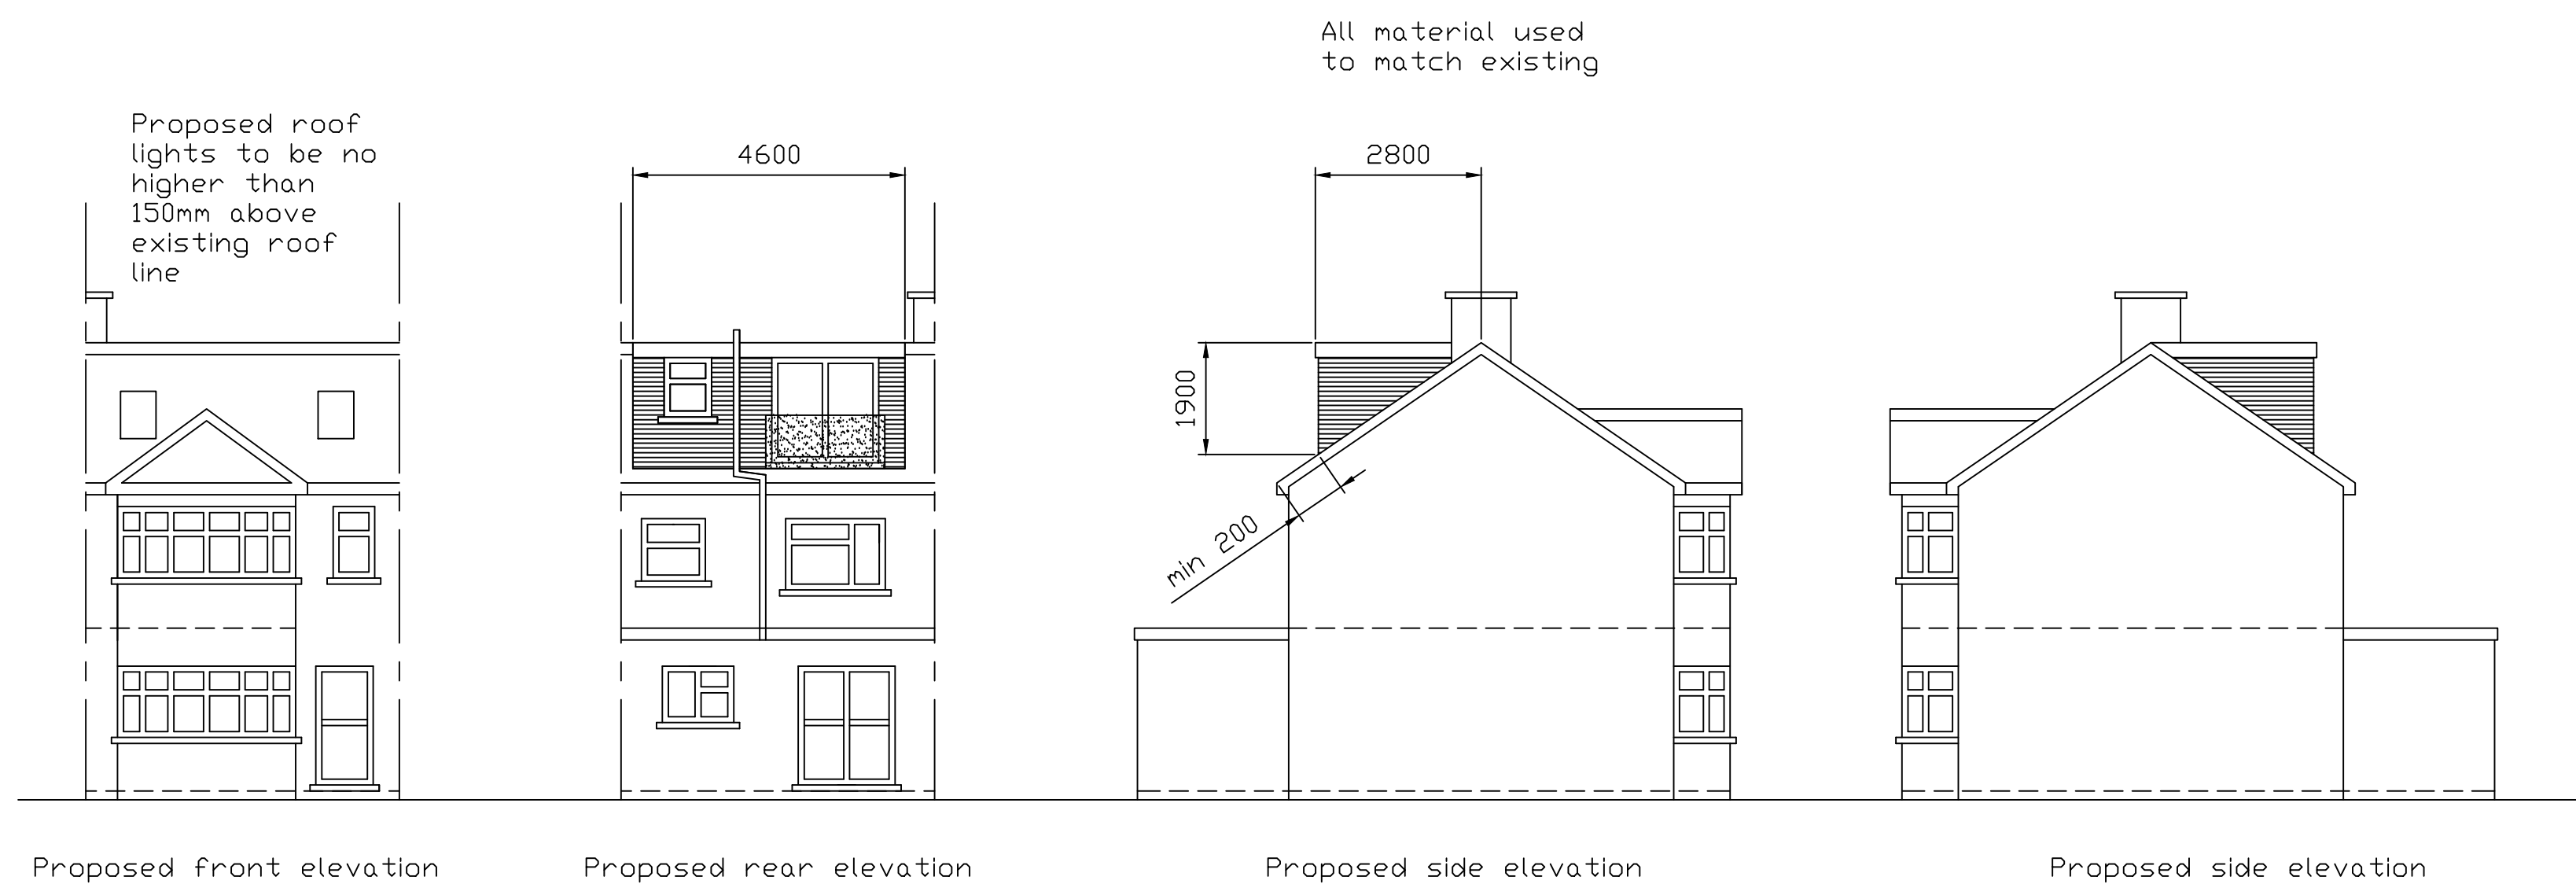


Volume of proposed dormer:

$$\frac{2.8 \times 1.9 \times 4.6}{2} = 12.3\text{m}^3$$

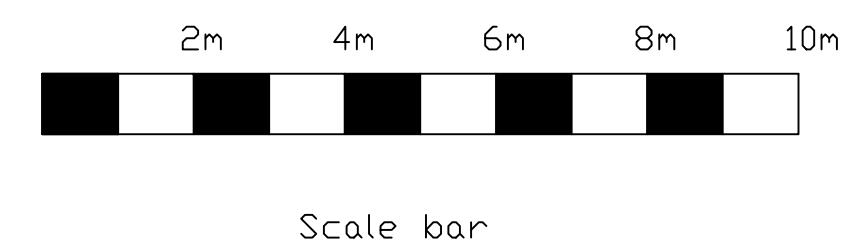

No	Revision	Date
DRAWN BY: E.Hannigan Building Services Ltd 32 Cedar Drive Pinner Middx HA5 4DE Tel/Fax: 020 8428 8111 Mob: 07775 927245 E-mail: eddiehannigan@aol.com		
PROJECT DETAILS: Proposed loft conversion with rear dormer at 114 Dartmouth Rd, Ruislip, HA4 0DF for Mrs Reid		
SCALE: 1:100	DRAWING No: 905	
DATE: July 2015		