
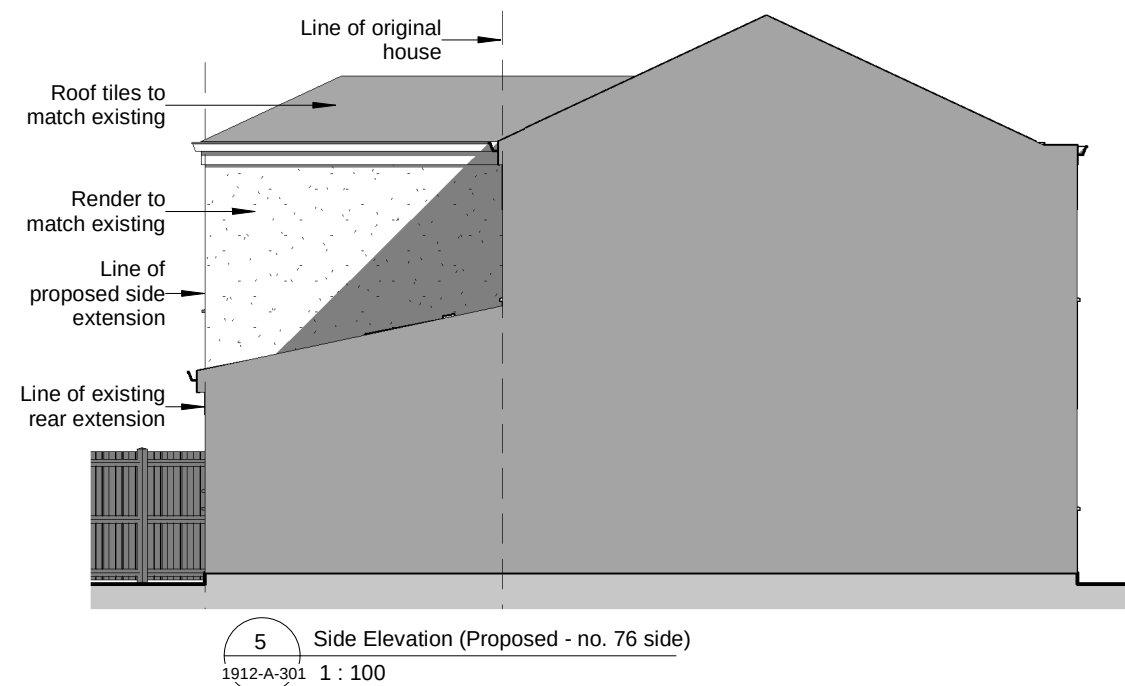
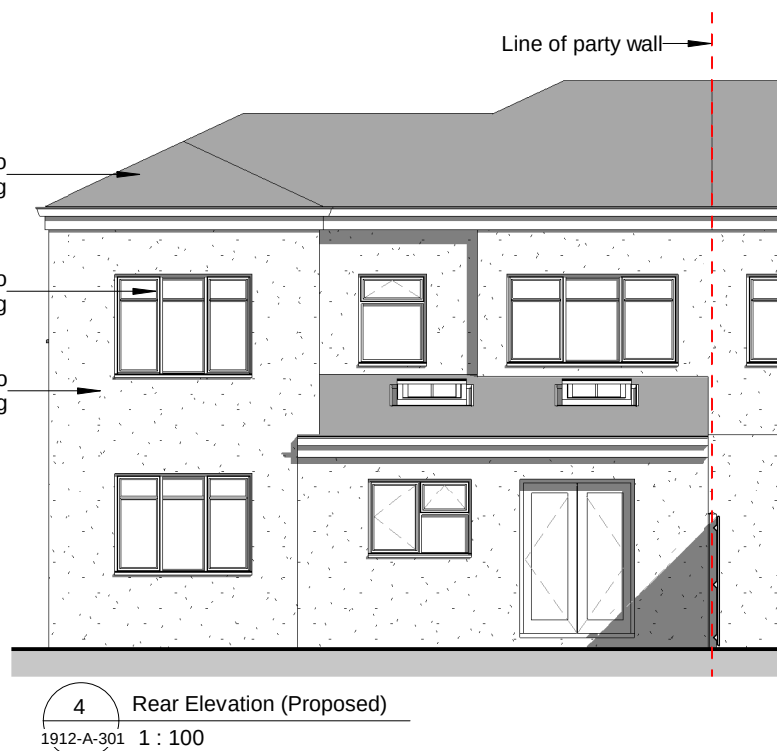
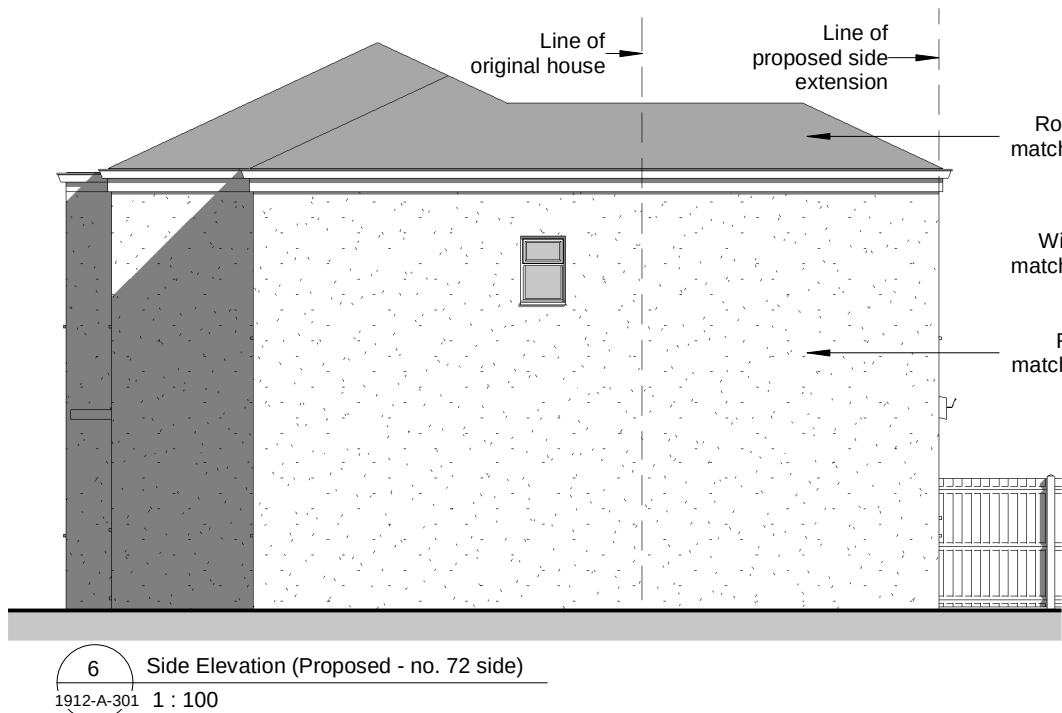
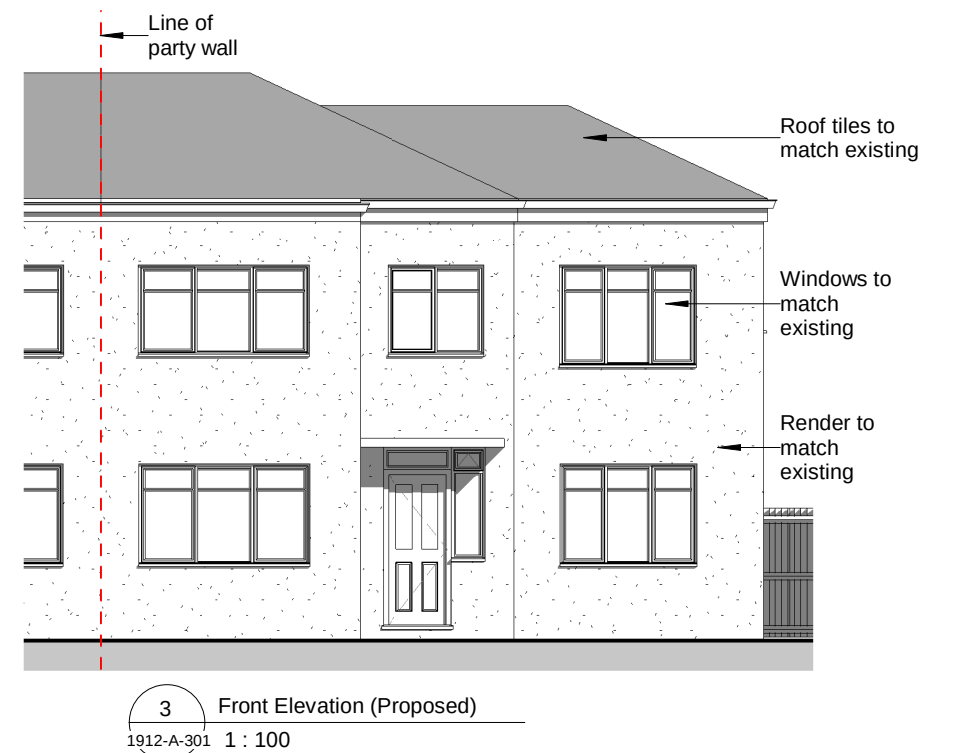
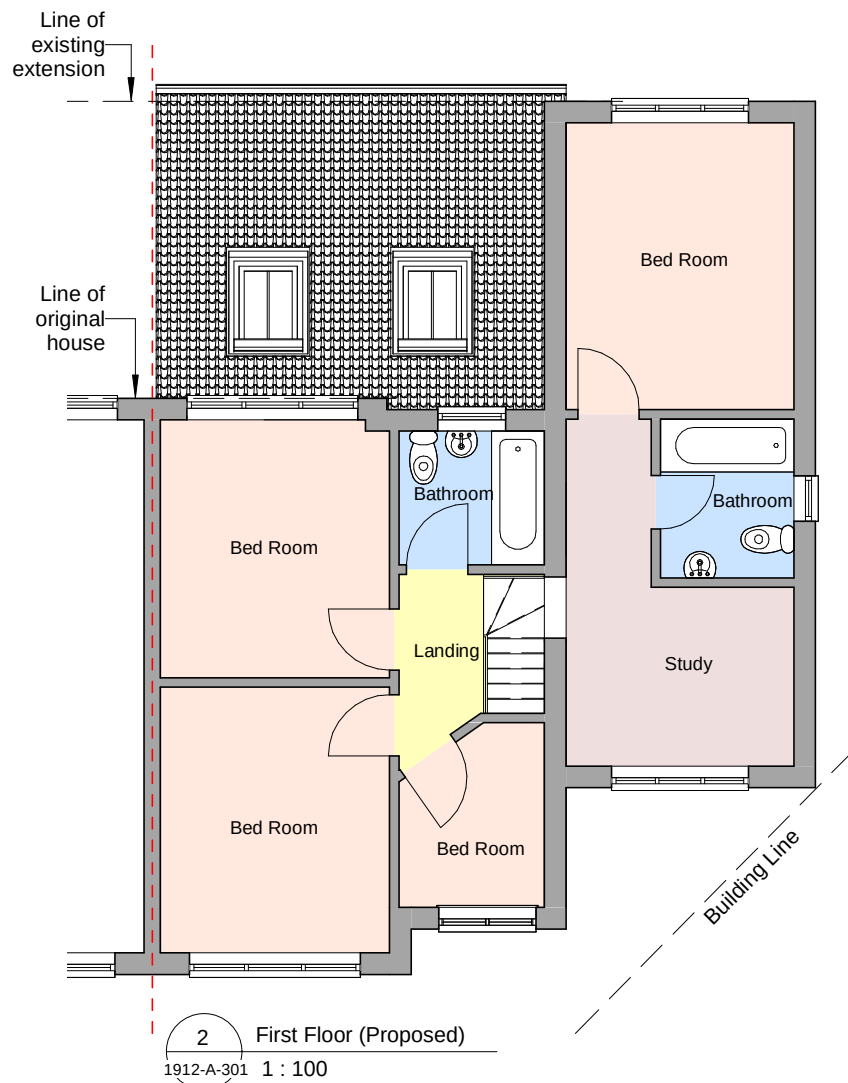


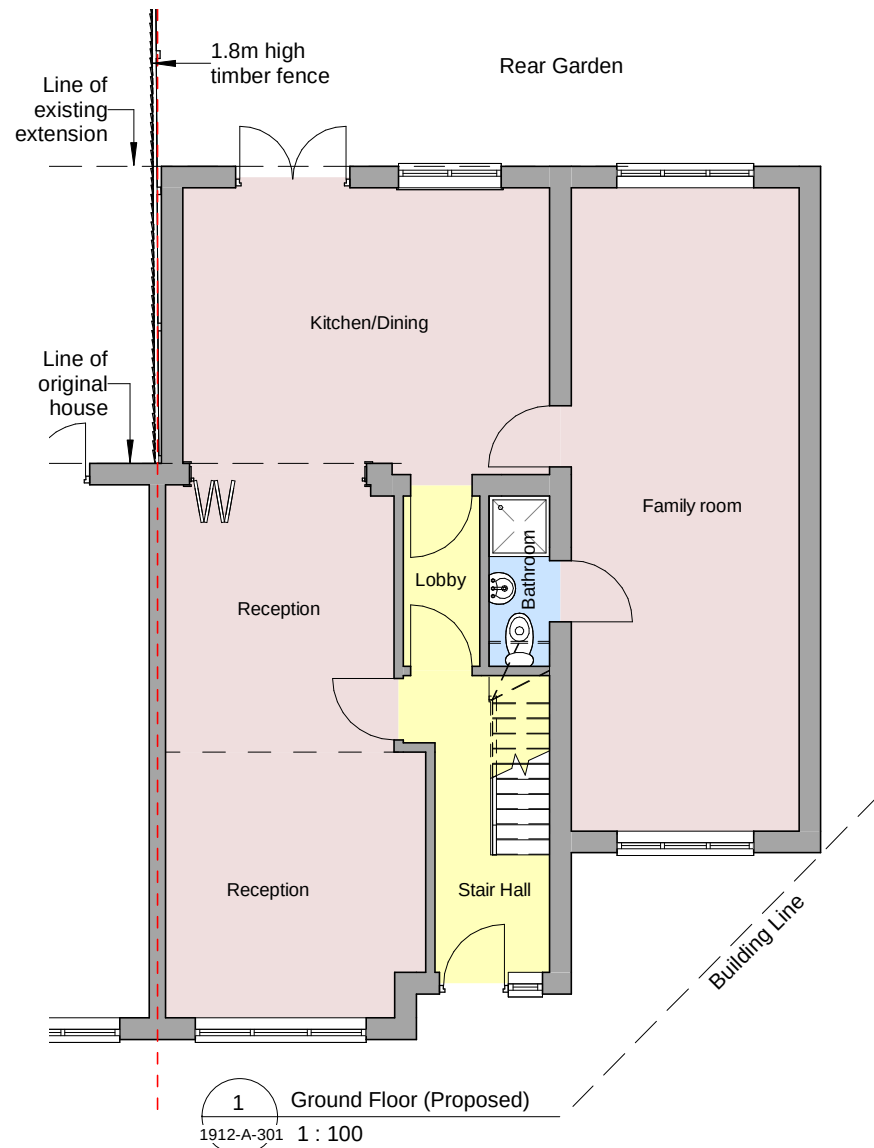

Rev. No.	Description	Date	Project:
			Double storey side extension
			74, Monmouth Road, Hayes, UB3 4JJ
			Client: Mr. Rajiv Kumar
			Title: Proposed Plans and Elevations
			Project No: 19P0511-012
			Drg No: 1912-A-301
			Scale: 1 : 100@A3
			Rev: 1
			Date: 12/2019