




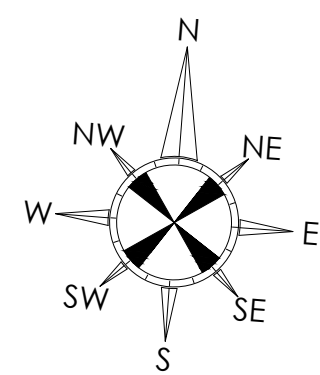


Site location plan
scale - 1:1250 @ A1+ 1:2500 @ A3

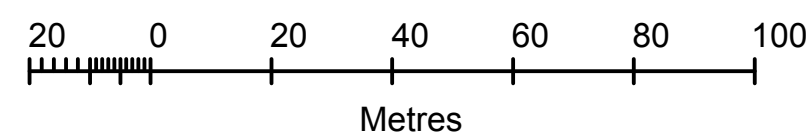

Proposed site.

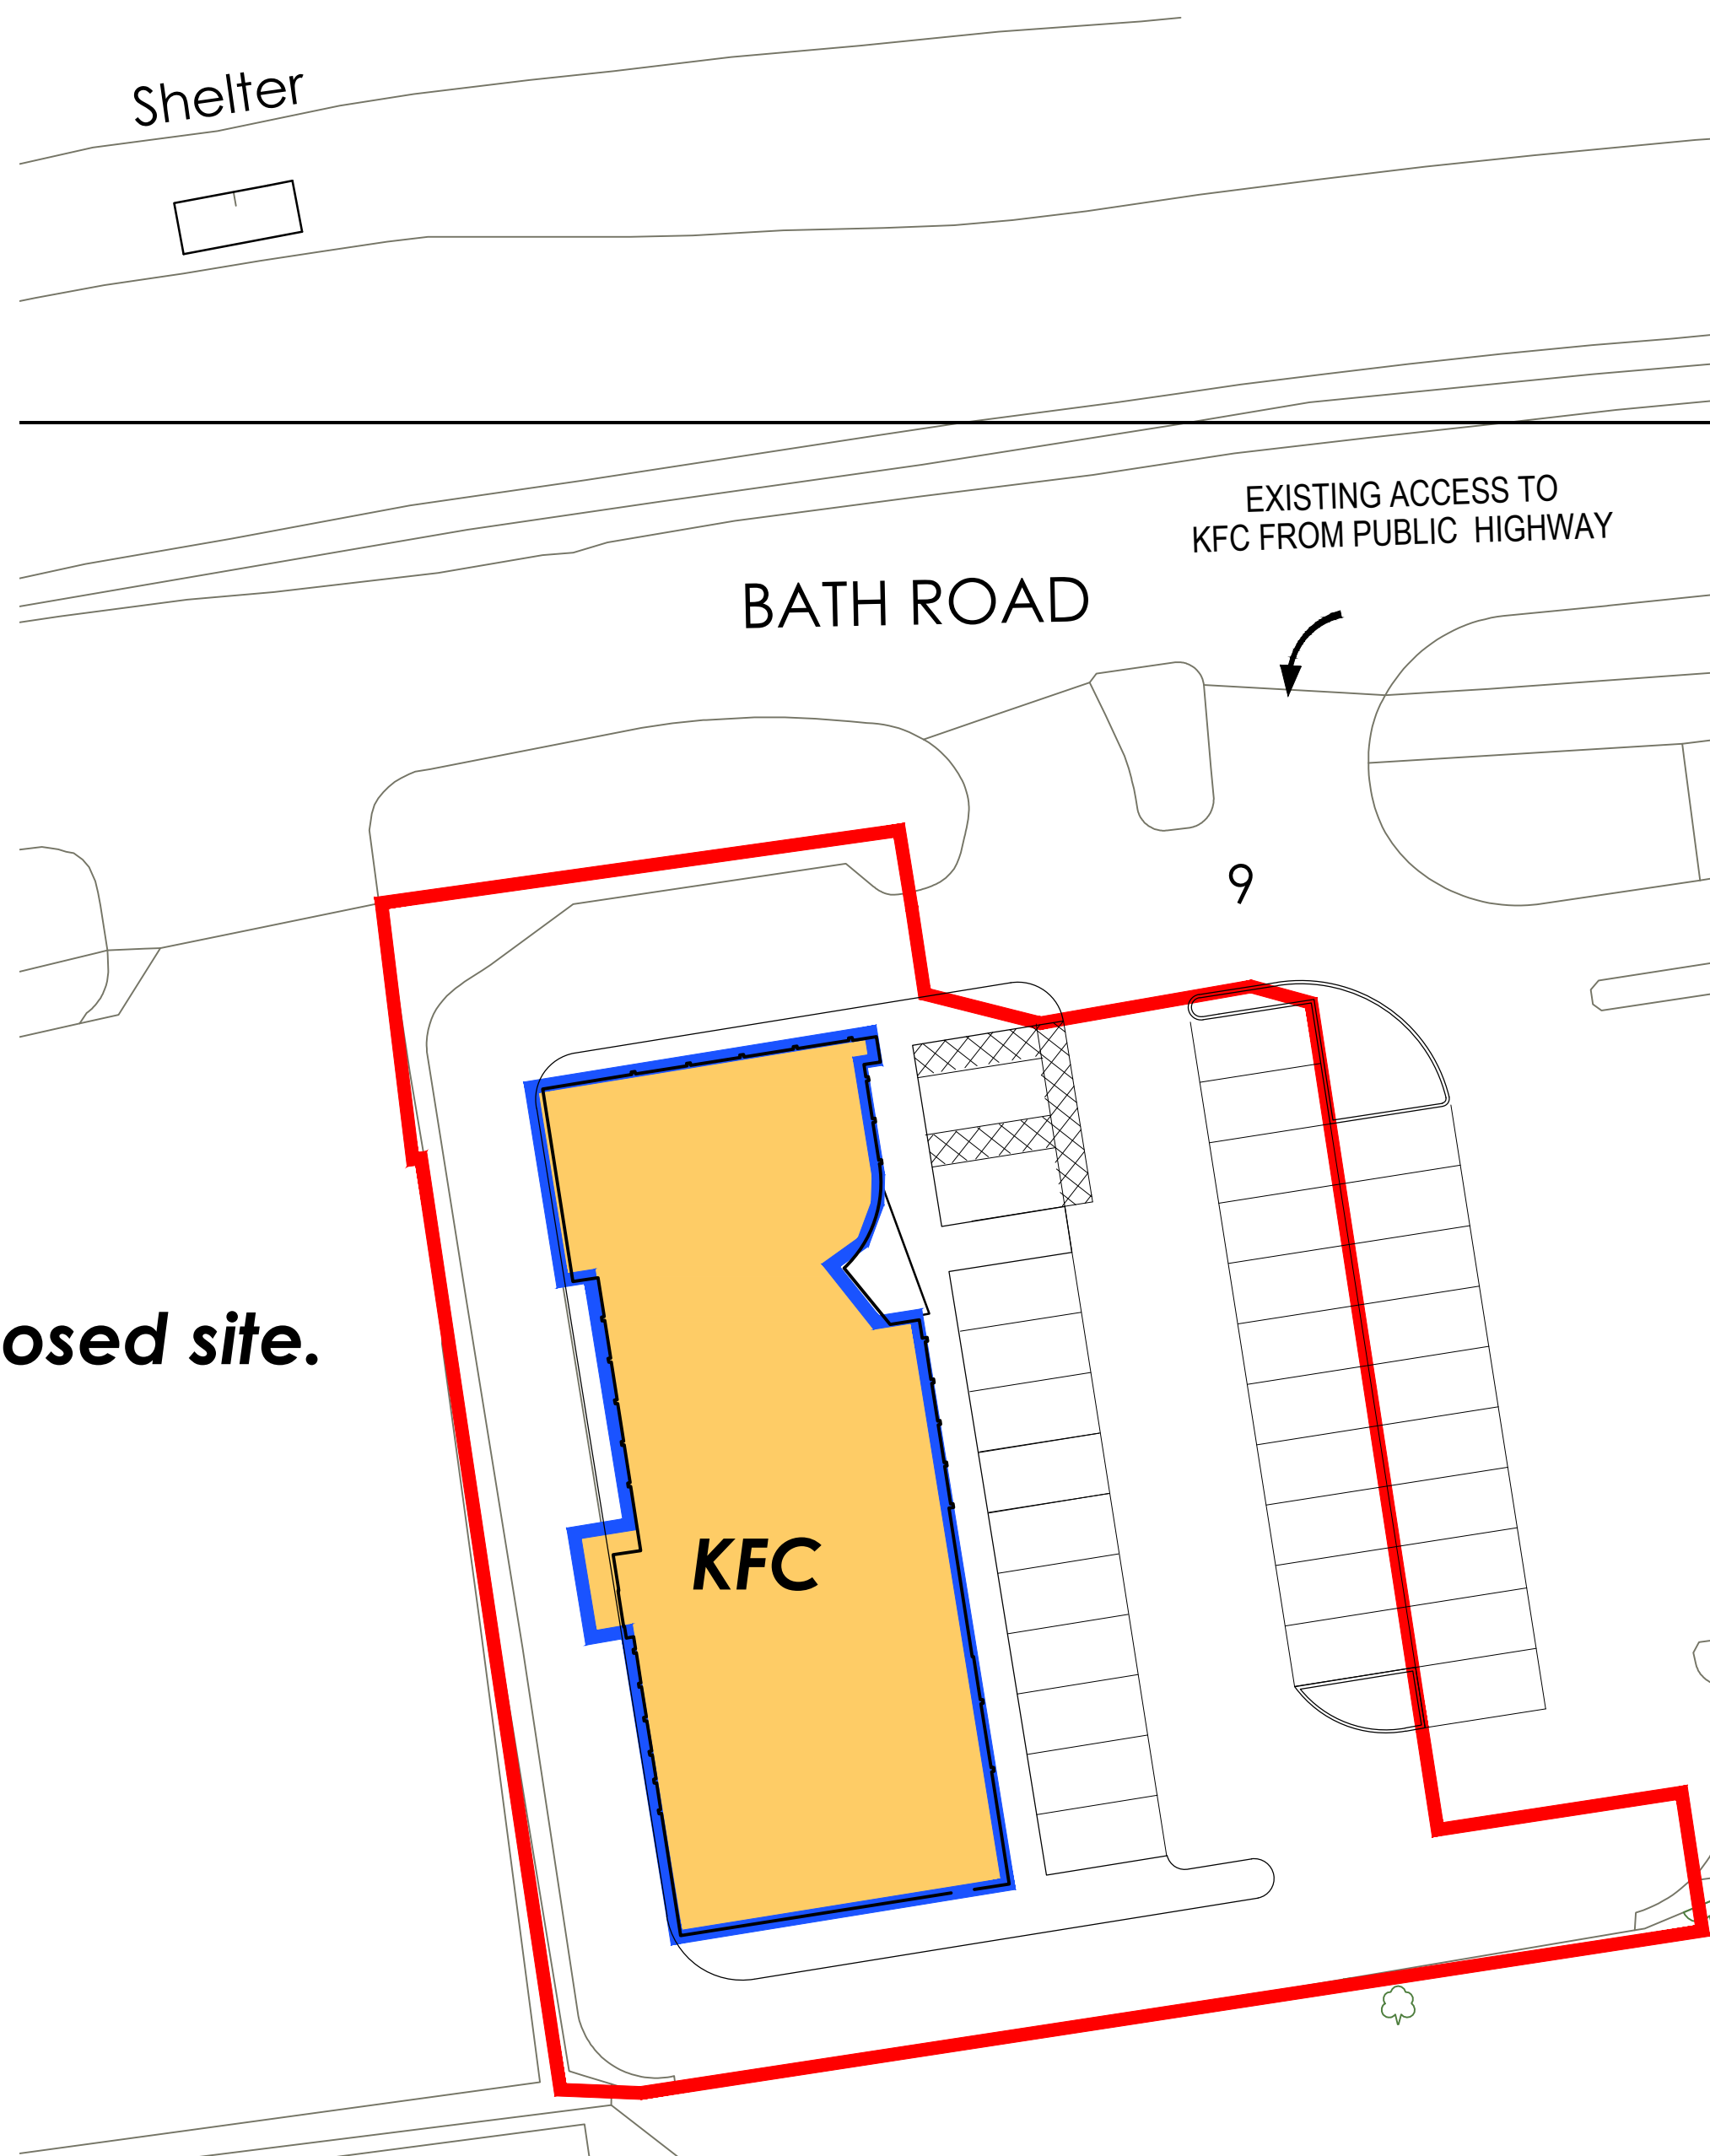

Block plan
scale - 1:250 @ A1+ 1:500 @ A3

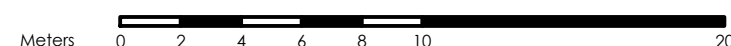

ALL DIMENSIONS TO BE CHECKED ON SITE.
DO NOT SCALE FROM THIS DRAWING EXCEPT FOR THE
PURPOSES OF LOCAL AUTHORITY PLANNING

rev	date	description
A	10.2.17	REVISED TO PLANNERS COMMENTS. DAO

rpa:group
51-53 church road
ashford, middlesex, tw15 2ty
telephone: +44 (0) 1784 256 579
facsimile: +44 (0) 1784 247 300
website: www.therpagroup.com



REFRESHER

store address
KFC HEATHROW
BATH ROAD
HEATHROW
CRANFORD
TW6 2AA

drawing title
SITE LOCATION PLAN

drawn by	checked	date
DAO	MC	7.2.17
store no.	scale	
5547	as indicated @ A1 + A3	
drawing no.	revision	
5547/2016/A000	A	