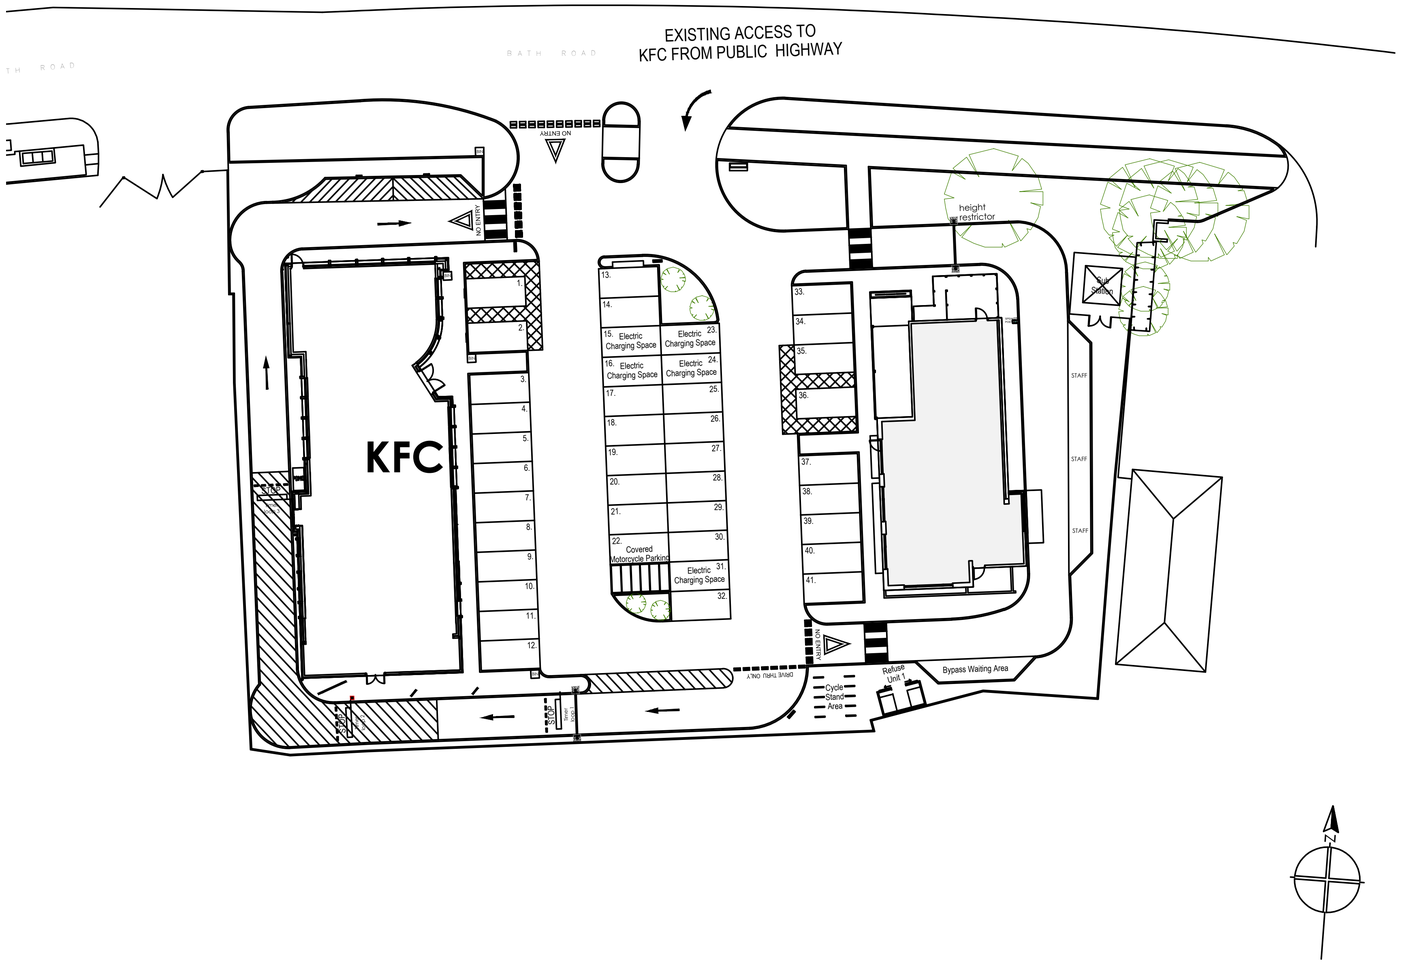

existing - *site plan*

scale - 1:250 @ A1 + 1:500@ A3

Meters 0 2 4 6 8 10 20

ALL DIMENSIONS TO BE CHECKED ON SITE.

DO NOT SCALE FROM THIS DRAWING EXCEPT FOR THE PURPOSES OF LOCAL AUTHORITY PLANNING

rev	date	description
A	10.2.17	UPDATED TO PLANNERS COMMENTS. DAO
B	20.2.17	SIGNAGE SCHEDULE OMITTED. DAO
C	21.2.17	SCLAE CLARIFIED. DAO

rpa:group
51-53 church road
ashford, middlesex, tw15 2ty
telephone: +44 (0) 1784 256 579
facsimile: +44 (0) 1784 247 300
website: www.therpagroup.com

REFRESHER

store address
KFC HEATHROW
BATH ROAD
HEATHROW
CRANFORD
TW6 2AA

drawing title
EXISTING
site plan

drawn by	checked	date
CS	MC	12.10.16
store no.	scale	
5547	as indicated @ A1 +A3	

drawing no.	revision
5547/2016/A002	C